


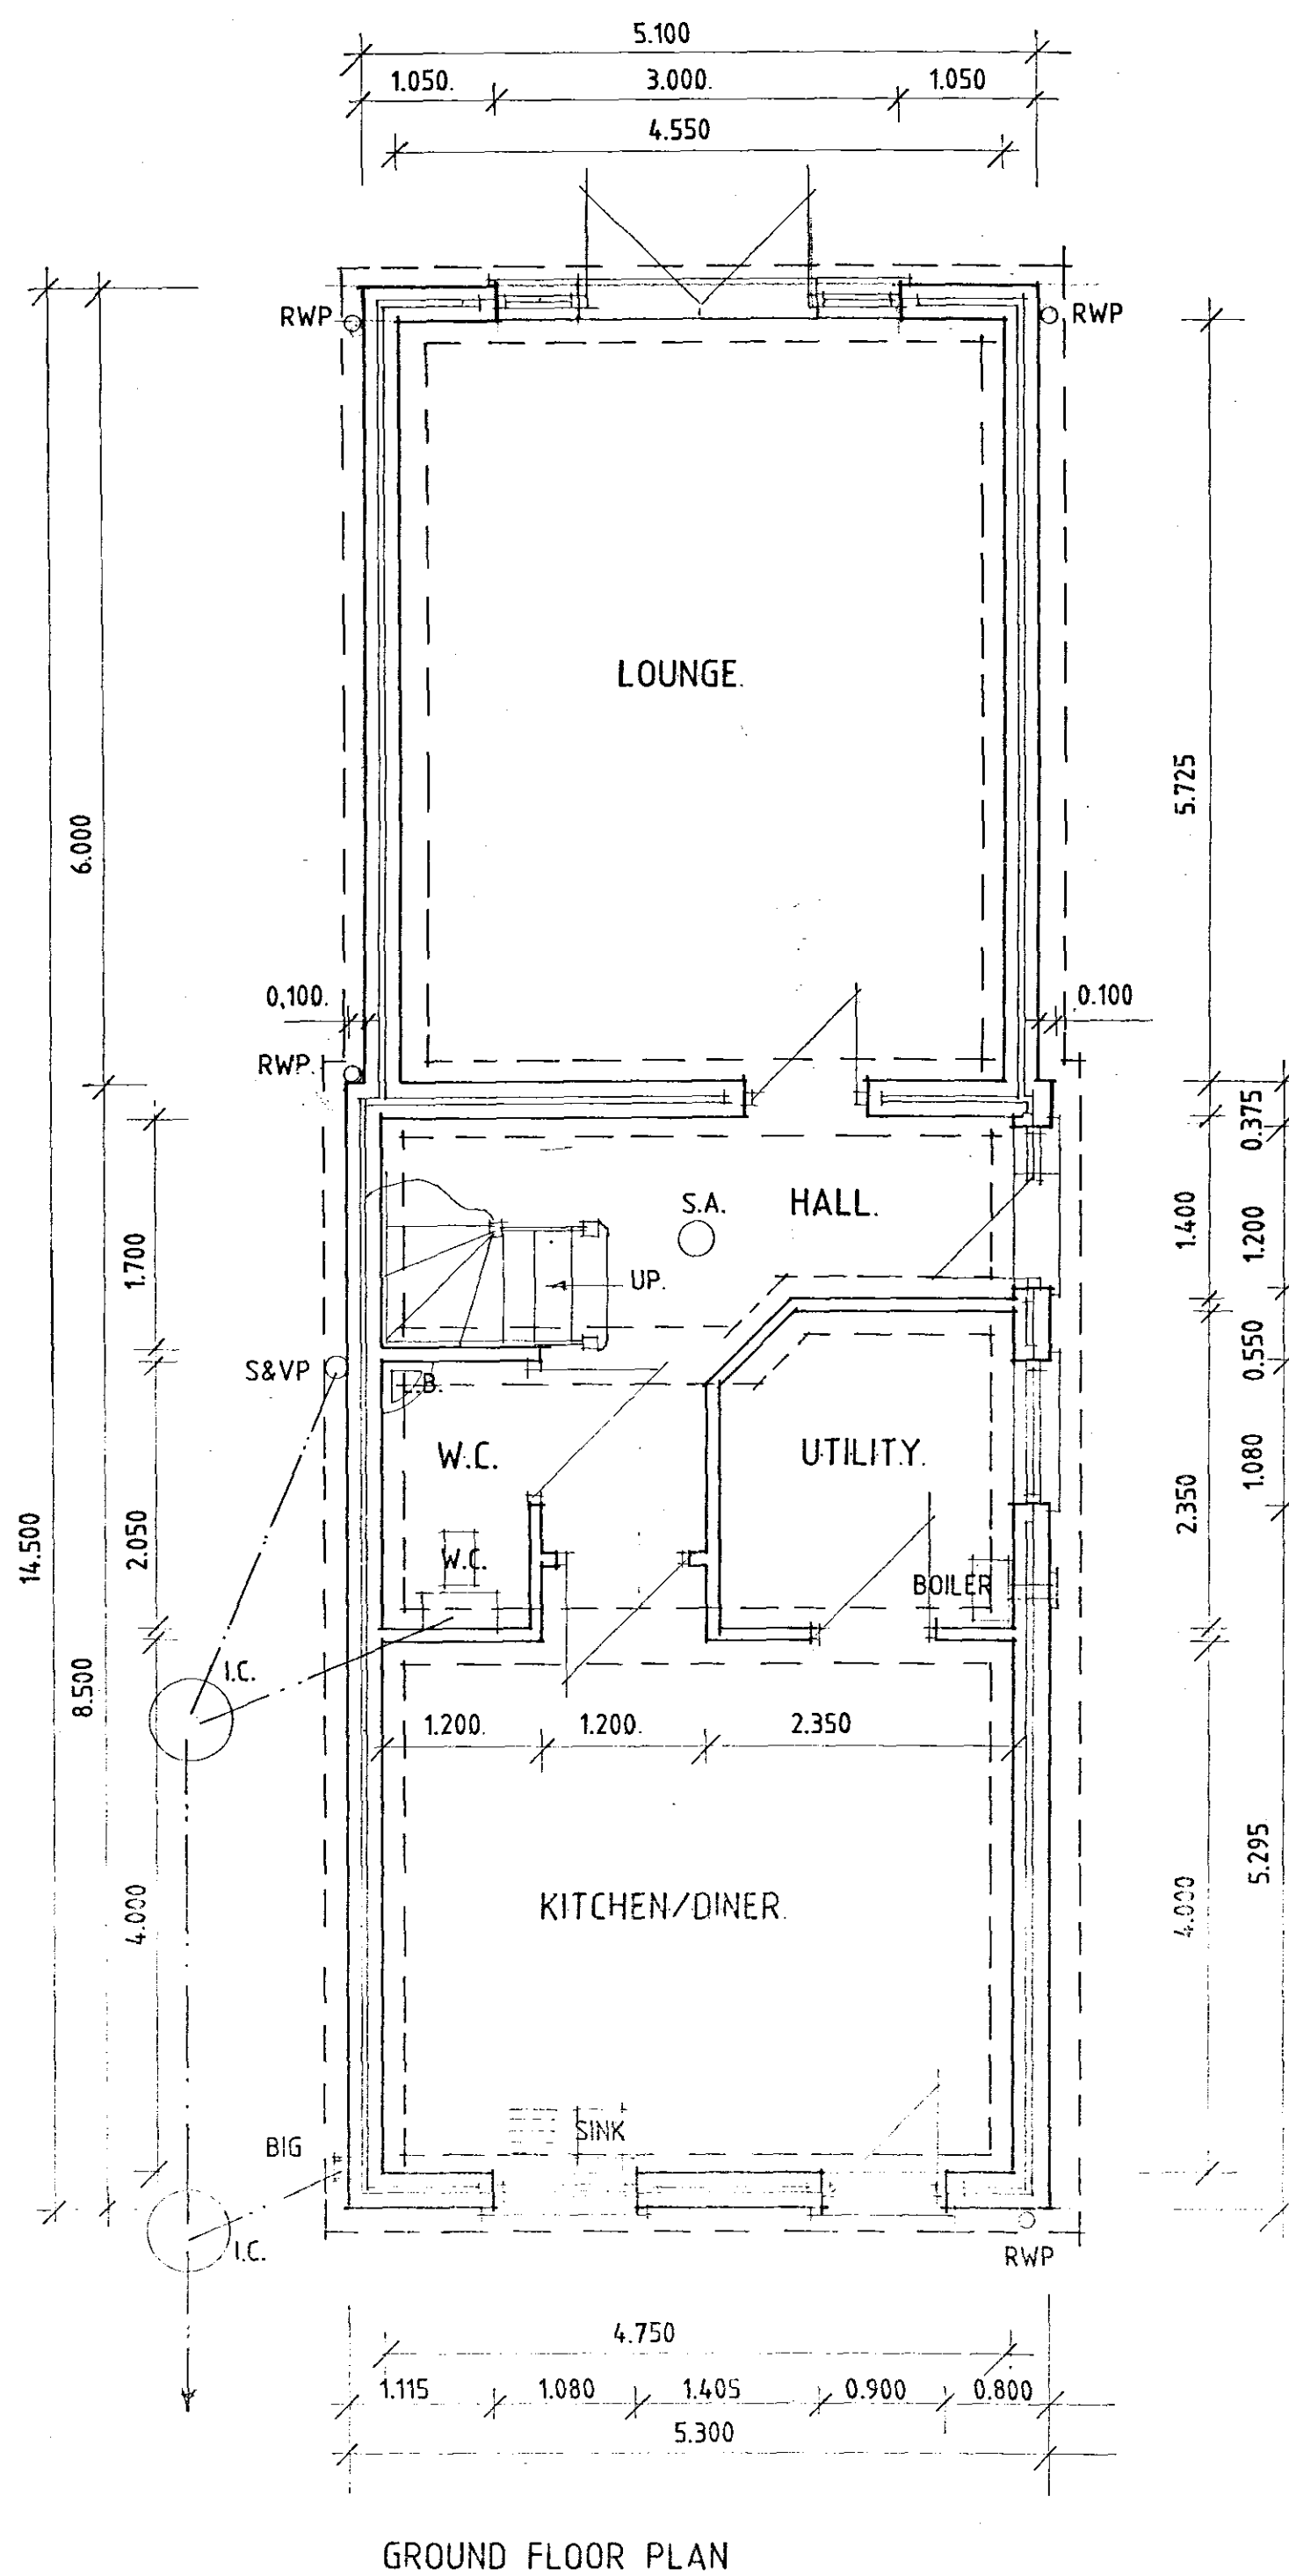
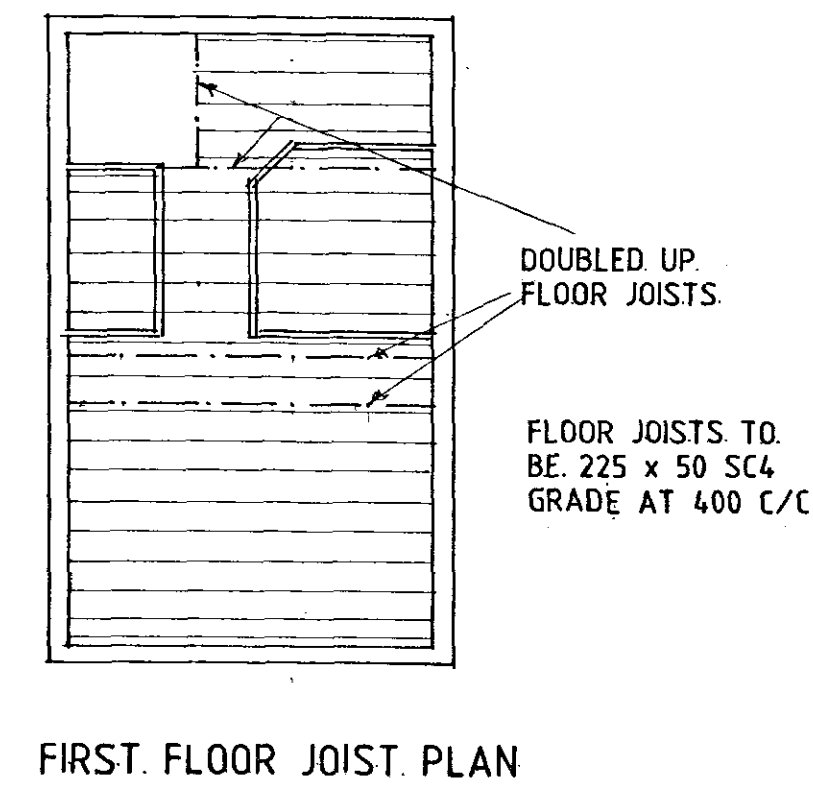


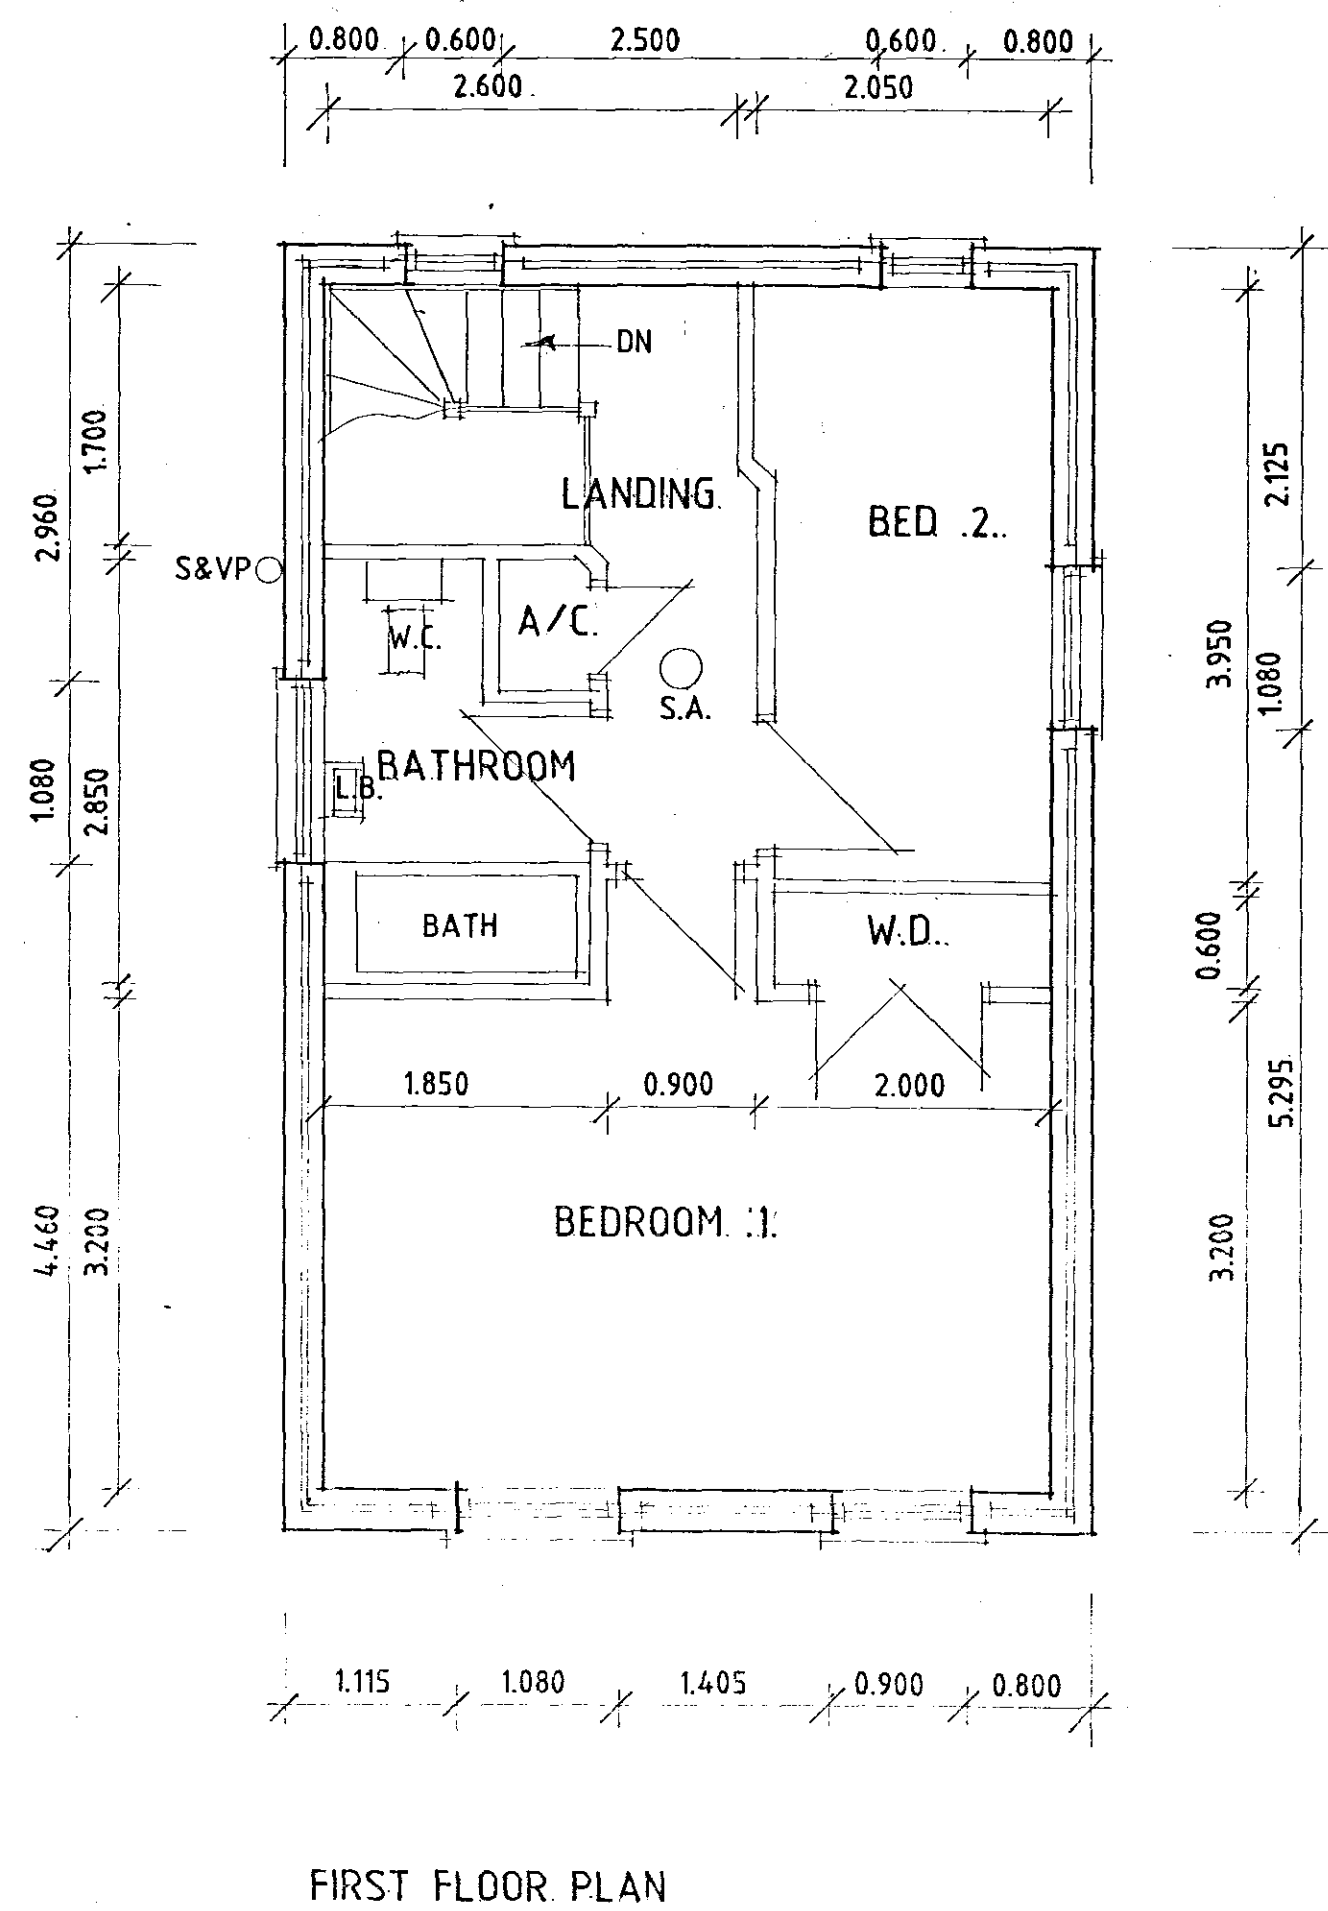


FRONT

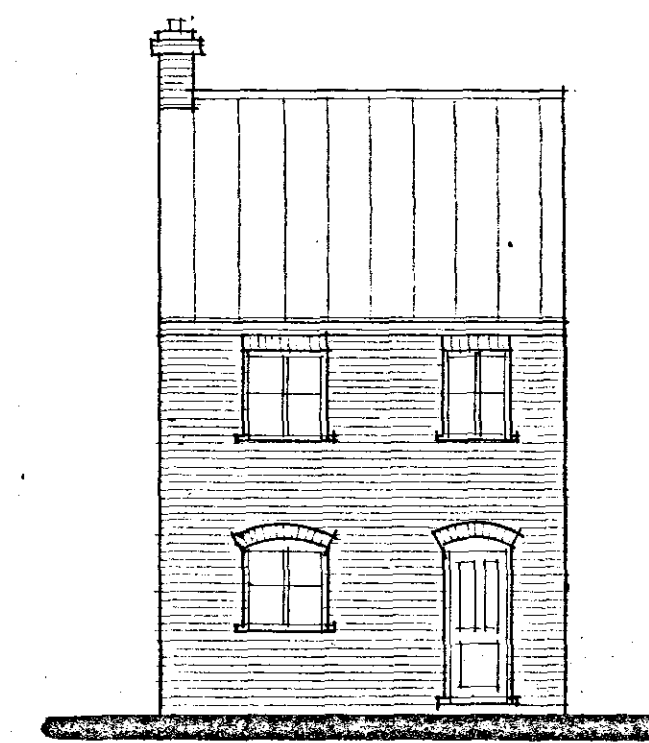


REAR

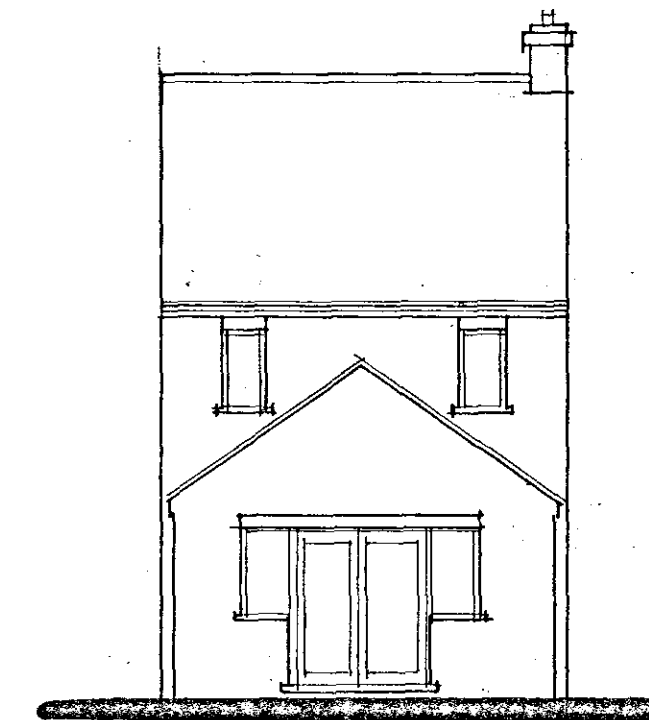

SIDE

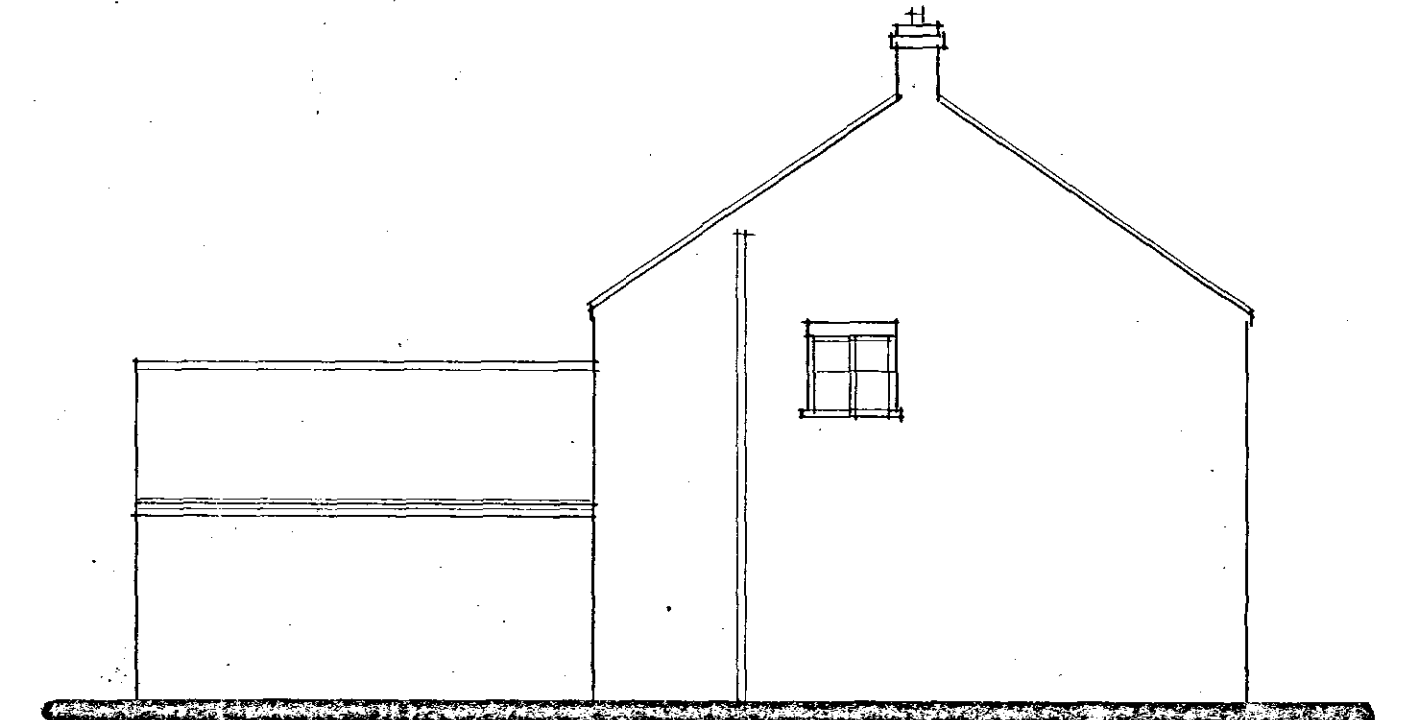

SIDE

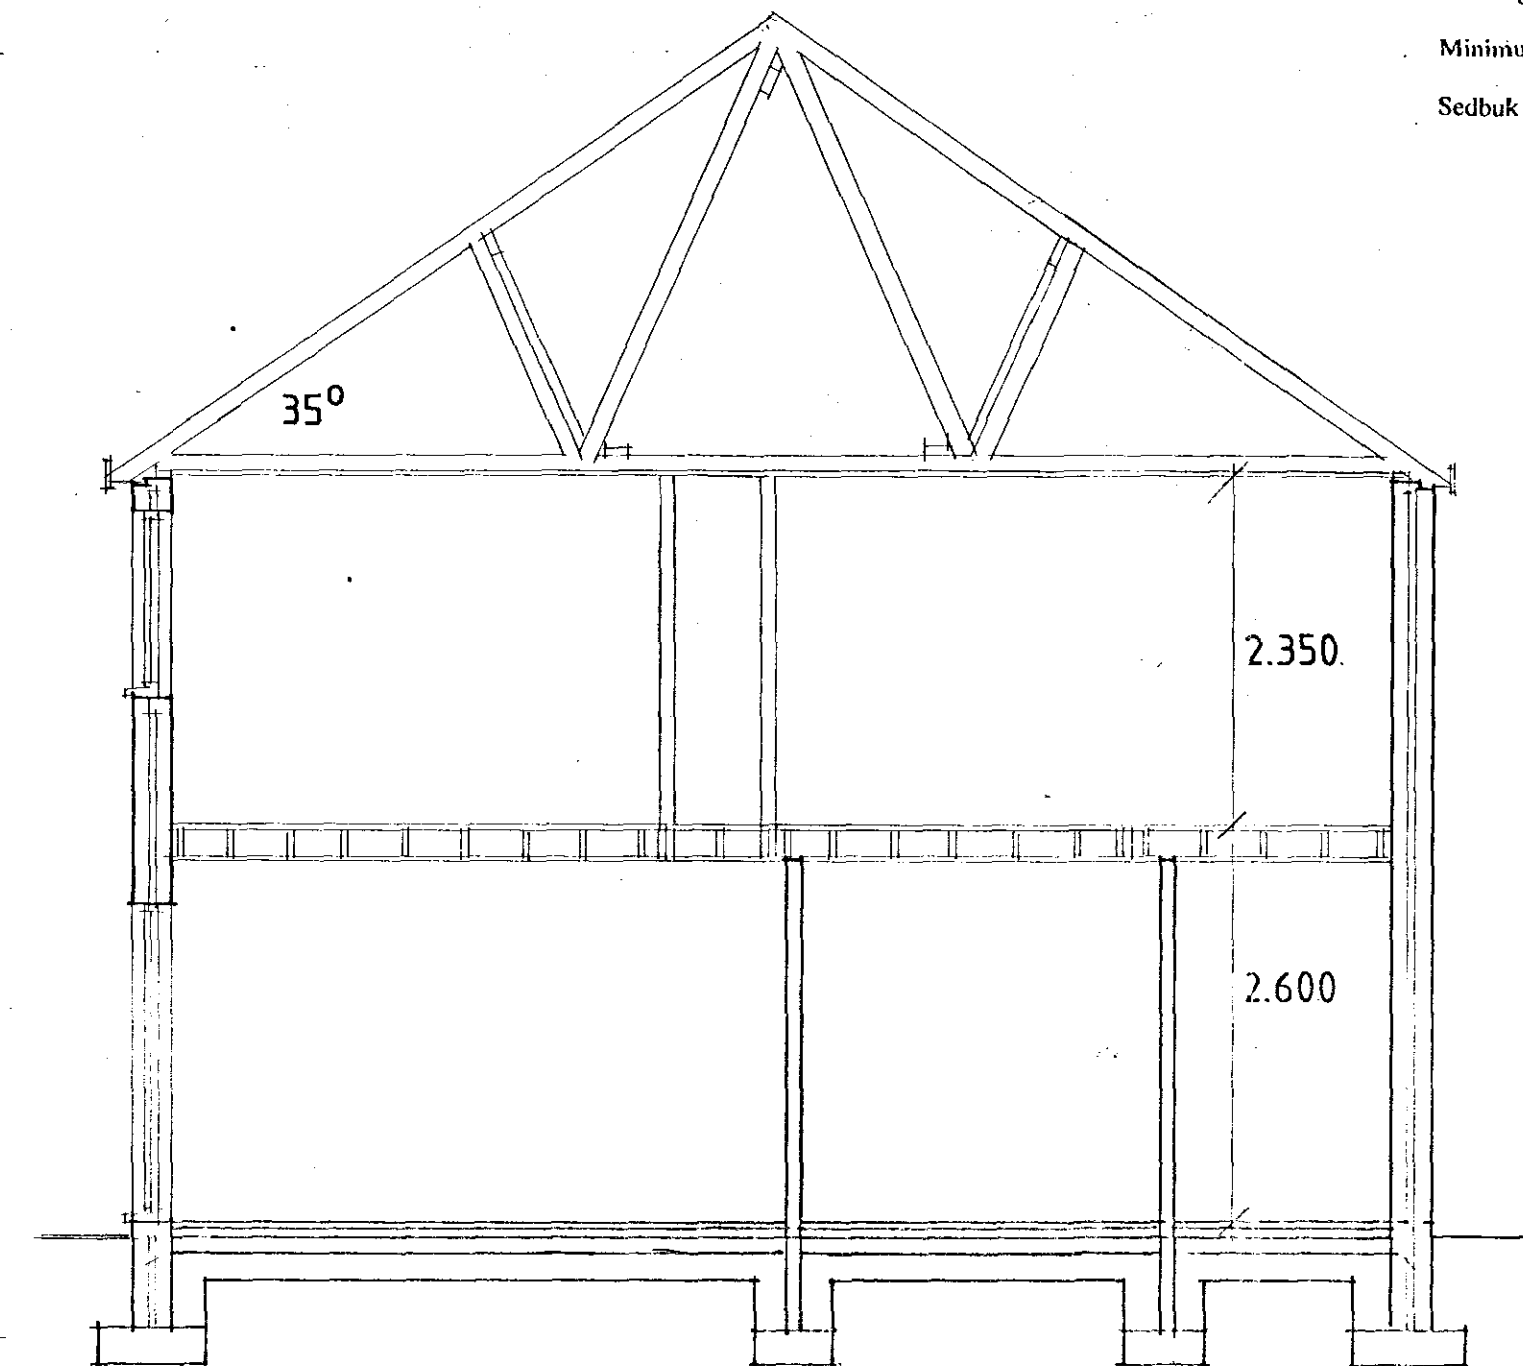

SECTION

DETERMINED PLAN

Dummy chimney to be corbelled over in roof space.
Floor joists to be double-up under bath.
Floor joists over 4.5m span to have 2 no. rows of strutting.
Minimum going of tapered treads to stairs to be 75mm.
Sedbuk rating of gas-fired boiler to be 86%.

C - IMF. ADDED - 17.2.06.
B - B.R. ALTS - 7.2.06
A - ALTS - 11.1.06

Status
CONSULTANTS IN ARCHITECTURE & PLANNING

FENBANK BUILDERS

TYPHOON

1:50 1:100 | JAN-06

B.GILHAM.

21, 22, 23, 100