


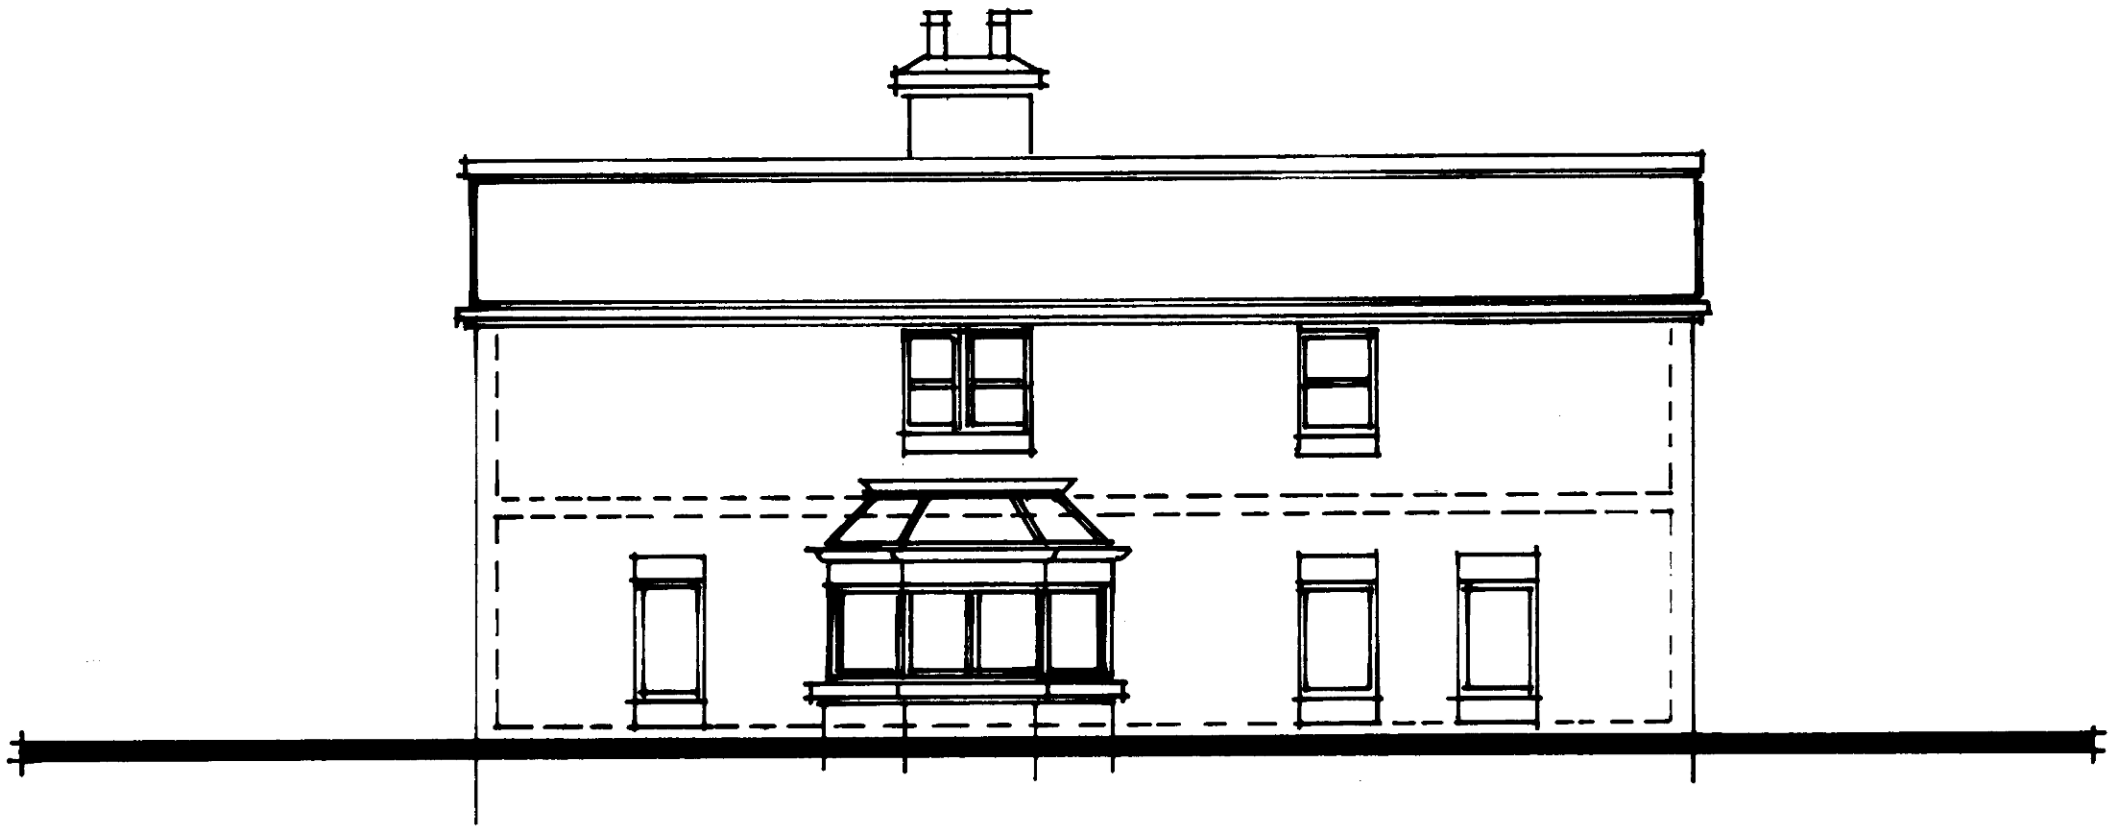

Axel Klozenbuecher Architecture

12 West Hill Skegby Sutton-in-Ashfield NG17 3EP
tel.: 07743-660461 e: AAK2008@hotmail.co.uk

Client: Jed Gisborne

Project: Land at Foxes Low Road
Holbeach

Drawing Title: Plot 2 Elevations Sheet 1

Project Number: AKA 216

Drawing No.: L112 Status: Planning
Scale: 1:100 Drawn: AK
Date: 04.10.2018 Checked:AK
Revision: None

Rev.	Date	BY	Details
A	17.07.		

Notes: Do Not scale off the drawing
Any errors or ambiguities found on this drawing
should be notified to Axel Klozenbuecher
Architecture immediately before commencement
or continuation of works on site
All dimensions are in millimeters unless notified
Otherwise
All external dimensions are taken from face of
brickwork or blockwork
All areas are in square metres unless noted otherwise
All levels are in metres unless noted otherwise
This drawing should be read in conjunction with all the
Other relevant drawings and documents for this project.

Copyright:
This drawing is the property of
Axel Klozenbuecher Architecture
It must not be reproduced, wholly or in part, nor the
information therein disclosed to a third party,
without the written permission of the owners