
	Plot Area Sq.m.	Bedrooms	Parking Space
P1-	673	6	4
P2-	504	5	3
P3-	464	5	3
P4-	406	4	3
P5-	821	6	4

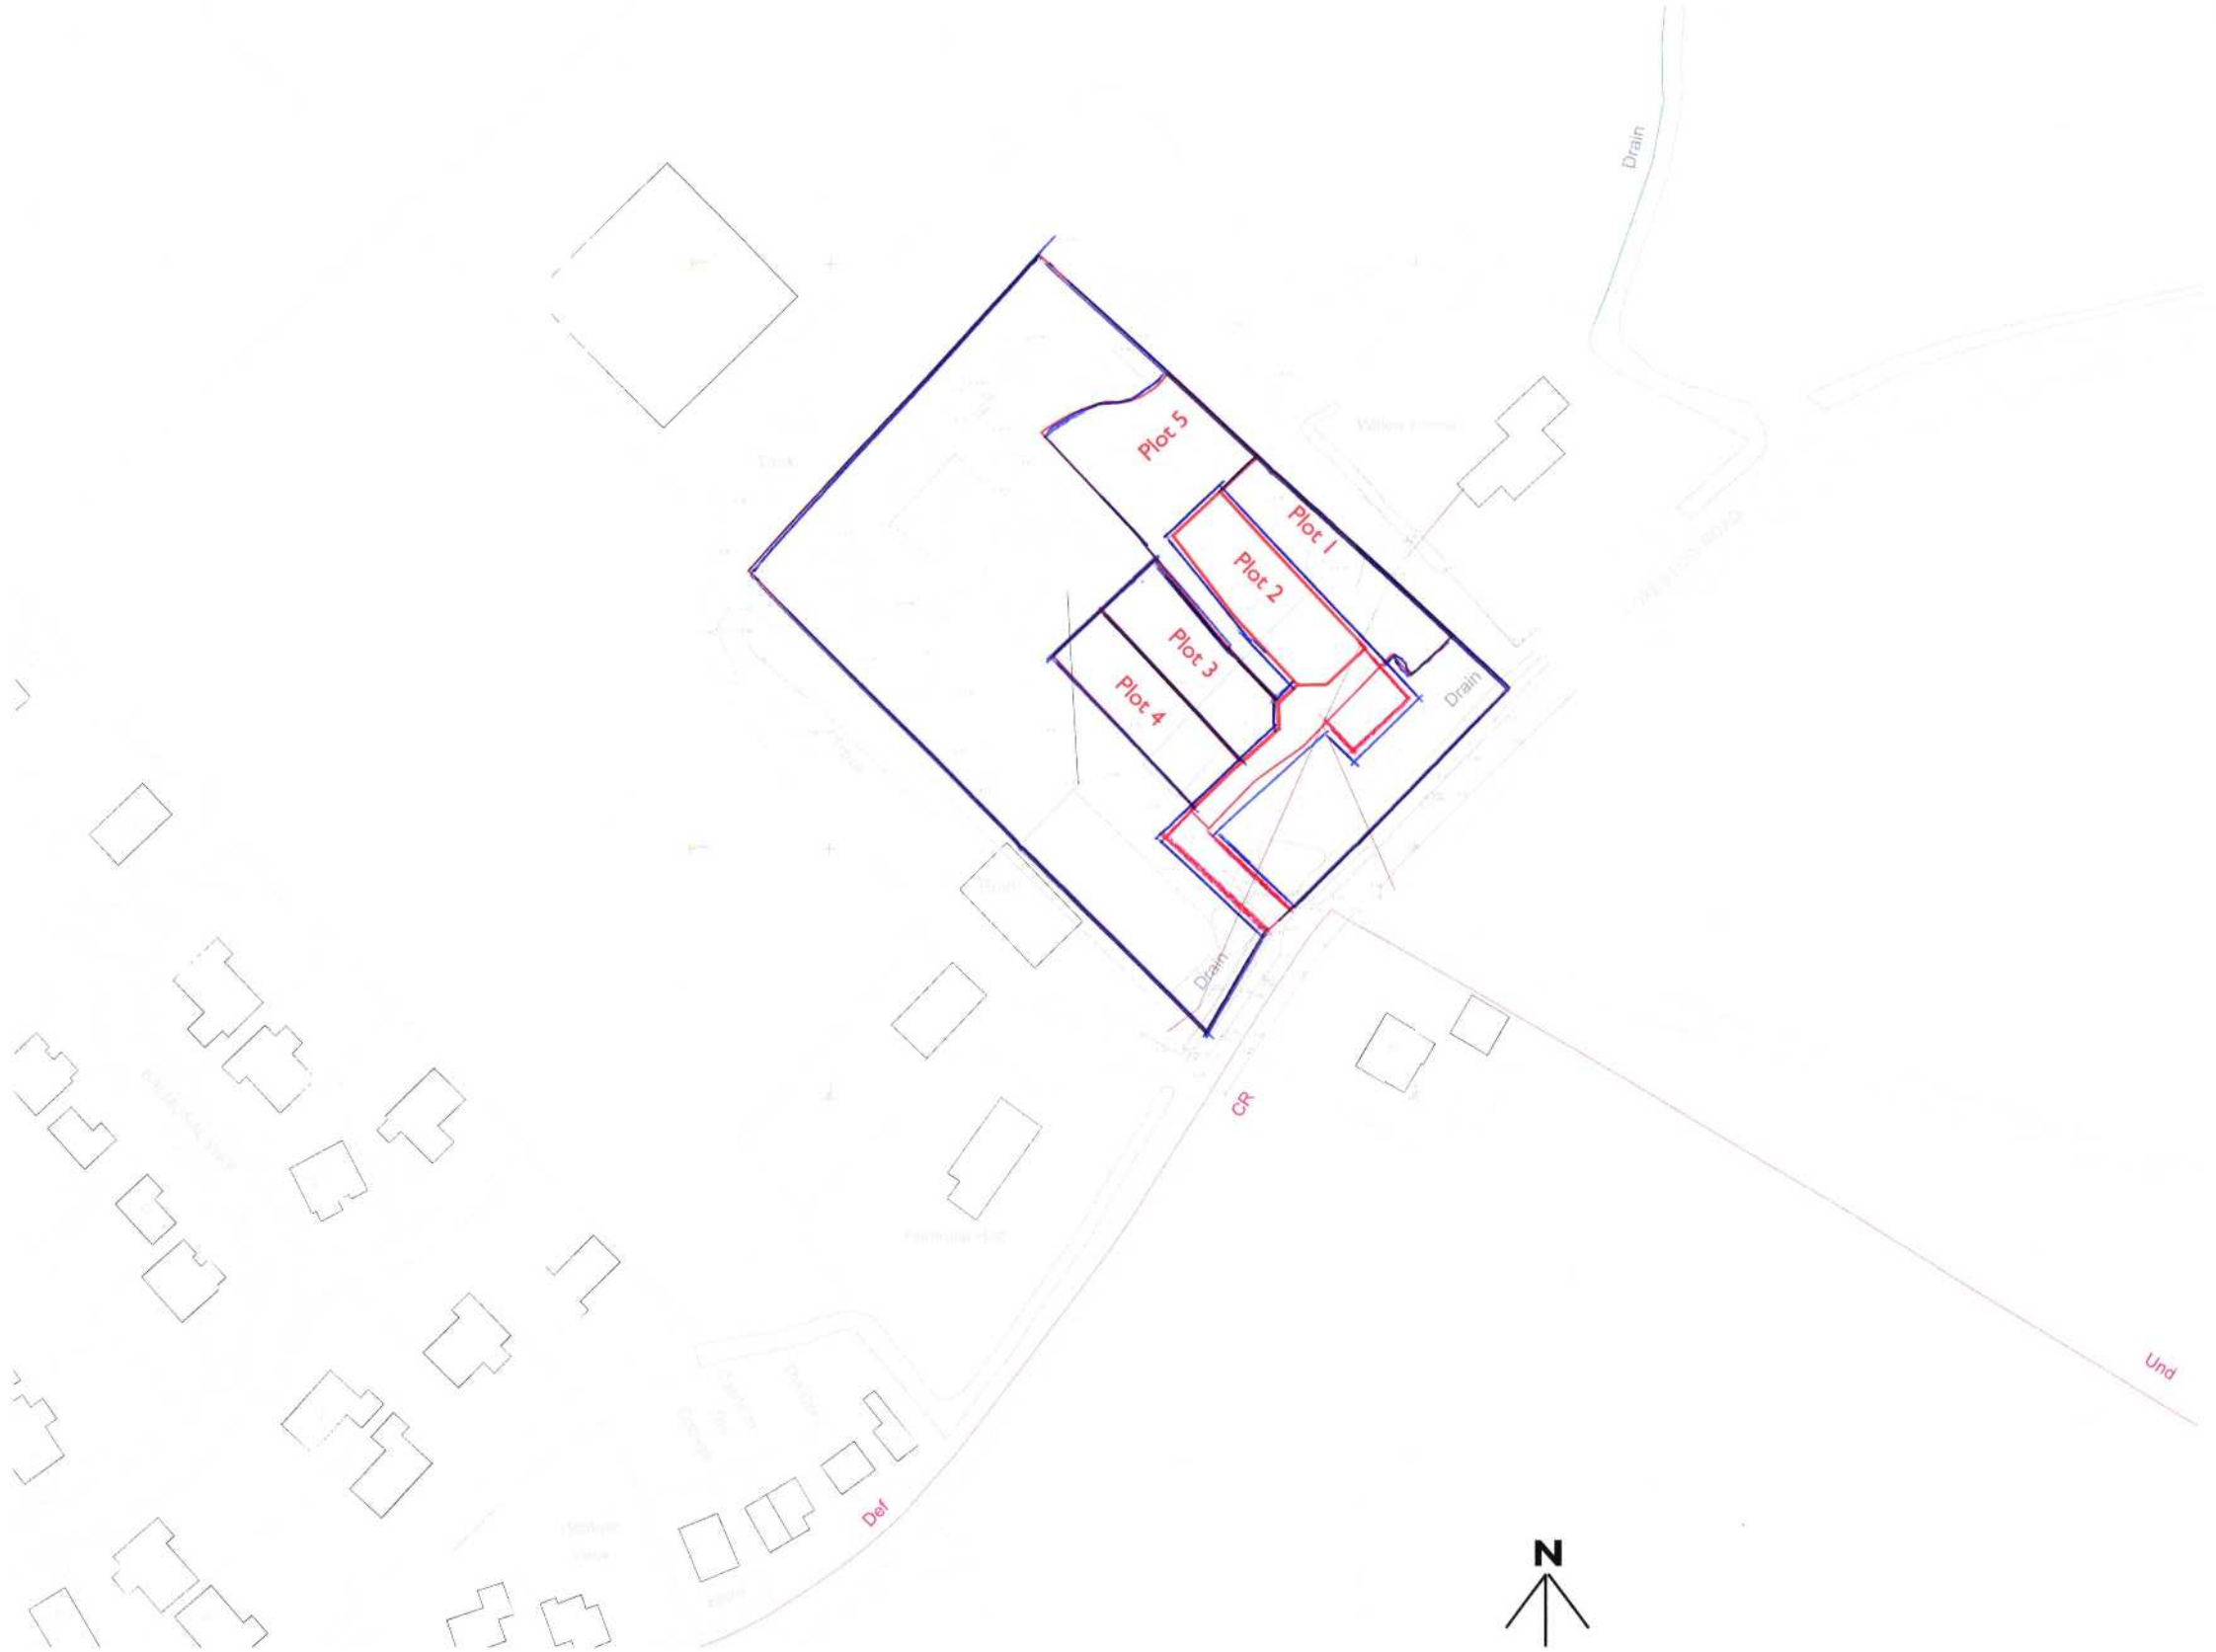

General Notes
1. Do not scale off this drawing
2. Any ambiguities, omissions and errors on this drawing should be notified immediately to the Axel Klozenbuecher before the commencement or continuation of works on site
3. All dimensions are in millimetres unless otherwise stated
4. All internal dimensions, unless otherwise indicated, are taken from face of stud partitions
5. All external dimensions are taken from face of brickwork or blockwork
6. All areas are in square meters unless otherwise stated
7. All levels are in meters unless otherwise stated
8. This drawing is to be read in conjunction with all other relevant drawings and specifications for this project

REV	DATE	BY	DETAILS	CHK'D
A	24.07.19	dejr	Plot boundaries updated	ak
B	30.07.19	dejr	Plot boundaries updated	ak

AXEL KLOZENBUECHER ARCHITECTURE

12 West Hill, Skegby, Sutton-in-Ashfield, NG17 3EP
tel: 07743-660461
e-mail: AAK2008@hotmail.co.uk

CLIENT
Mr. J. Gisborne

PROJECT
Land at Foxes Low Road
Holbeach
PE12 7PA

TITLE
Plot boundaries
PLOT 2

DRAWING No:	DRAWING STATUS
L11	Planning

SCALE	DRAWN	DIRECTOR
1:1250@A3	AK	-
DATE	CHECKED	Revision
27.02.19	AK	B

©THIS DRAWING IS THE PROPERTY OF 'AXEL KLOZENBUECHER ARCHITECTURE' AND MUST NOT BE REPRODUCED, WHOLLY OR IN PART, NOR THE INFORMATION THEREIN DISCLOSED TO A THIRD PARTY, WITHOUT THE WRITTEN PERMISSION OF THE OWNERS

A3