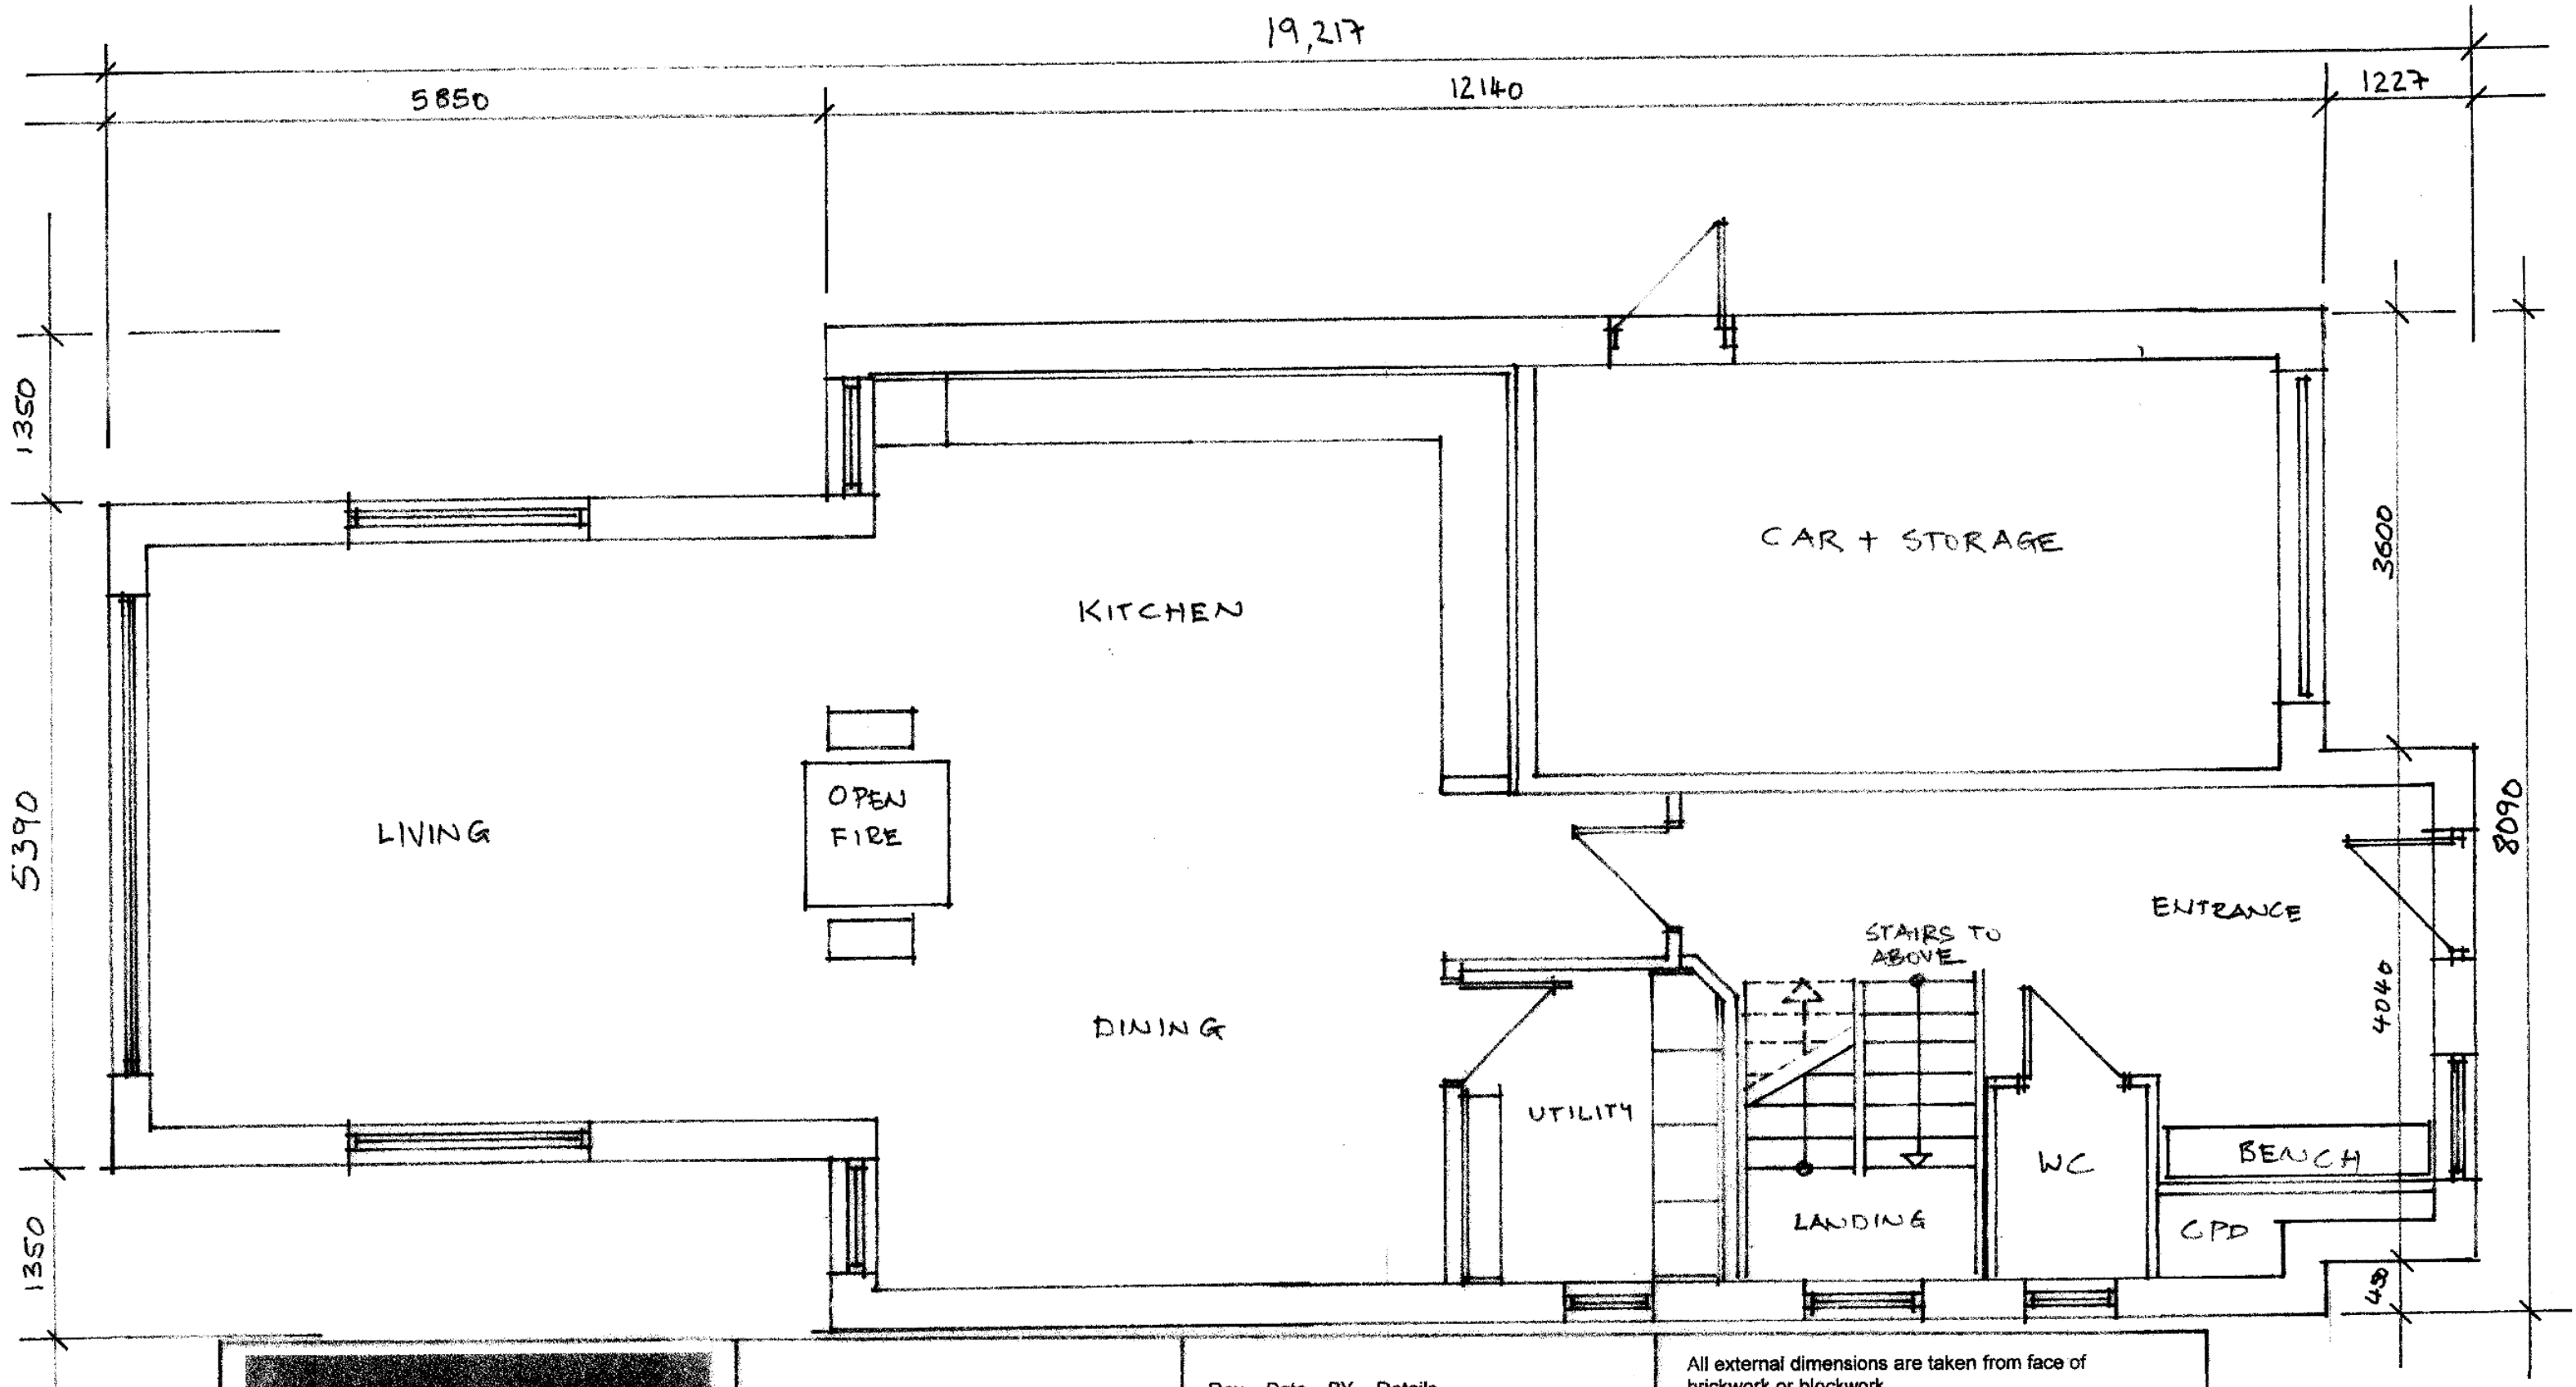

Axel Klozenbuecher Architecture

12 West Hill Skegby Sutton-in-Ashfield
NG17 3EP tel.: 07743-660461
e: AAK2008@hotmail.co.uk

Client: Jed Gisborne

Project: Land at Foxes Low Road Holbeach

Drawing Title: Plot 1 Ground Floor Layout

Project Number: AKA 216

Drawing No.: L103 Status: Planning
Scale: 1:50 Drawn: AK
Date: 04.10.2018 Checked:AK
Revision: None

Rev.	Date	BY	Details
A	02.07.2019		Building narrower

Notes: Do Not scale off the drawing
Any errors or ambiguities found on this drawing should be notified to Axel Klozenbuecher Architecture immediately before commencement or continuation of works on site
All dimensions are in millimeters unless notified

All external dimensions are taken from face of brickwork or blockwork
All areas are in square metres unless noted otherwise
All levels are in metres unless noted otherwise
This drawing should be read in conjunction with all the other relevant drawings and documents for this project.

Copyright:
This drawing is the property of Axel Klozenbuecher Architecture it must not be reproduced, wholly or in part, nor the information therein disclosed to a third party without the written permission of the owners