


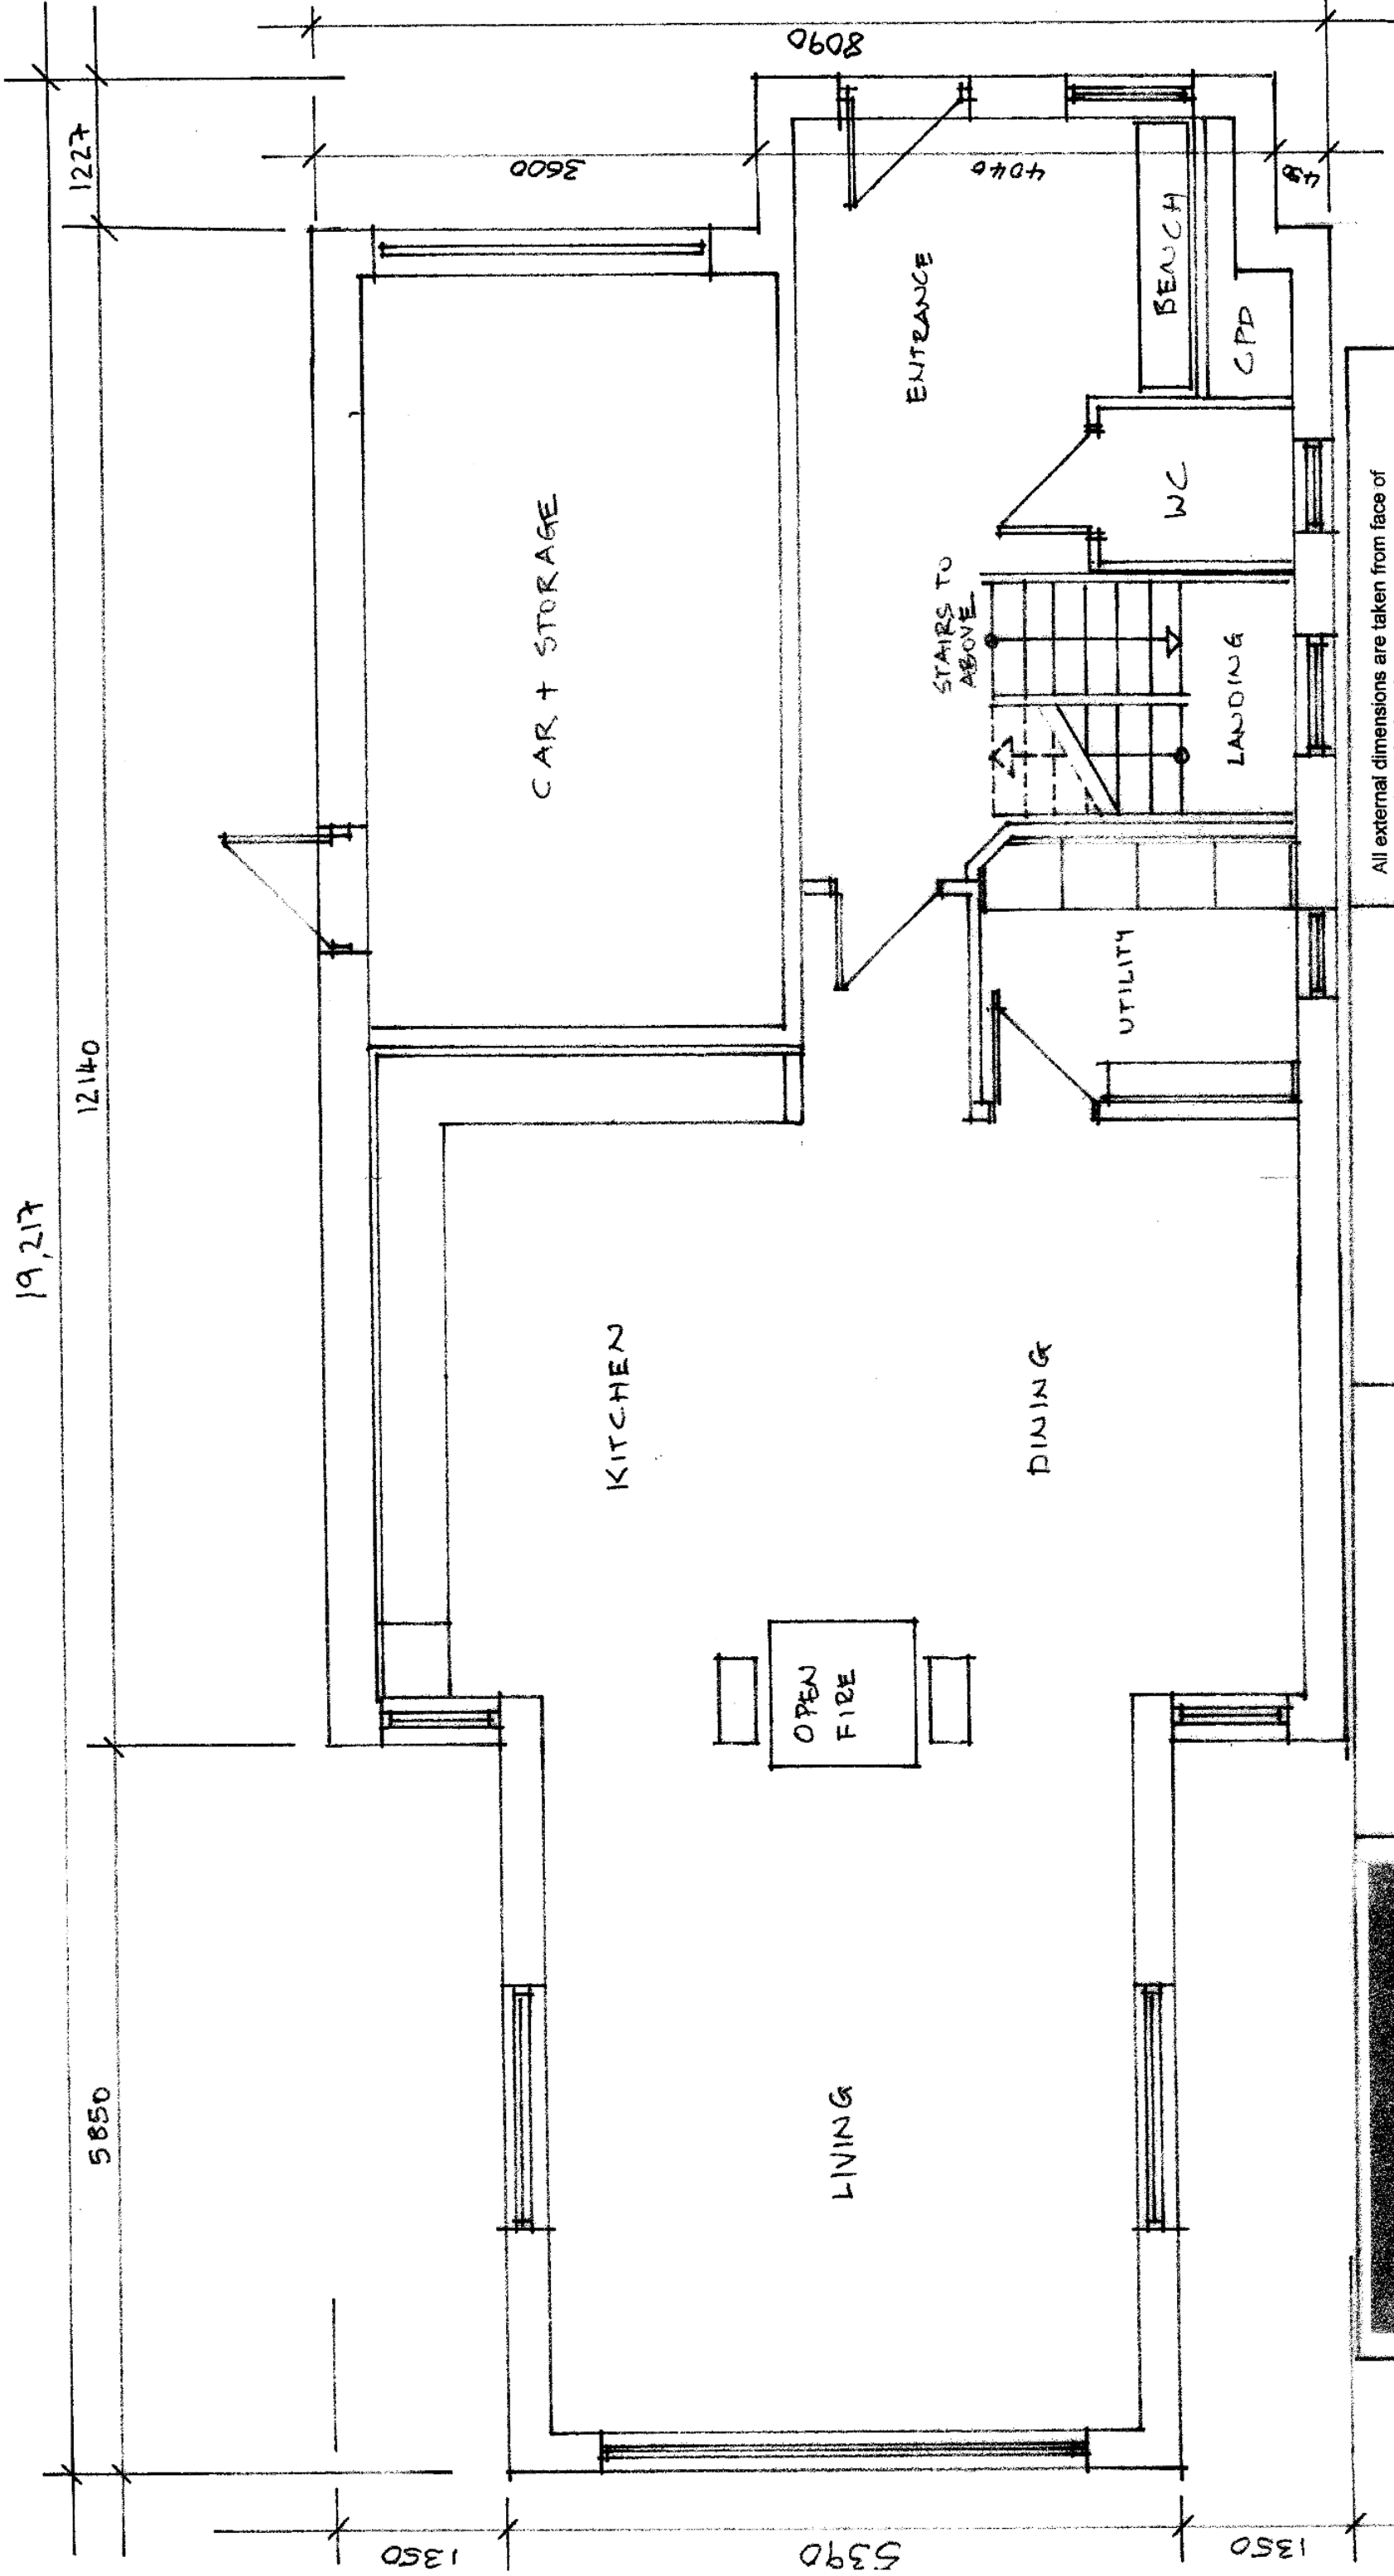

Axel Klozenbuecher Architecture

12 West Hill Skegby Sutton-in-Ashfield
NG17 3EP tel.: 07743-660461
e: AAK2008@hotmail.co.uk

Client: Jed Gisborne

Project: Land at Foxes Low Road
Holbeach

Drawing Title: Plot 1 Ground Floor Layout

Project Number: AKA 216

Drawing No.: L103
Scale: 1:50
Date: 04.10.2018
Revision: None

Status: Planning
Drawn: AK
Checked: AK

Rev. Date BY Details

A 02.07.2019 Building narrower

Notes: Do Not scale off the drawing
Any errors or ambiguities found on this drawing
should be notified to Axel Klozenbuecher
Architecture immediately before commencement
or continuation of works on site
All dimensions are in millimeters unless notified

All external dimensions are taken from face of
brickwork or blockwork
All areas are in square metres unless noted
otherwise
All levels are in metres unless noted otherwise
This drawing should be read in conjunction
with all the other relevant drawings and
documents for this project.

Copyright:
This drawing is the property of
Axel Klozenbuecher Architecture
It must not be reproduced, wholly or in part,
nor the information therein disclosed to a third party
without the written permission of the owners