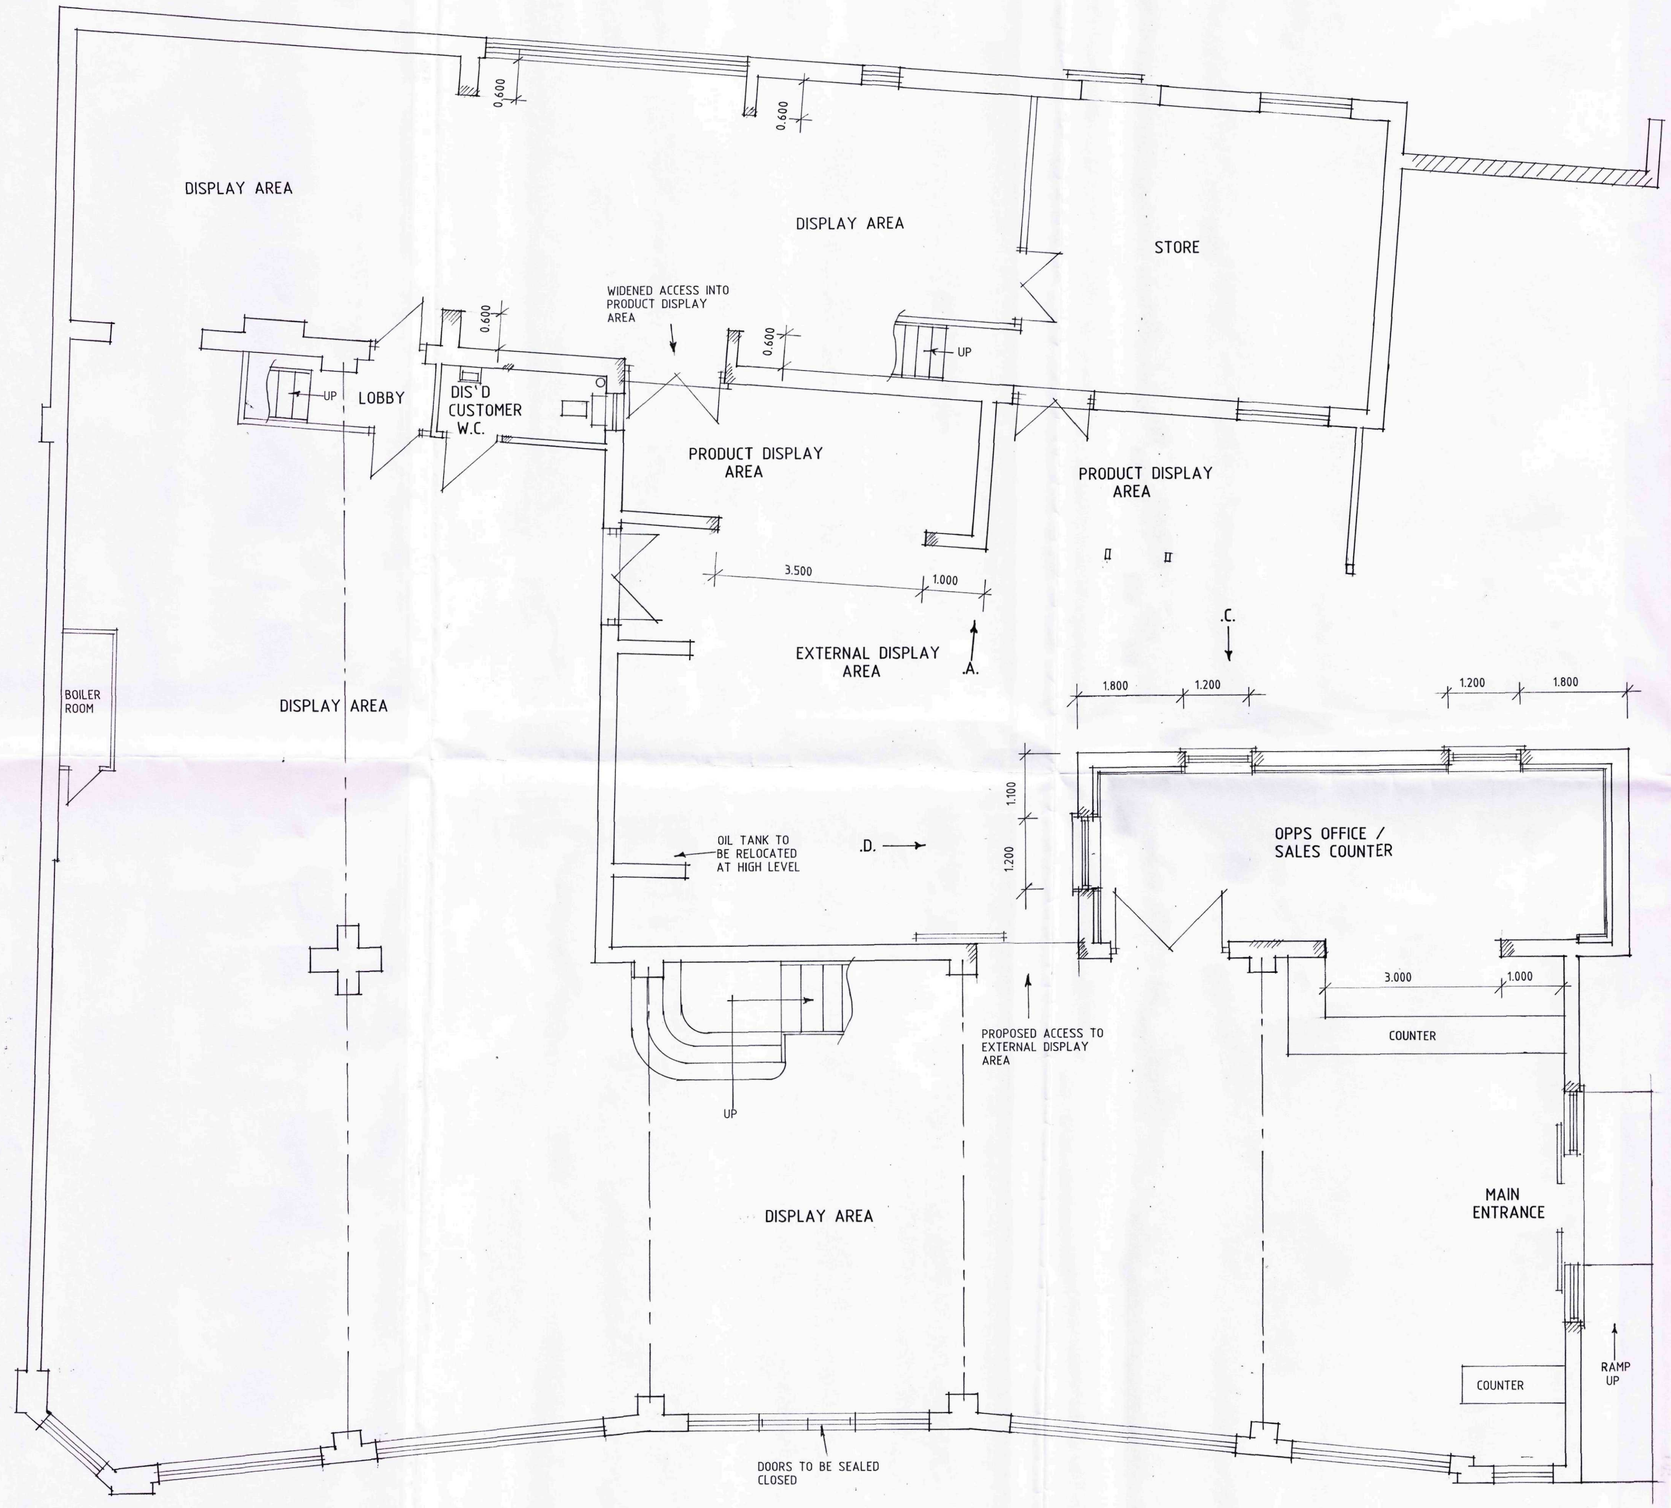


GROUND FLOOR PLAN

A - IMF. ADDED - 23.1.15

Status DESIGN
CONSULTANTS IN ARCHITECTURE & PLANNING

PROPOSED ALTERATIONS TO TONWOOD HOME HARDWARE, VICTORIA& CHAPEL STREET, HOLBEACH FOR

TONWOOD HOME HARDWARE

GROUND FLOOR PLAN AS PROPOSED

1:50	SD14-050/4
JAN-15	B.GILHAM.

2 Edinburgh Walk, Holbeach,
Spalding, Lincs. PE12 7AP
Tel: 01406 424343 Fax: 01406 490702