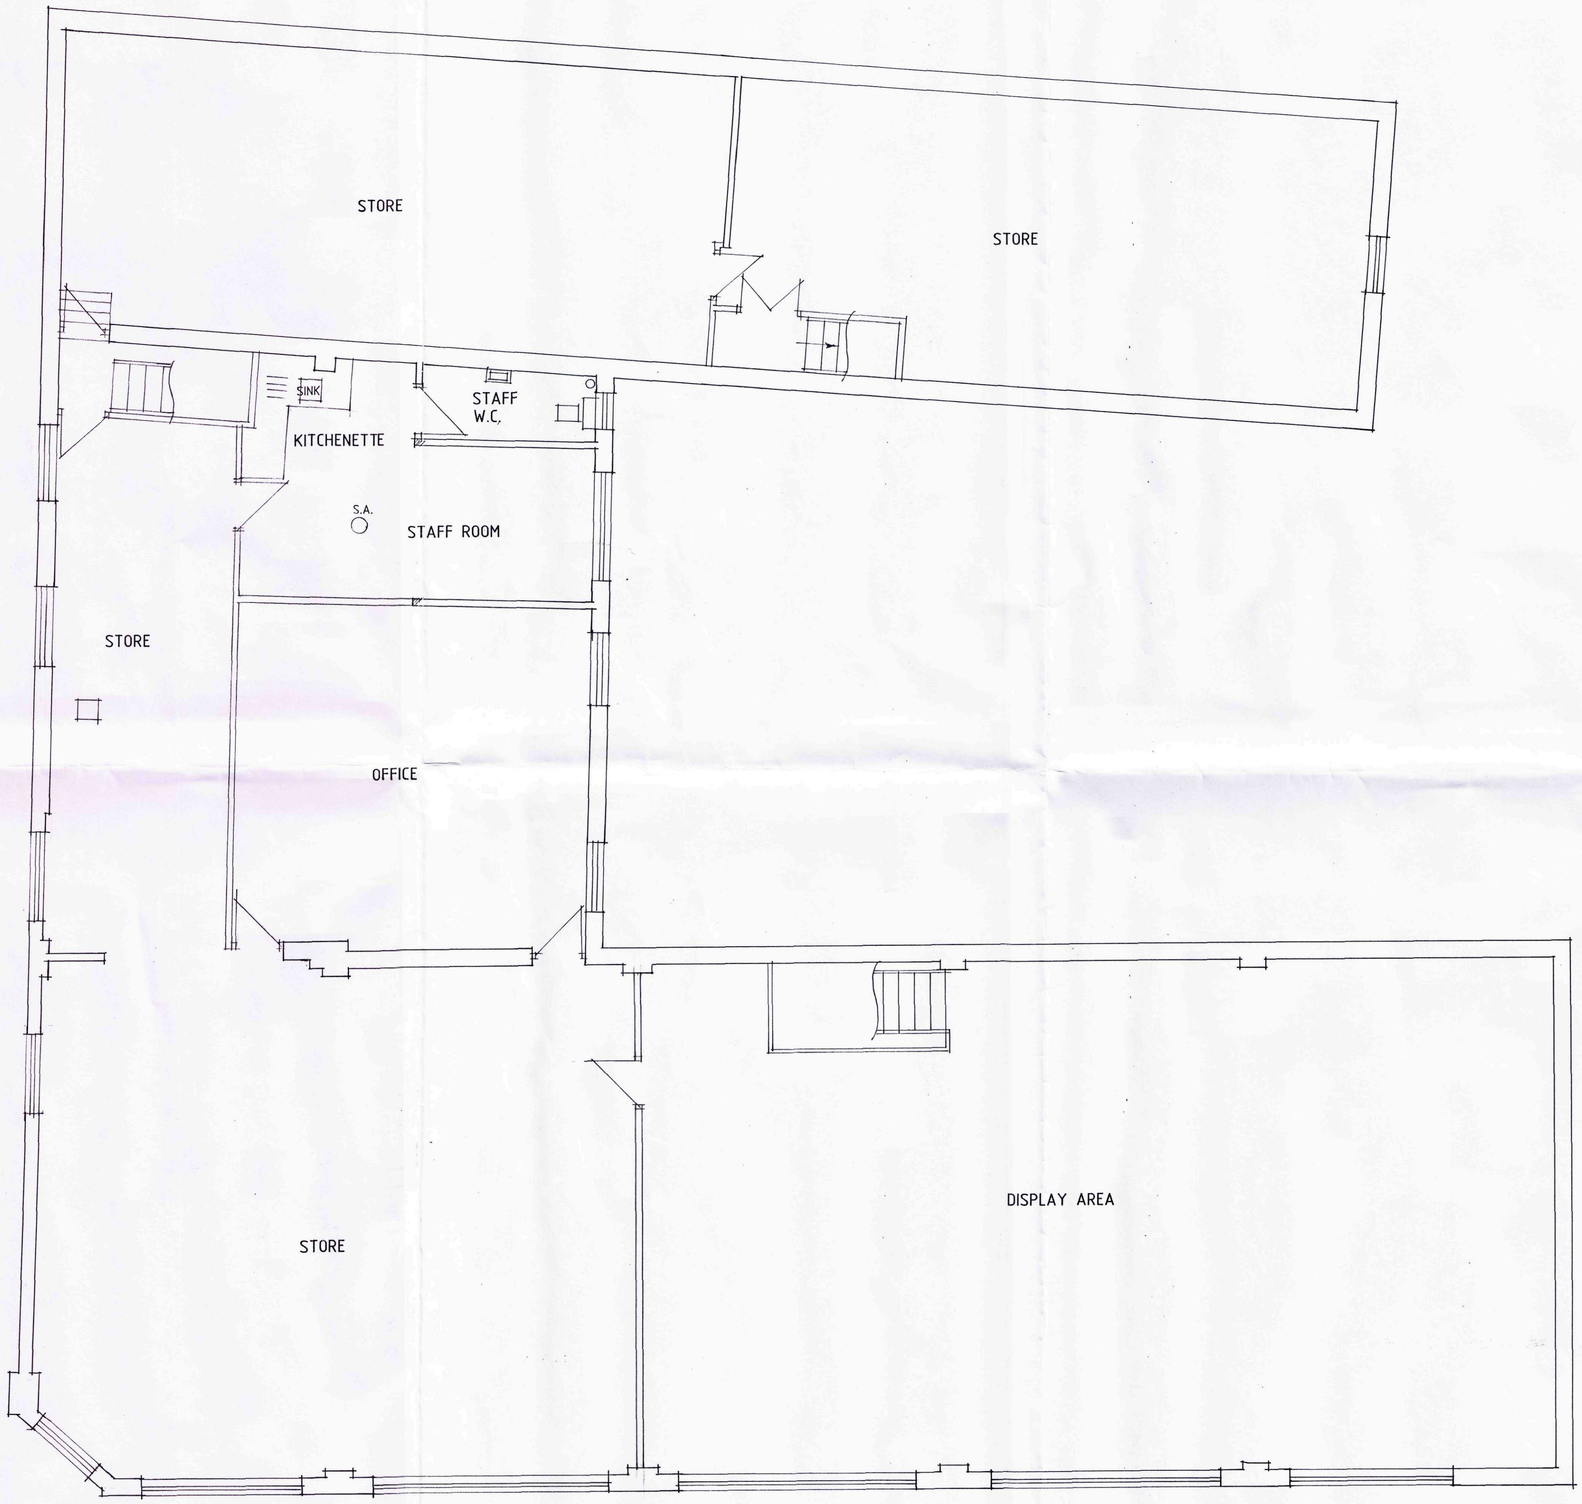


FIRST FLOOR PLAN

Status
DESIGN
CONSULTANTS IN ARCHITECTURE & PLANNING

PROPOSED ALTERATIONS TO
TONWOOD HOME HARDWARE,
VICTORIA & CHAPEL STREET,
HOLBEACH FOR

TONWOOD HOME HARDWARE

FIRST FLOOR PLAN
AS PROPOSED

1:50	SD14-050/5
JAN-15	B.GILHAM.

2 Edinburgh Walk, Holbeach,
Spalding, Lincs. PE12 7AP
Tel: 01406 424343 Fax: 01406 490702