



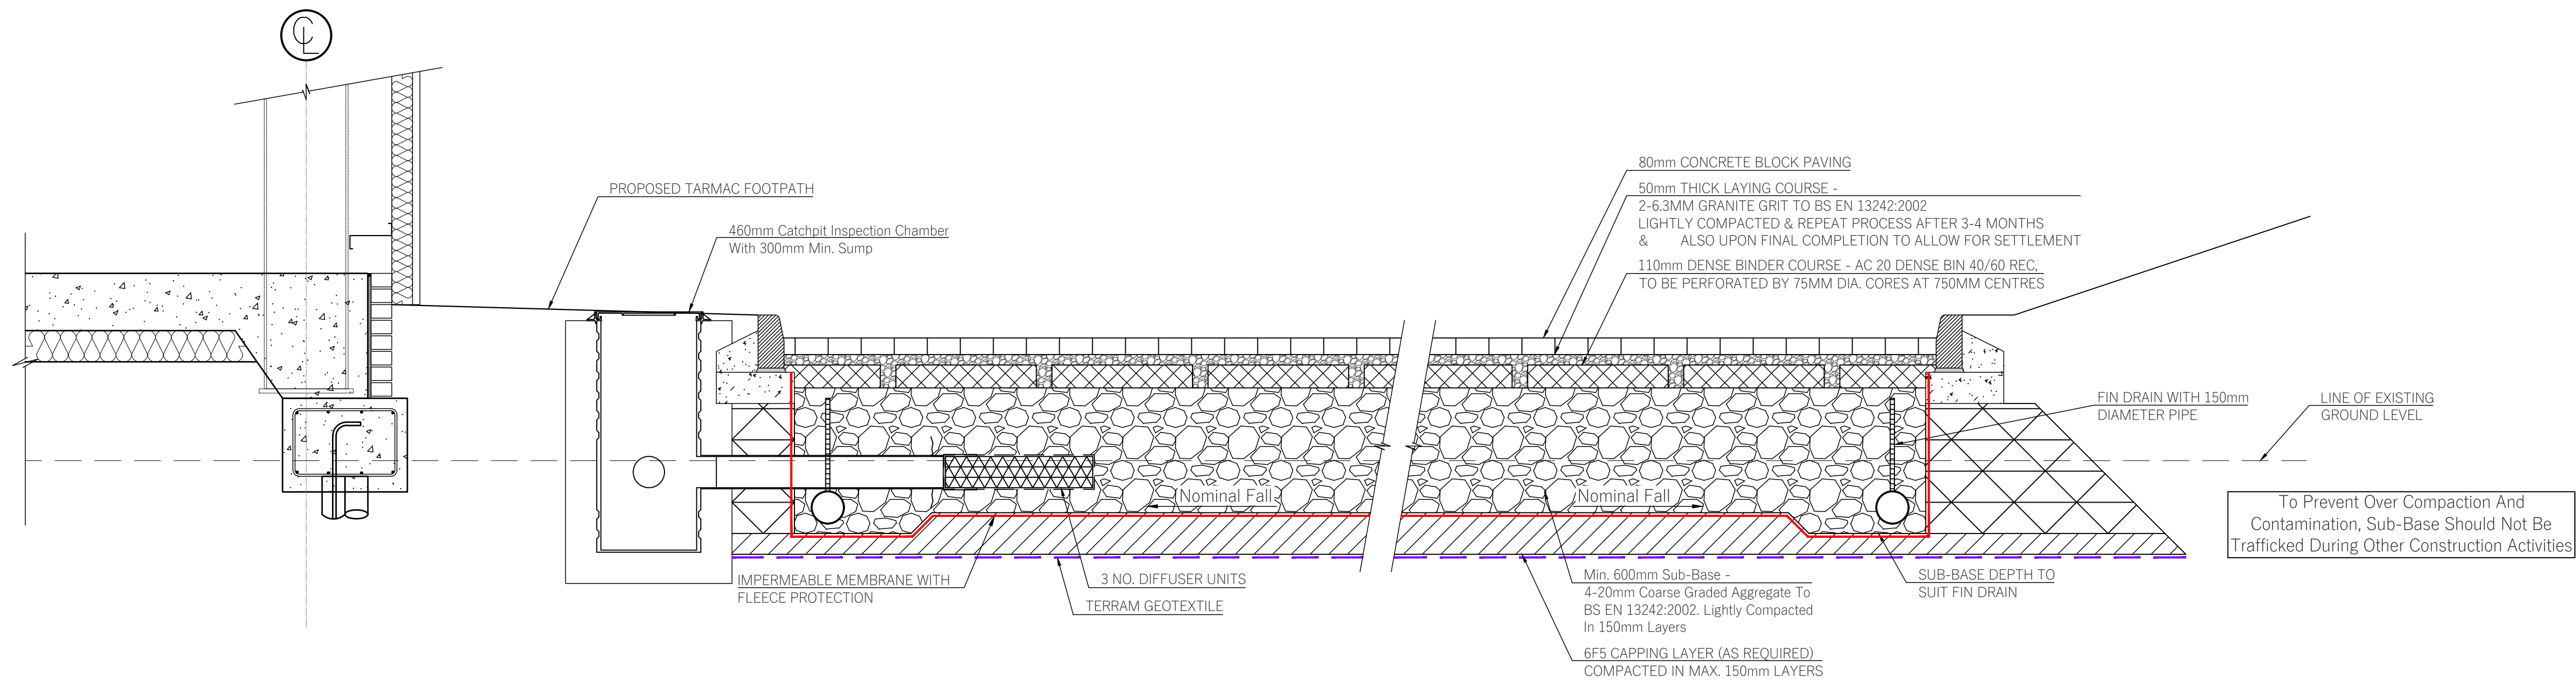


TYPICAL SECTION THROUGH PERMEABLE CAR PARK

Scale 1:20

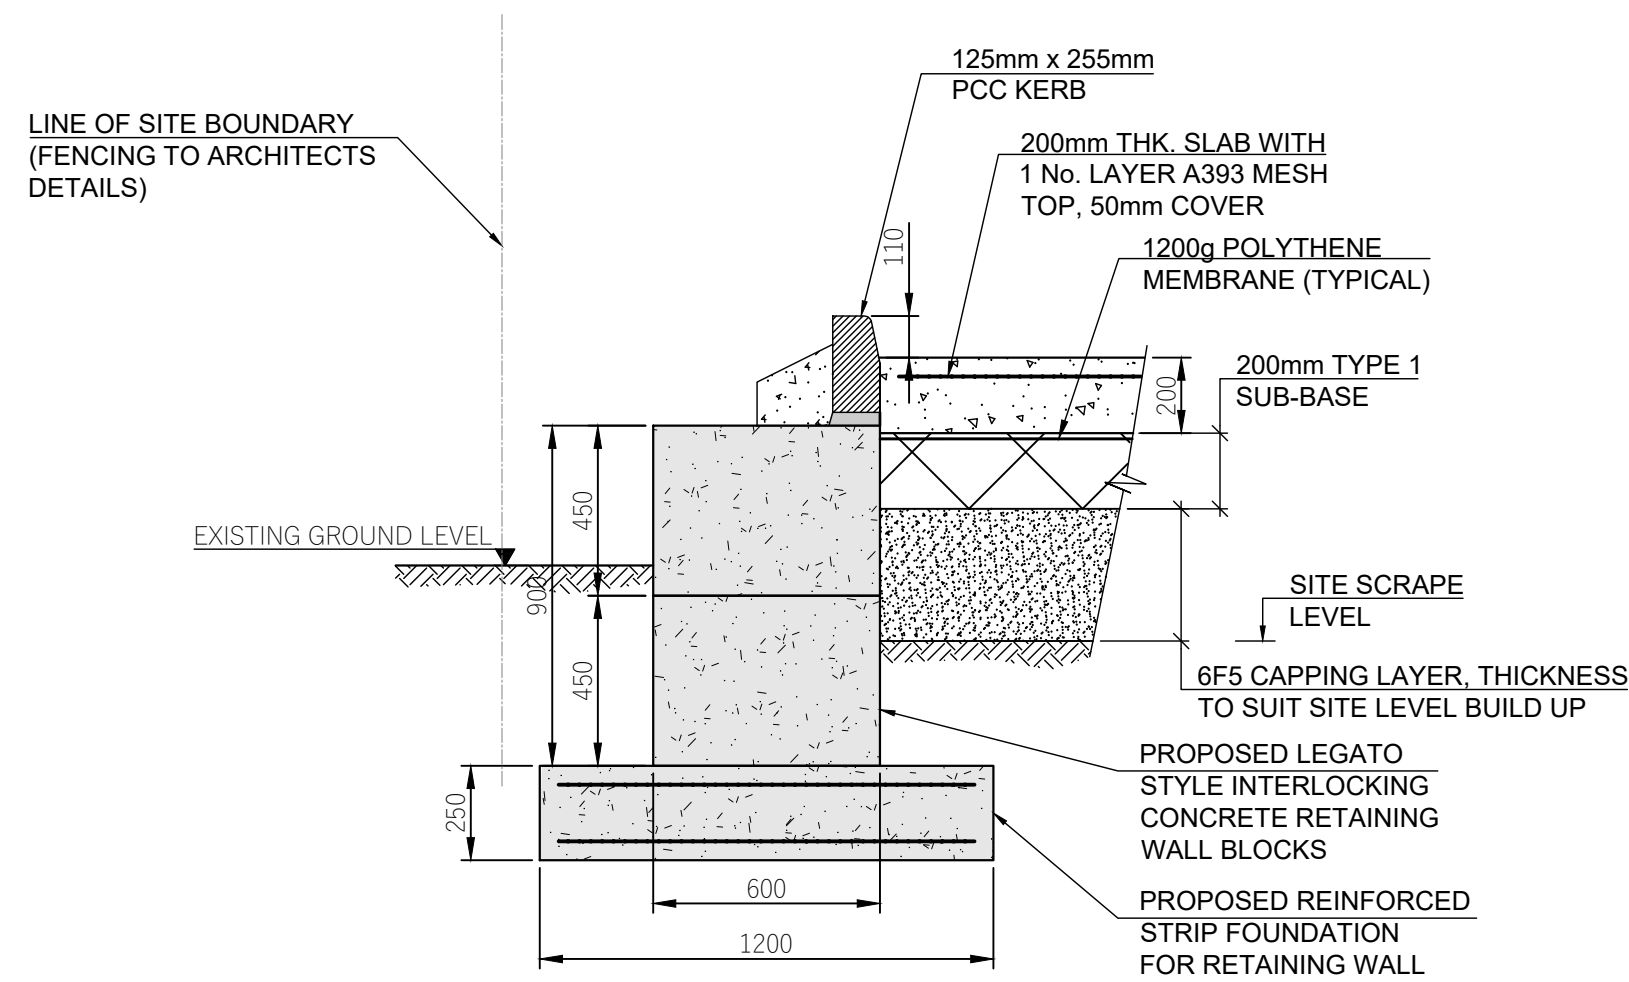


RETAINING WALL DETAIL TO WESTERN BOUNDARY

Scale 1:20

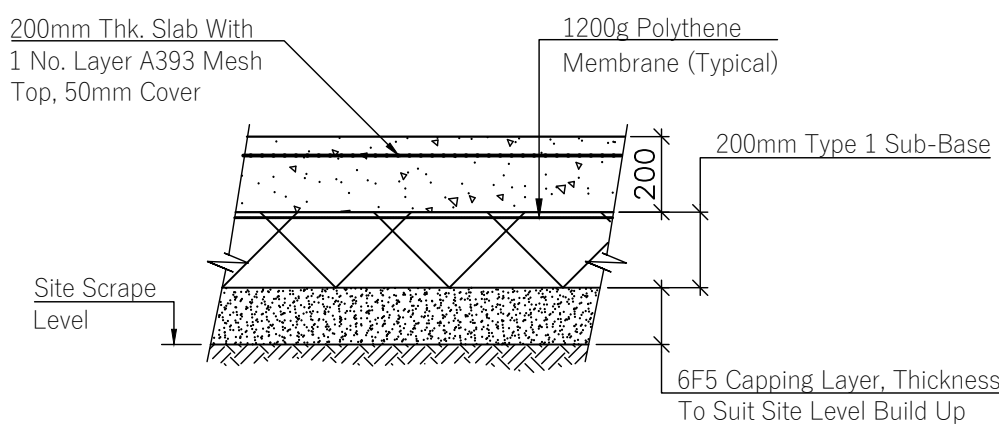

Typical Concrete Yard Detail

Scale 1:20

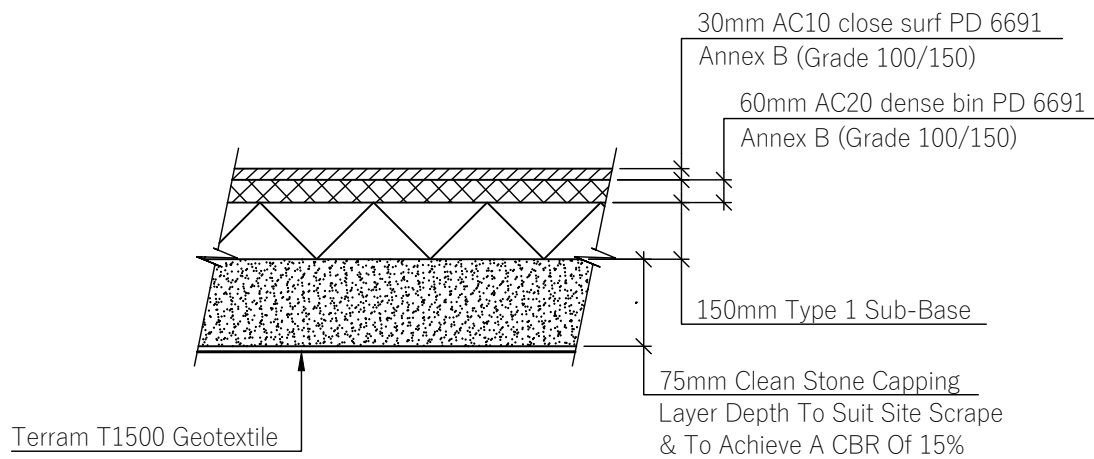

Tarmac Footpath Construction Detail

Scale 1:20

P1	PRELIMINARY – FOR APPROVAL			MP APW 02/22
Rev	Revision			Drn App Date
SHIELDS WILSON e: info@shieldswilson.co.uk t: 01775 729252 STRUCTURAL AND CIVIL ENGINEERING				
Status	FOR INFORMATION			
Client	AJS Automation			
Project	Proposed New Office & Workshop Plot 9 – FLEZ, Holbeach, Lincs			
Title	Proposed External Works Details			
Date	Feb. '22	Scale @A1 1:200	Drawing No. 21–257–11	Rev P1
Appr	APW			