

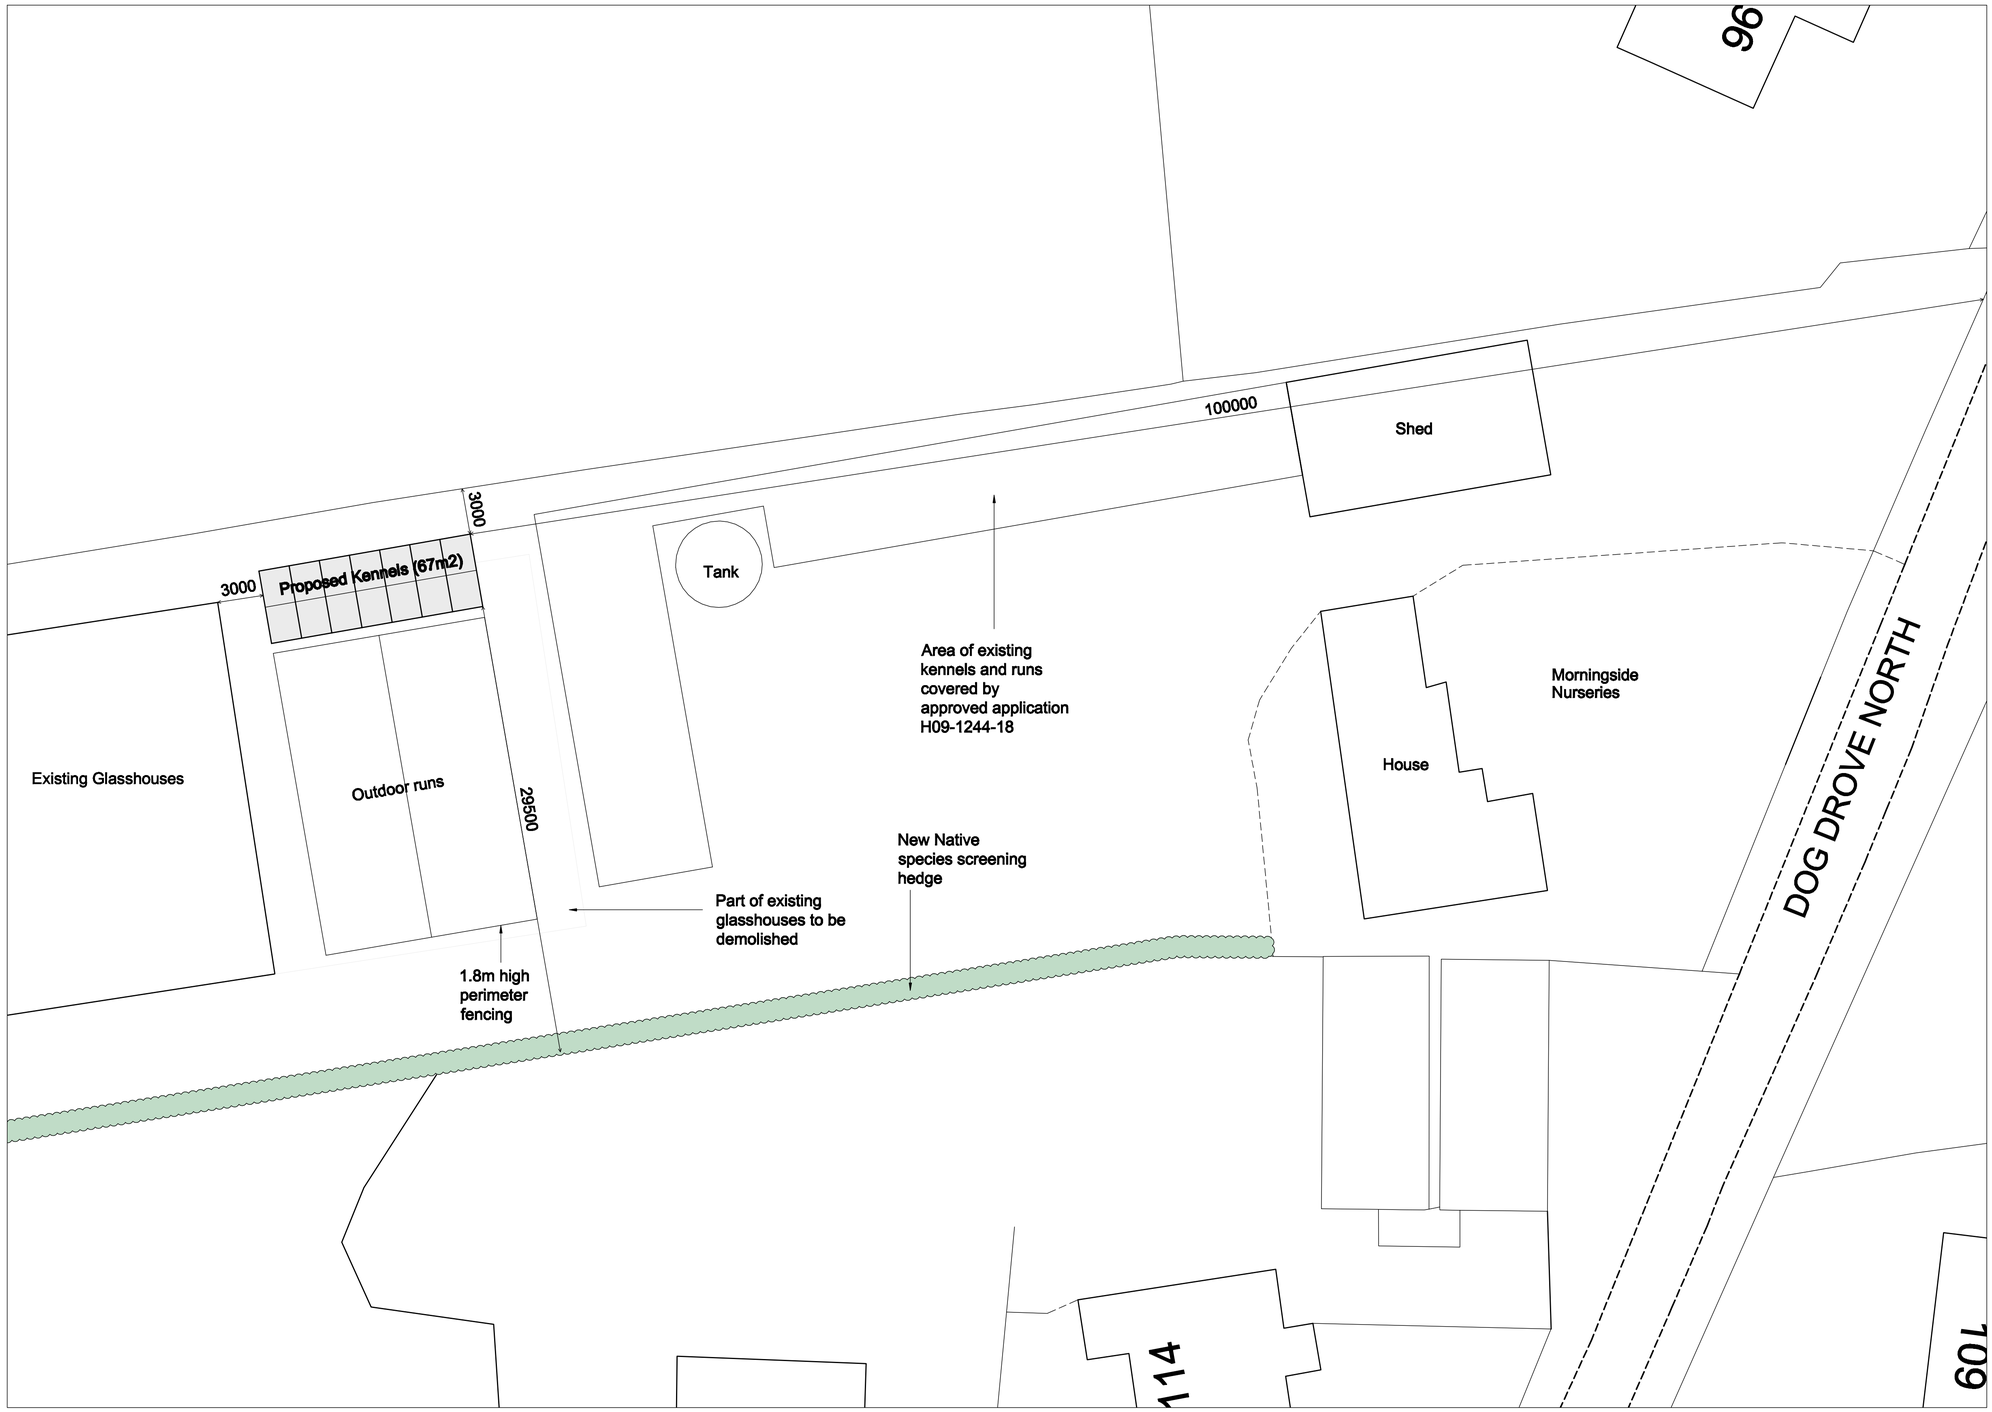


SITE PLAN 1:200

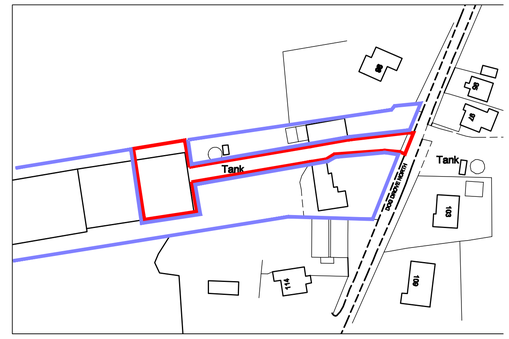

LOCATION PLAN 1:1250

N

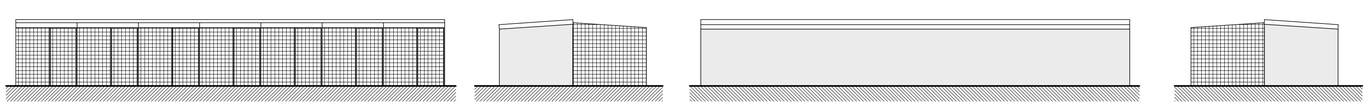

PROPOSED KENNEL ELEVATIONS 1:100

PROPOSED KENNELS MORNINGSIDE NURSERIES DOG DROVE NORTH HOLBEACH DROVE PE12 0SA	A1@SCALE SHOWN
	DRG: PL01A
	MR & MRS R HOLMES