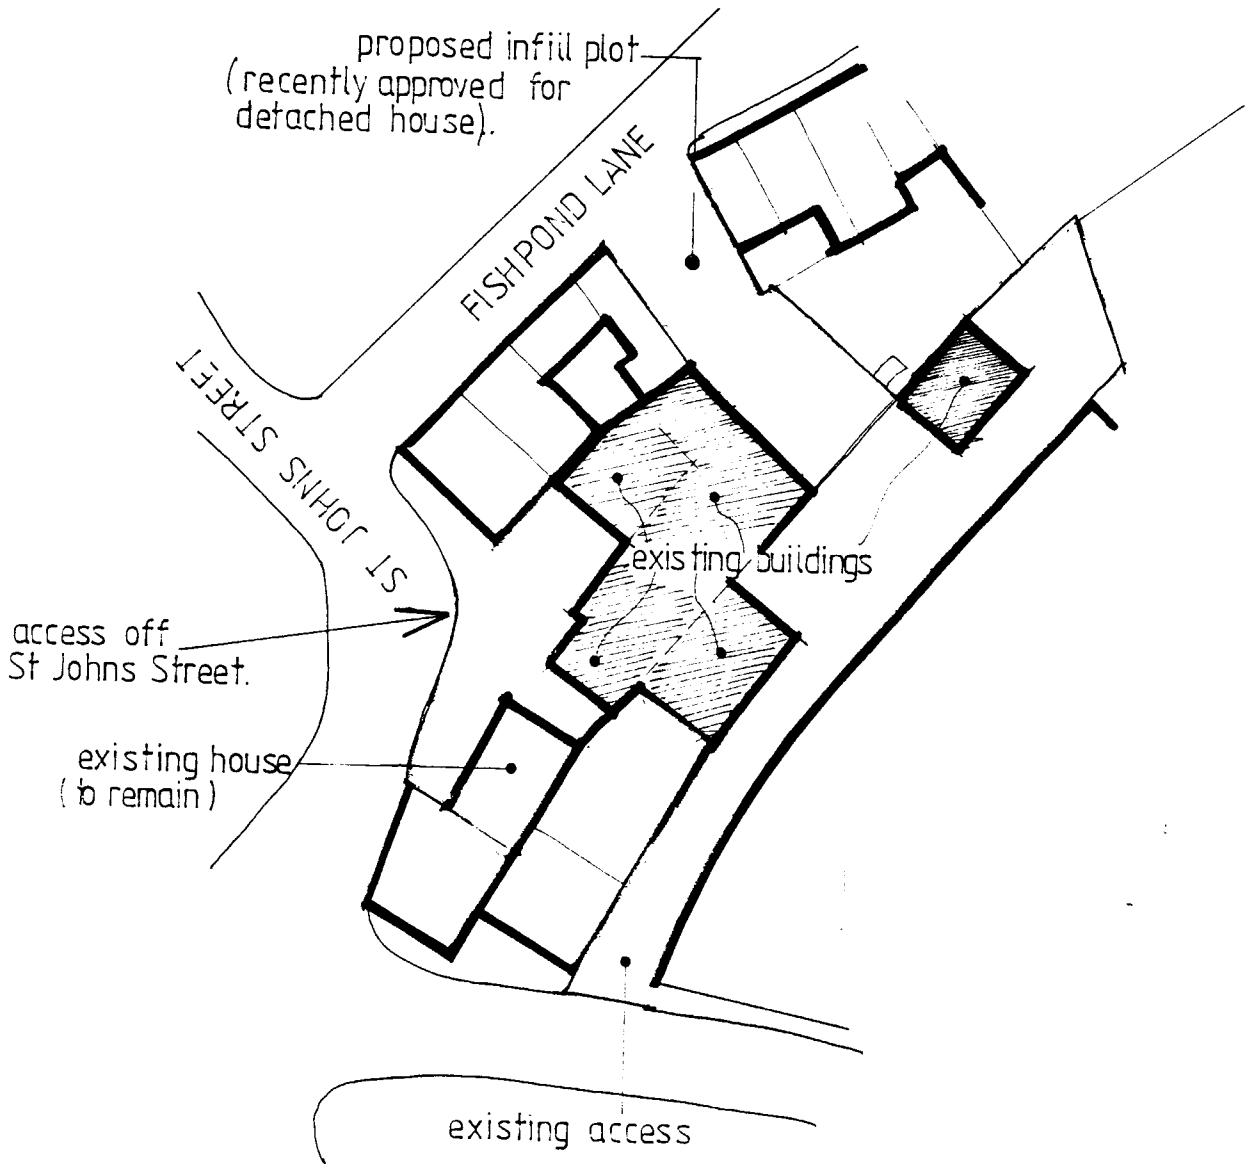


= buildings to be demolished

RECEIVED
10 JAN 2001
PE11 4DB

Mark Dennis
architectural services

90 Station Road - Surfleet - Spalding - Lincs - PE11 4DB
Telephone: 01775 680183 Mobile: 07788 834568


Existing block plan for land off St. Johns Street Holbeach.

for: D.G.M. Properties ltd.


23/11/00	N.T.S.
00.041/01a	MD


a dgm amendments 1·3·01 MD

DO NOT SCALE FROM DRAWING

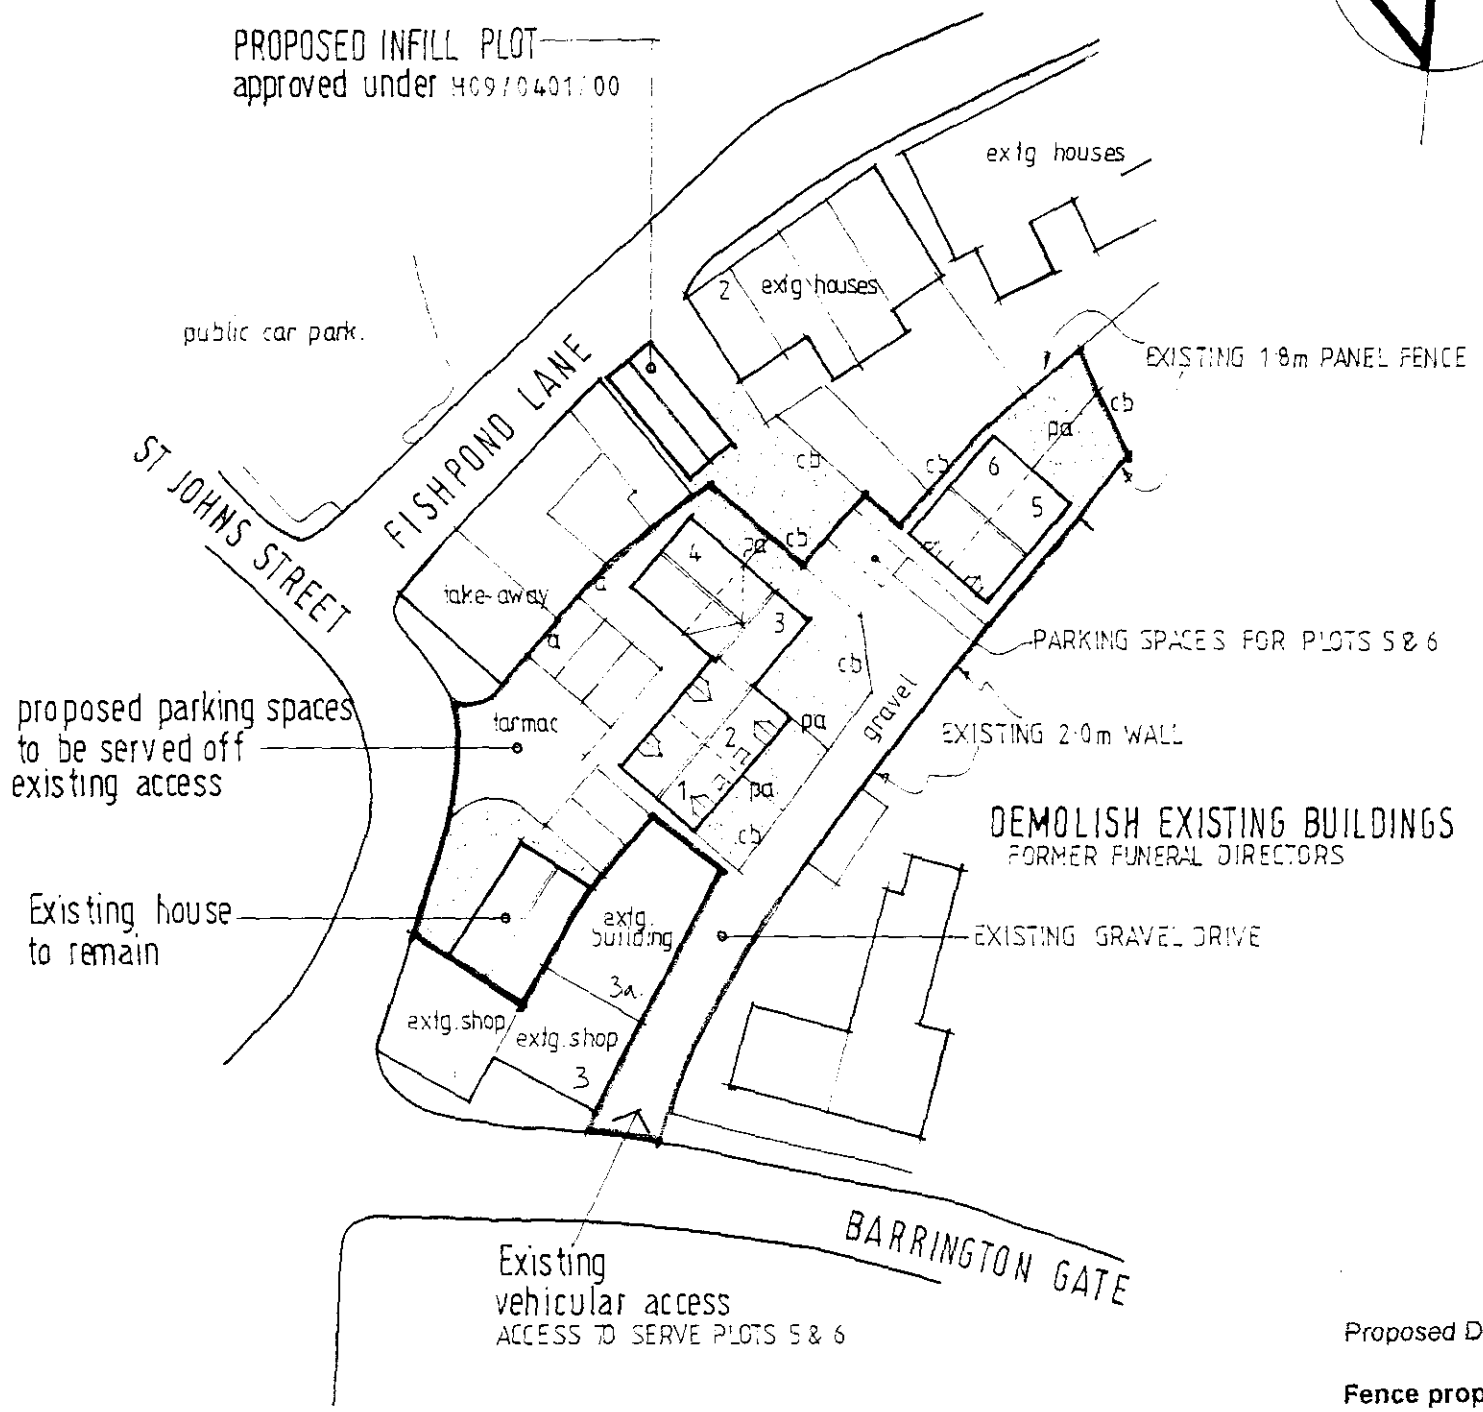

Site Layout 1:500

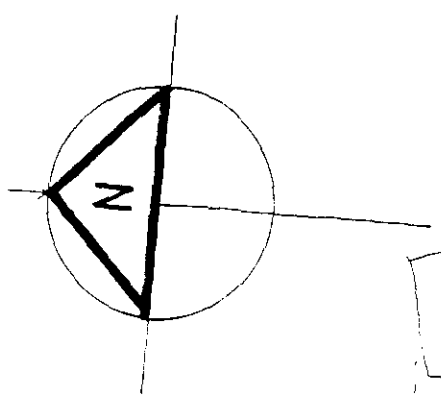

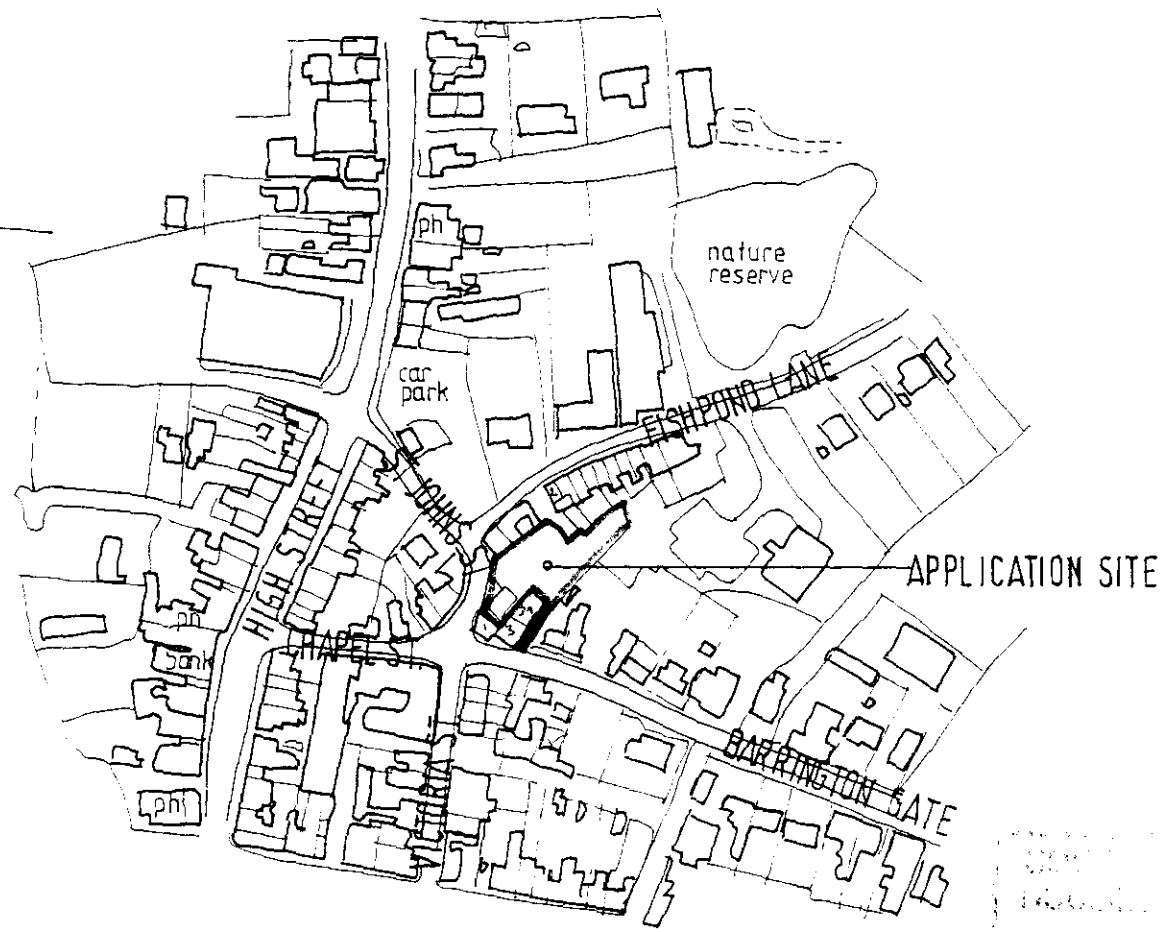

Location Plan 1:2500

02 MAR 2001

No: 0257/01

Proposed Development off St Johns Street, Holbeach.

Fence proposals

a - 2.0m high acoustic fence (to northern boundary)
cb - 1.8m high close board fence
pa - 1.5m high timber palisade fence
g - access gate

Private drive finish to be gravel
Individual parking bays to be tarmac/gravel
All gardens to be seeded/turfed

Mark Dennis
architectural services

90 Station Road - Surfleet - Spalding - Lincs - PE11 4DB
Telephone: 01775 680183 Mobile: 07788 834568

title

Proposed Development off
St Johns Street & Barrington Gate
Holbeach, Lincolnshire.

for: D.G.M. Properties Ltd.

Site & Location Plans.

scale	drawn
1:500 1:2500	MD
date	drg no.
MAR 2001	00.041/04

DO NOT SCALE FROM DRAWING.