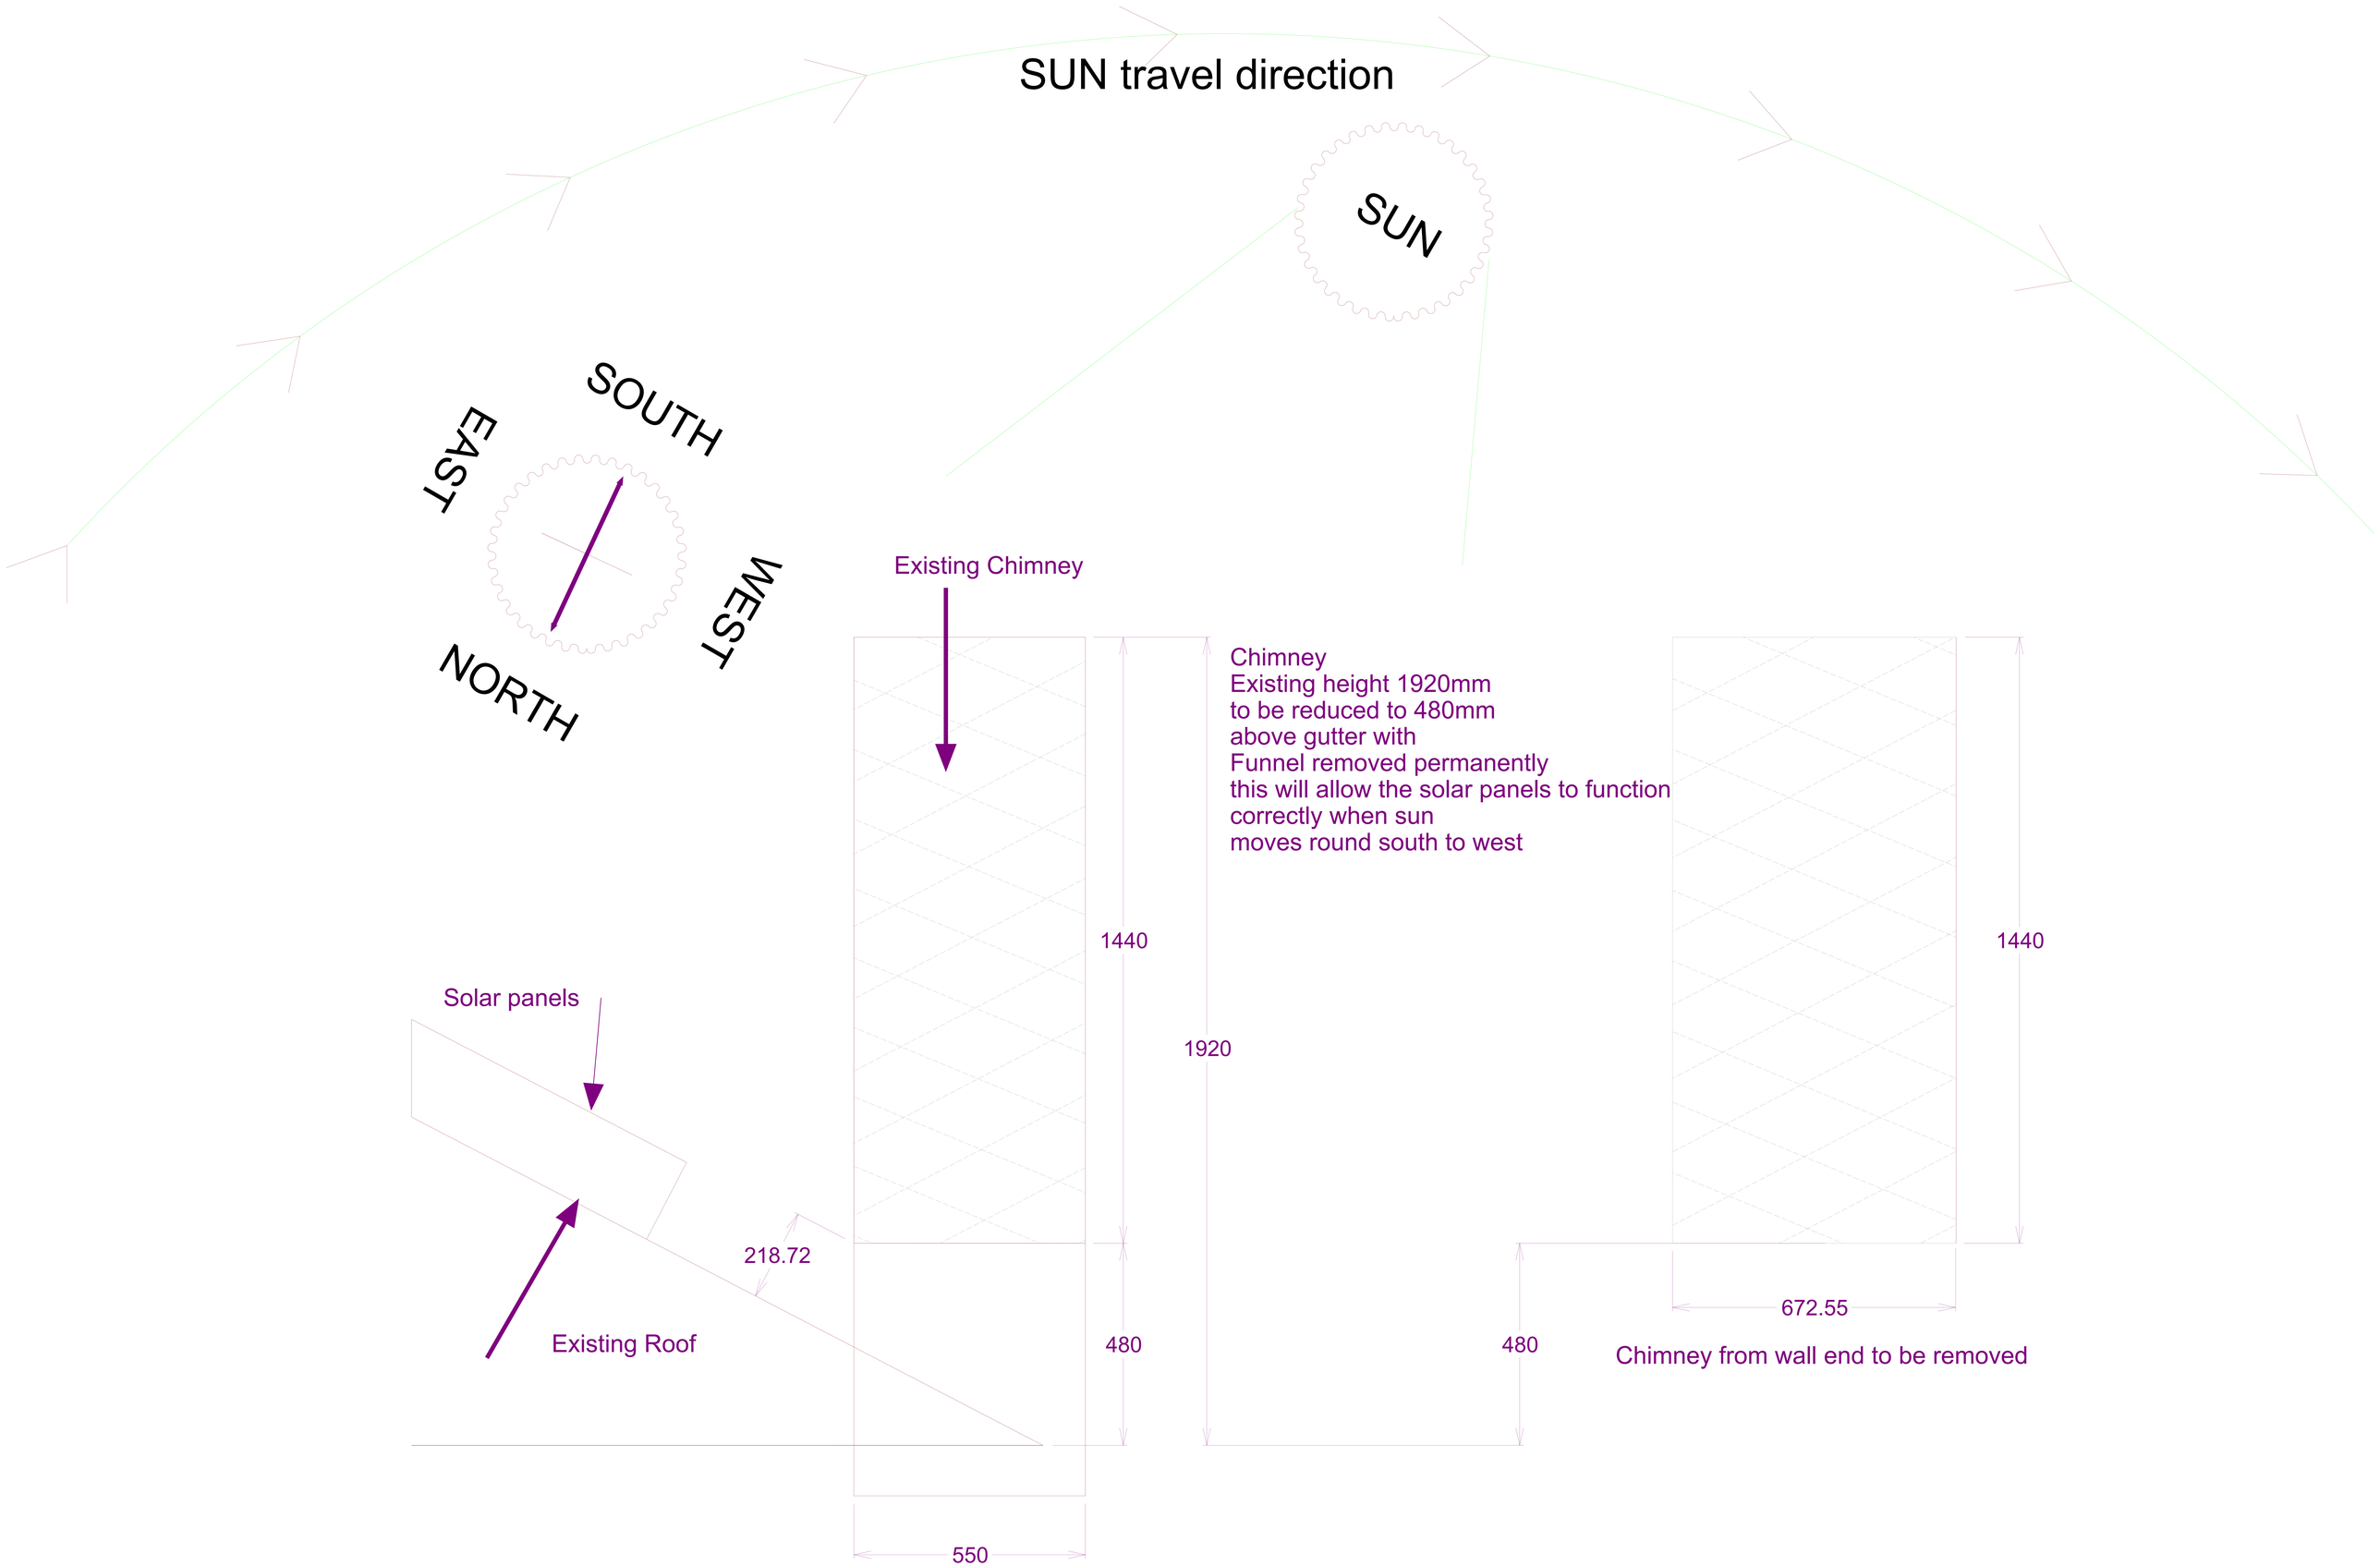
SUN travel direction
SUN
SOUTH
EAST
WEST
NORTH
Existing Chimney
Chimney
Existing height 1920mm
to be reduced to 480mm
above gutter with
Funnel removed permanently
this will allow the solar panels to function
correctly when sun
moves round south to west
1440
1920
1440
Solar panels
218.72
Existing Roof
480
480
672.55
Chimney from wall end to be removed
550