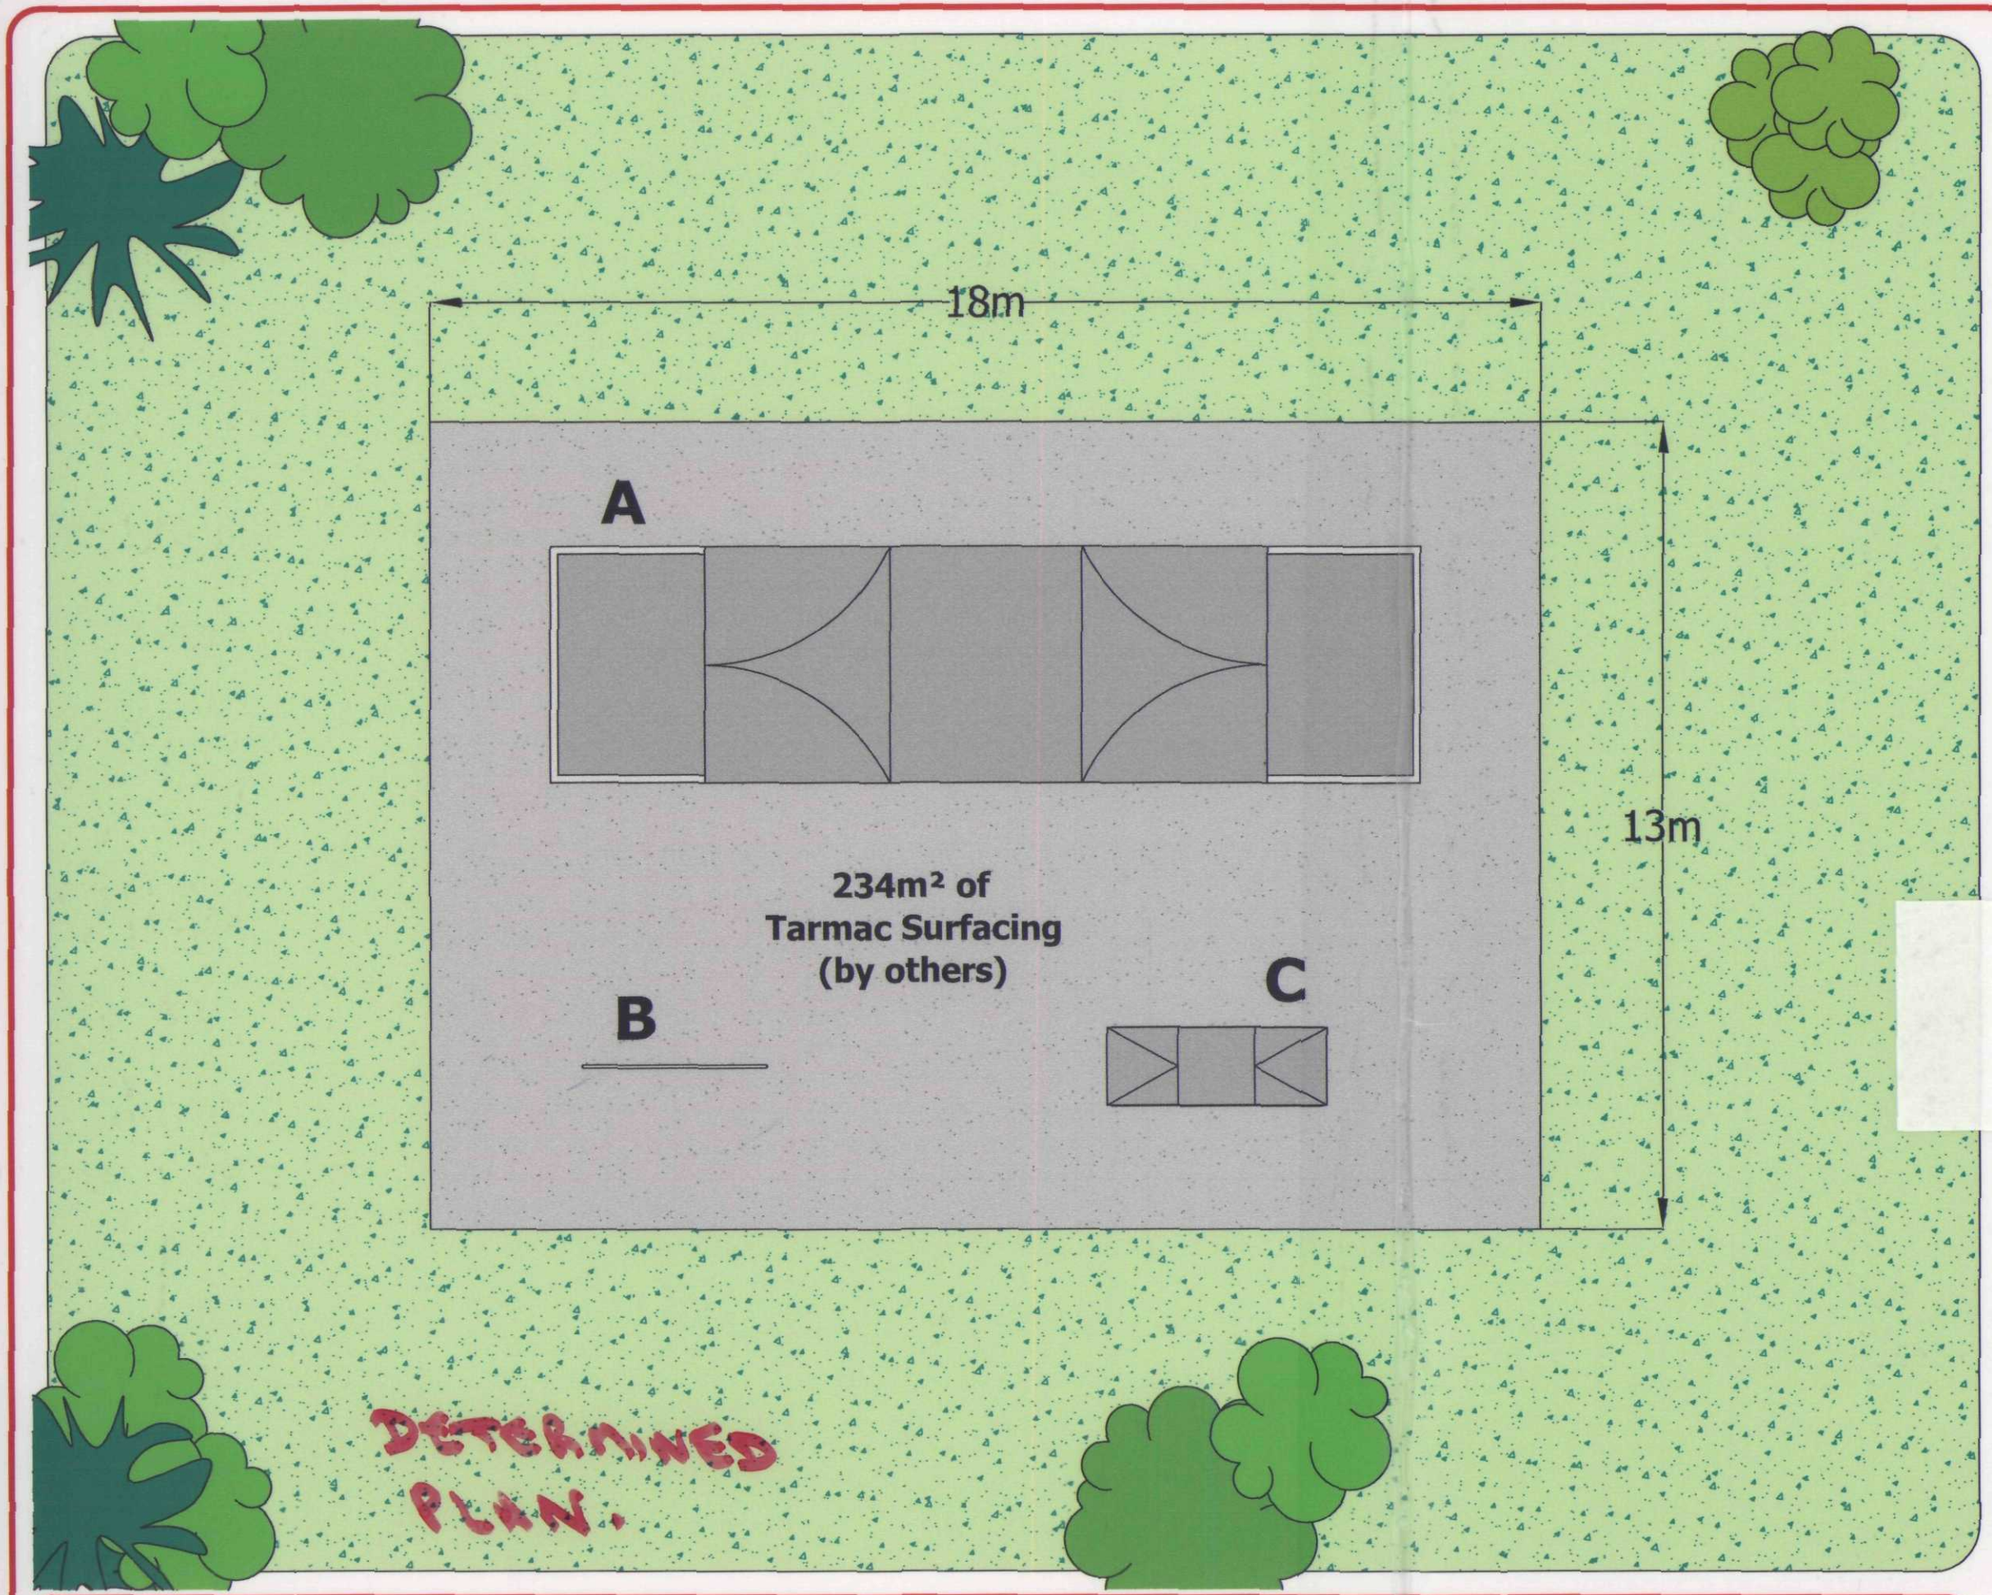


KEY:

A. 'Wicked Wheels' Standard Half-Pipe with Guardrails

B. 'Wicked Wheels' Straight Grind Rail

C. 'Wicked Wheels' Double Ramp

NOTE:
All equipment is to be installed into Tarmac Surface (supplied by others.)

SHDC
Planning & Development
25 FEB 2004
Ref 0262/04.

DETERMINED PLAN.

Wicksteed LEISURE

HOLBEACH ST MARKS PARISH COUNCIL

SITE: Village Hall, Holbeach

Date & Issue no.	Scale:	Drawn by:
Issue 1 - 01.09.03 - 4/35195	1:100	Tracie N

BS EN 1176 Association of Play Industries

A3 artists illustration drawn using AutoCAD. Do not use for installation purposes. Wicksteed Leisure, Digby Street, Kettering, Northants, NN16 8YJ, Tel. 01536 - 517028 - Website: www.wicksteed.co.uk