


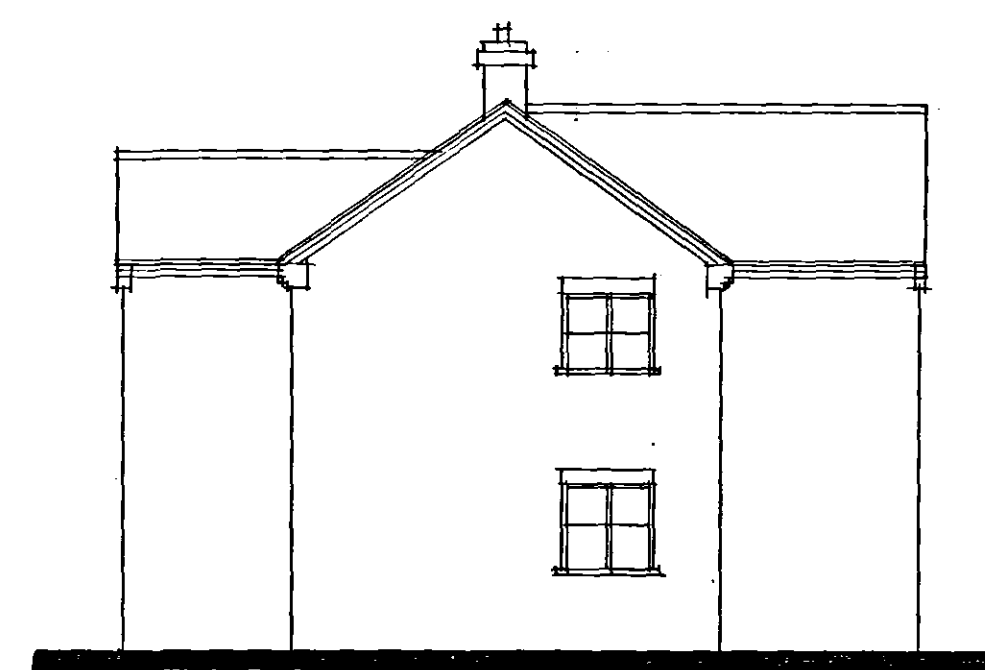

SIDE




FRONT




SIDE



REAR

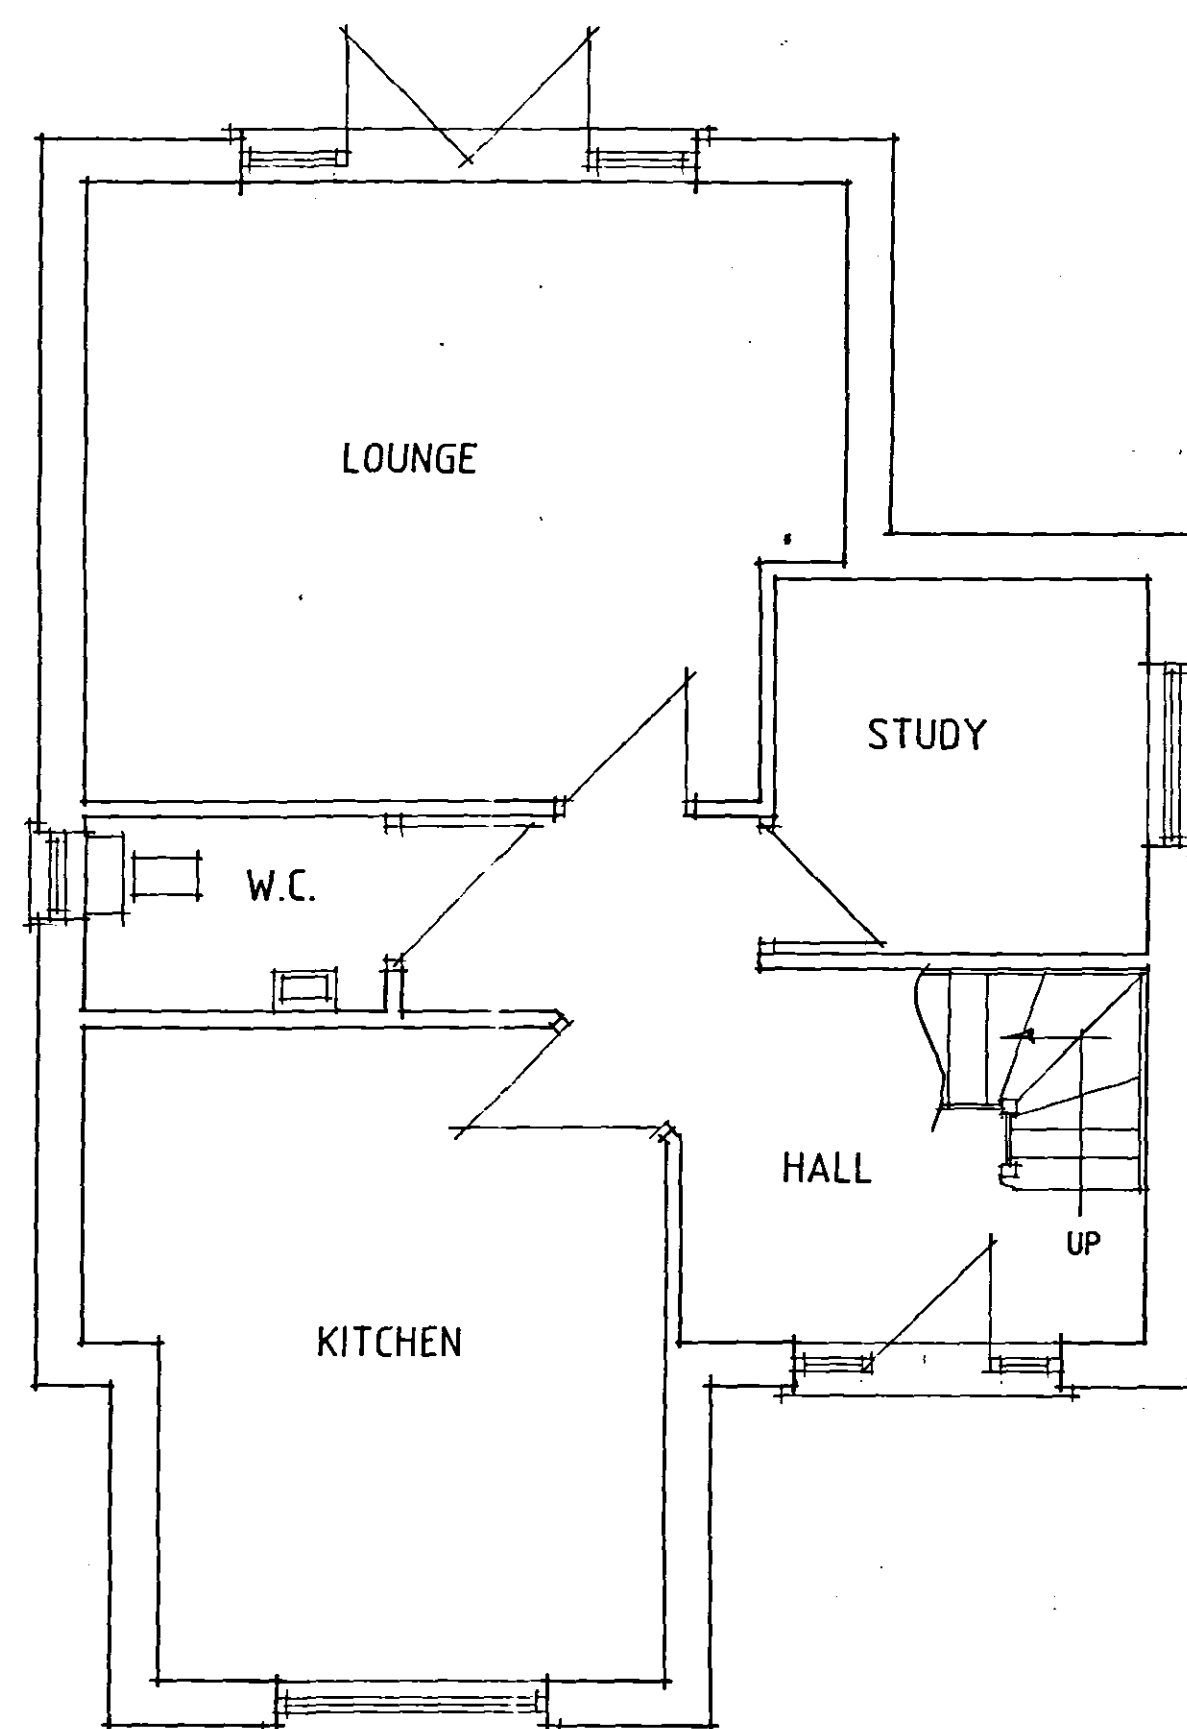

GROUND FLOOR PLAN

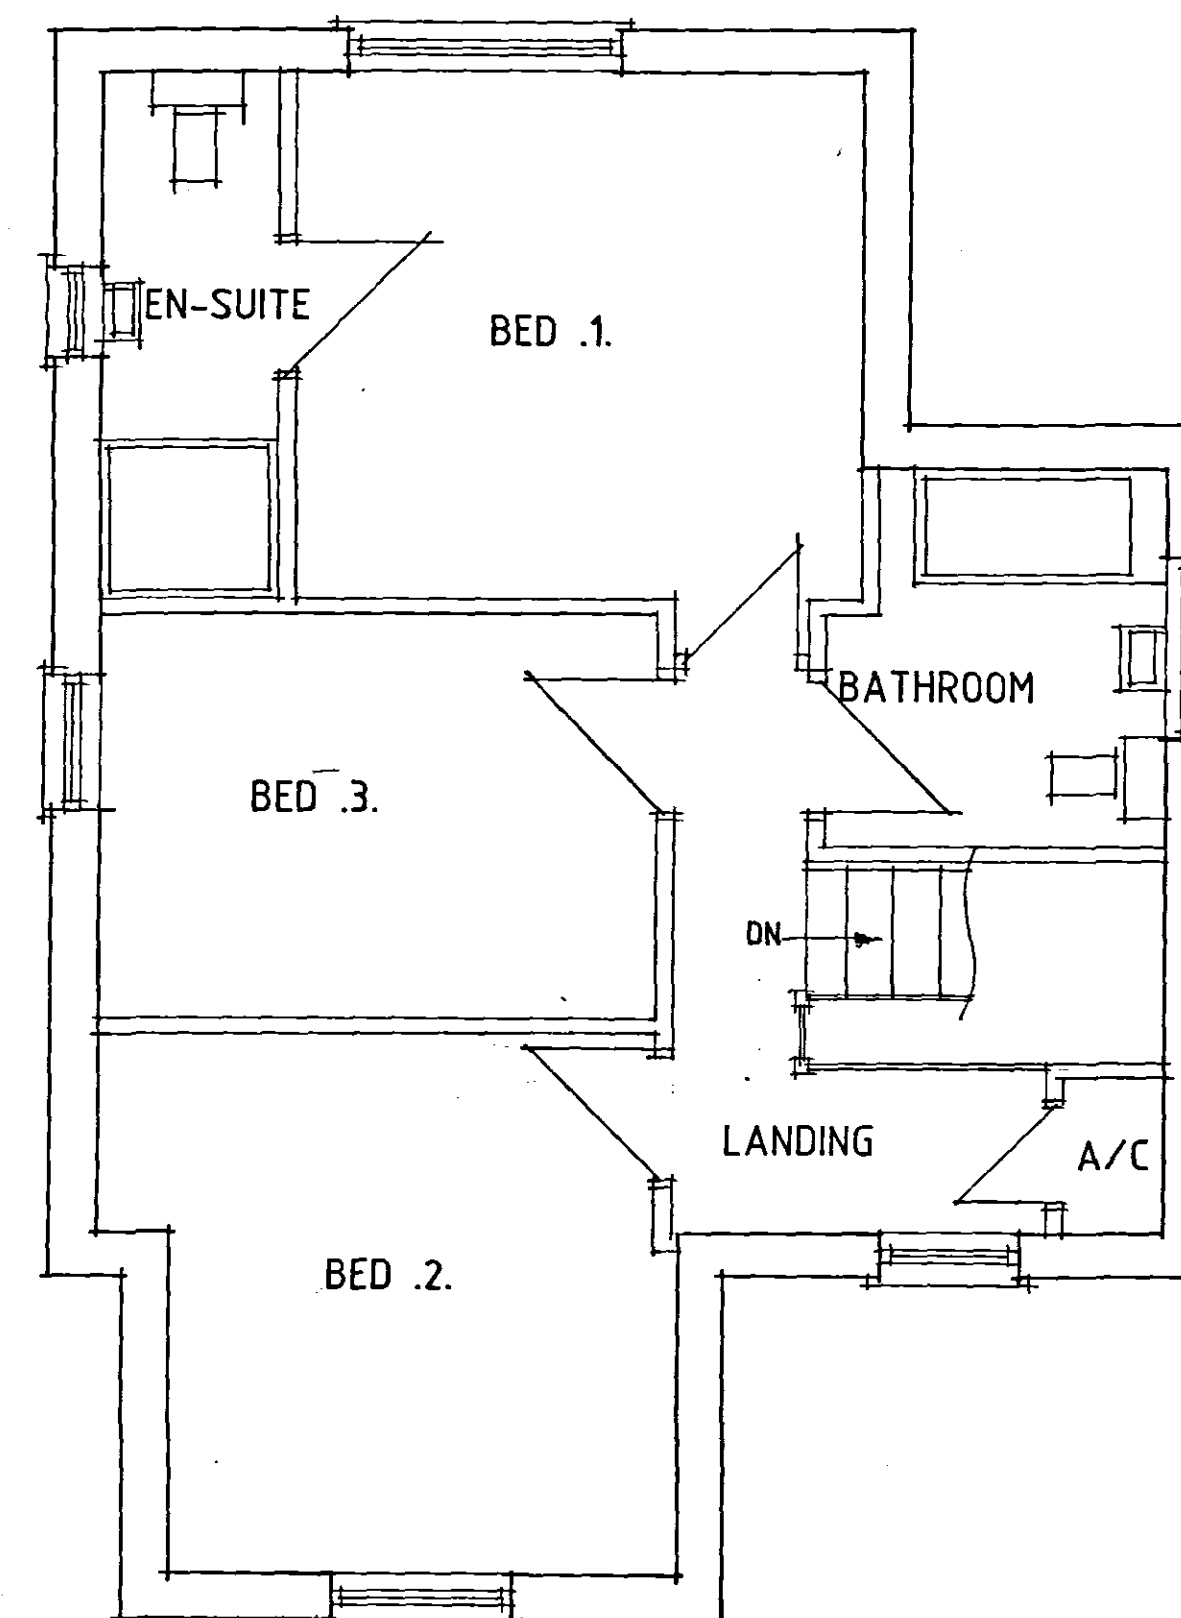

FIRST FLOOR PLAN

**DETERMINED
PLAN**

SHDC
Planning & Development
28 FEB 2008
Ref: 0262/08

Status
CONSULTANTS IN ARCHITECTURE & PLANNING

PROPOSED HOUSE ADJ.
49 LANGWITH DRIVE,
HOLBEACH FOR

THE EXECUTORS OF THE
LATE MRS. F.M. BELLAMY.

1:50 1:100 SD08-007/2
FEB-08 B.GILHAM.

2 Edinburgh Walk, Holbeach,
Spalding, Lincs. PE12 7AP.
Tel: 01406 474343 Fax: 01406 490702

