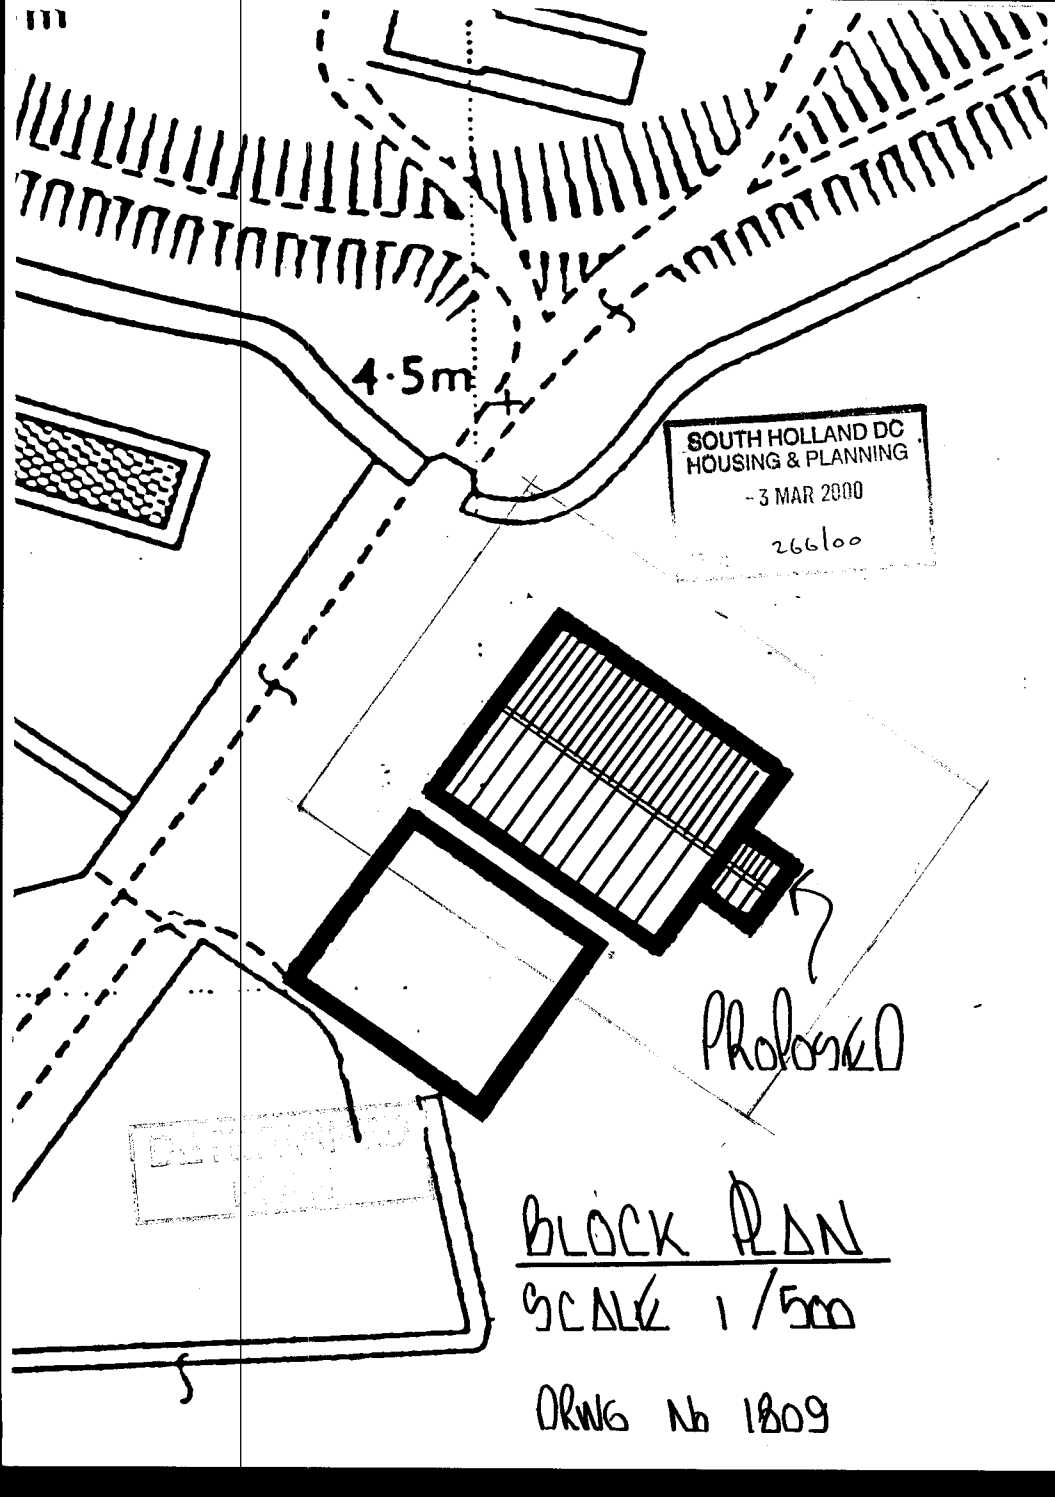

BLOCK PLAN

SCALE 1/500

DRWG No 1809

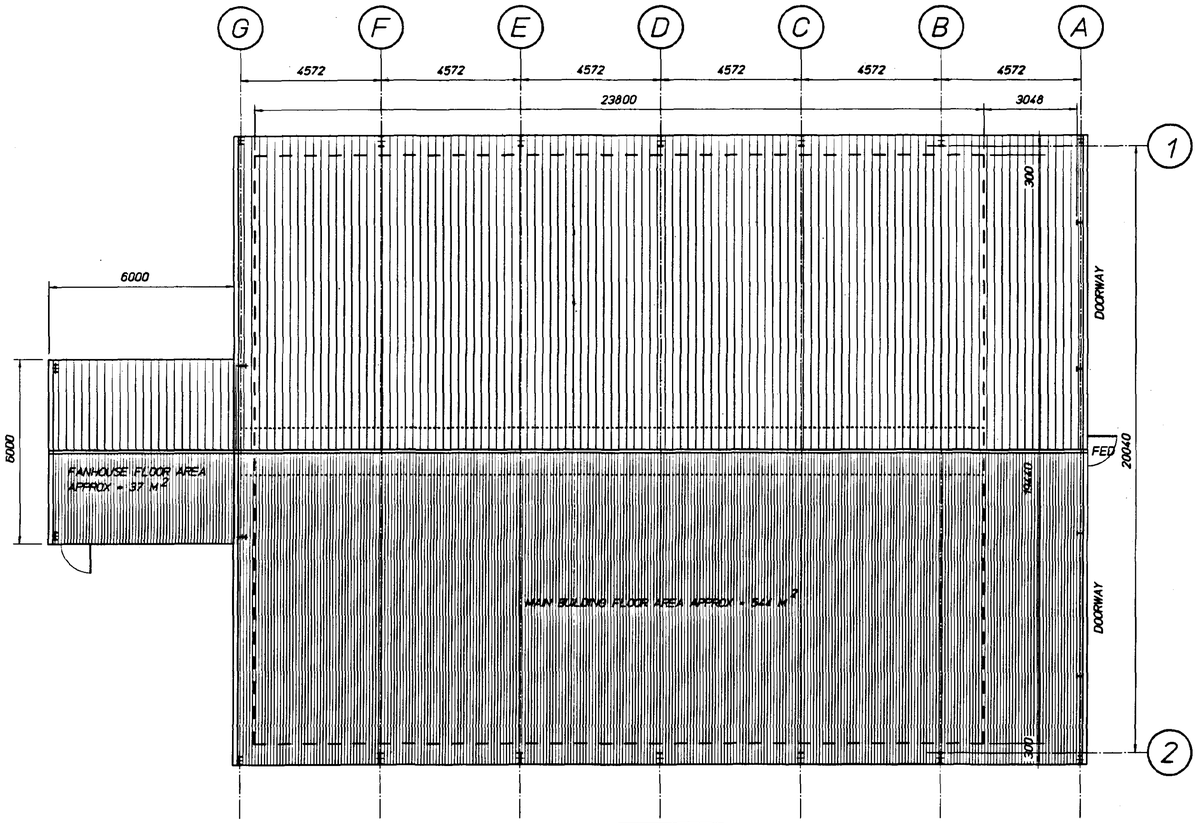

ROOF PLAN

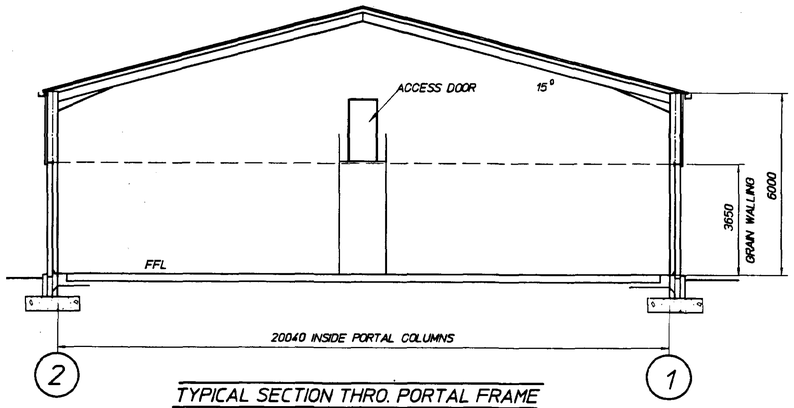

TYPICAL SECTION THRO. PORTAL FRAME

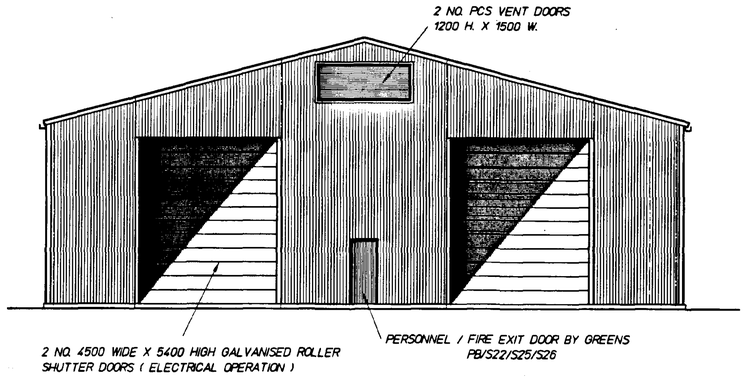

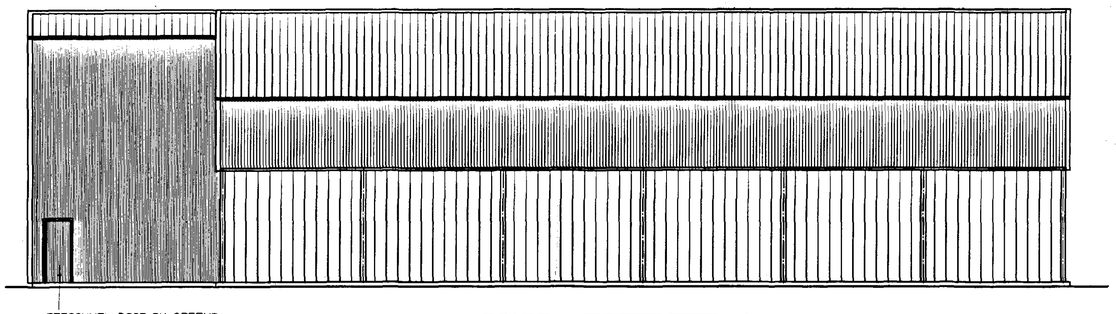

ELEVATION ON GRID LINE 2

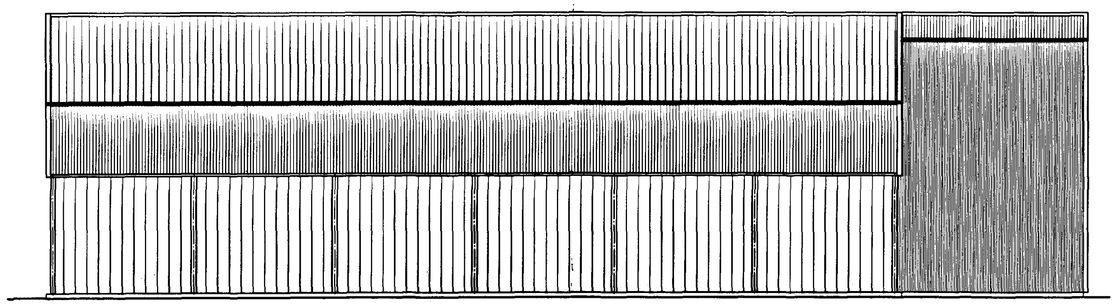

ELEVATION ON GRID LINE 1

ELEVATION ON GRID LINE A

NO GRAIN WALLING TO THIS ELEVATION

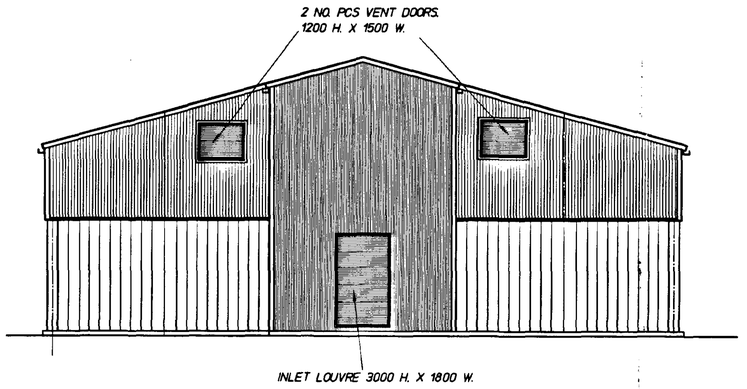

ELEVATION ON GRID LINE G

WARNING

THIS IS NOT A WORKING DRAWING DESIGN & SPECIFICATION CHECKS MUST BE CARRIED OUT BY THE CLIENT WITH HIS CONTRACTOR BEFORE ANY PART OF THE WORK IS COMMENCED.TO ENSURE THE CLIENTS REQUIREMENTS ARE SATISFIED.

DRG No. 1809 / 1

D.A.GREEN & SONS LTD.
WHAPLODE, SPALDING,
LINCS, PE12 6TL.
Tel: 01406 370585.
Fax: 01406 370766.

GENERAL NOTES.

ROOF CLADDING (MAIN BUILDING & FANHOUSE)

PLASTIC COATED GALV. STEEL WEATHERING SHEETS
COLOUR : GOOSEWING GREY BS 10 A 05
C/W 30 mm CELOTEX FIXED IN AN OVER PURLIN POSITION C/W ALL NECESSARY MATCHING FLASHINGS FILLERS & FIXINGS

VERTICAL CLADDING (MAIN BUILDING & FANHOUSE)

PLASTIC COATED GALV. STEEL WEATHERING SHEETS
SINGLE SKIN COLOUR : OLIVE GREEN BS 12 B 27
FIXED IN AN OVER RAIL POSITION & C/W ALL NECESSARY MATCHING FLASHINGS & FIXINGS. DOWN TO LAP GRAIN WALLING TO ALL ELEVATIONS EXCEPT ELEVATION ON GRID LINE A. THIS TO BE TAKEN DOWN TO LAP DWARF WALL CLAD BETWEEN FANHOUSE & MAIN BUILDING C/W PERSONNEL DOOR.

RAINWATER GOODS

EXTERNAL COLOUR COATED STEEL BOX GUTTERS C/W SQ. COLOUR COATED DOWNPIPES TO FFL.

NO ROOFLIGHTS/SIDELIGHTS

FIRE EXIT DOOR

PROVIDE FIRE EXIT SIGN ABOVE & PANIC BAR / LATCH. C/W PUSH BAR TO OPEN SIGN. ALL TO BS1635 1990 & BS5499 PT1 1990 / BS5306. DOOR TO OPEN OUT ONTO MIN. 1200 SQ. CONC APRON.

GRAIN WALLING

3650 HIGH GRAIN WALLING FOR LEVEL FILL TO 3 NO. ELEVATIONS (NOT GRID LINE A) C/W SHEDDING PLATES.

REVISIONS	BY	DATE

DRAWN	MJW	10/2/00
CHECKED		
SCALE	1/100	

PROJECT

HAY FARMING LTD.

SOUTH HOLLAND DC
HOUSING & PLANNING
-3 MAR 2000
Ref: 2660o

SITE

BEMROSE FARM.
HOLBEACH MARSH.

DETAILS

GRAIN & ONION STORAGE BUILDING
BS 5502 CLASS 2

DETAILED PLAN

GREEN
STRUCTURAL

DRG No. 1809 / 1