

30MM WIDE GREY BORDER

200MM HIGH ROMAN SERIF MID GOLD TEXT

100MM HIGH ROMAN SERIF MID GOLD TEXT


60MM WIDE RED ARROW

60MM HIGH RED TEXT

SOUTH HOLLAND DC
HOUSING & PLANNING
13 AUG 1997
Ref: 0270/97

AMENDED PLAN
Ref. A1

SIGN DETAIL 1:10

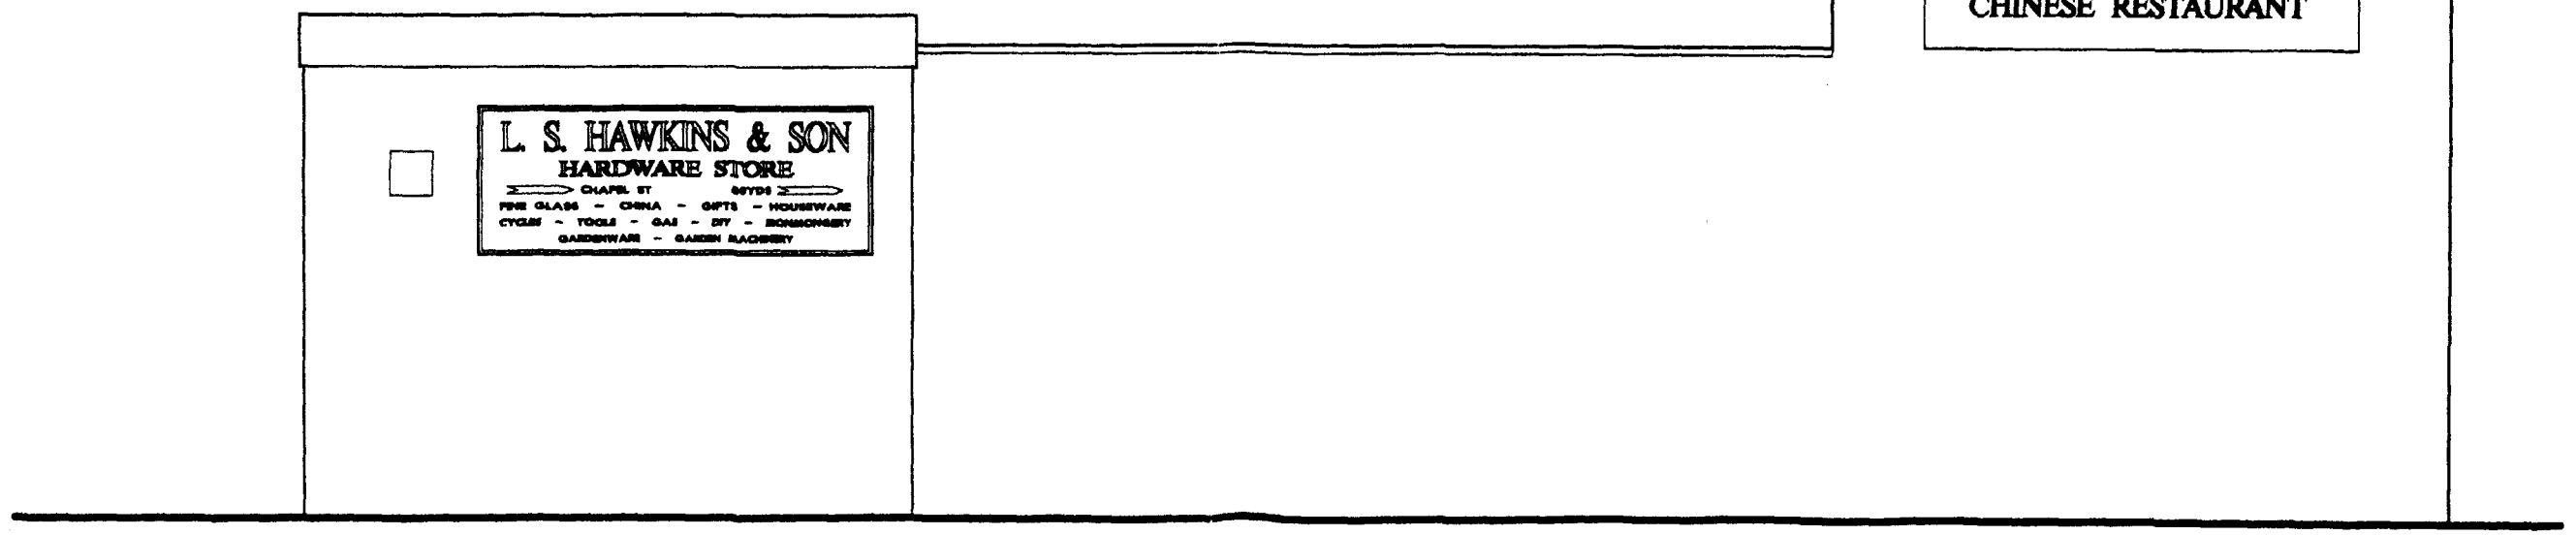

ELEVATION TO FLEET STREET 1:50