


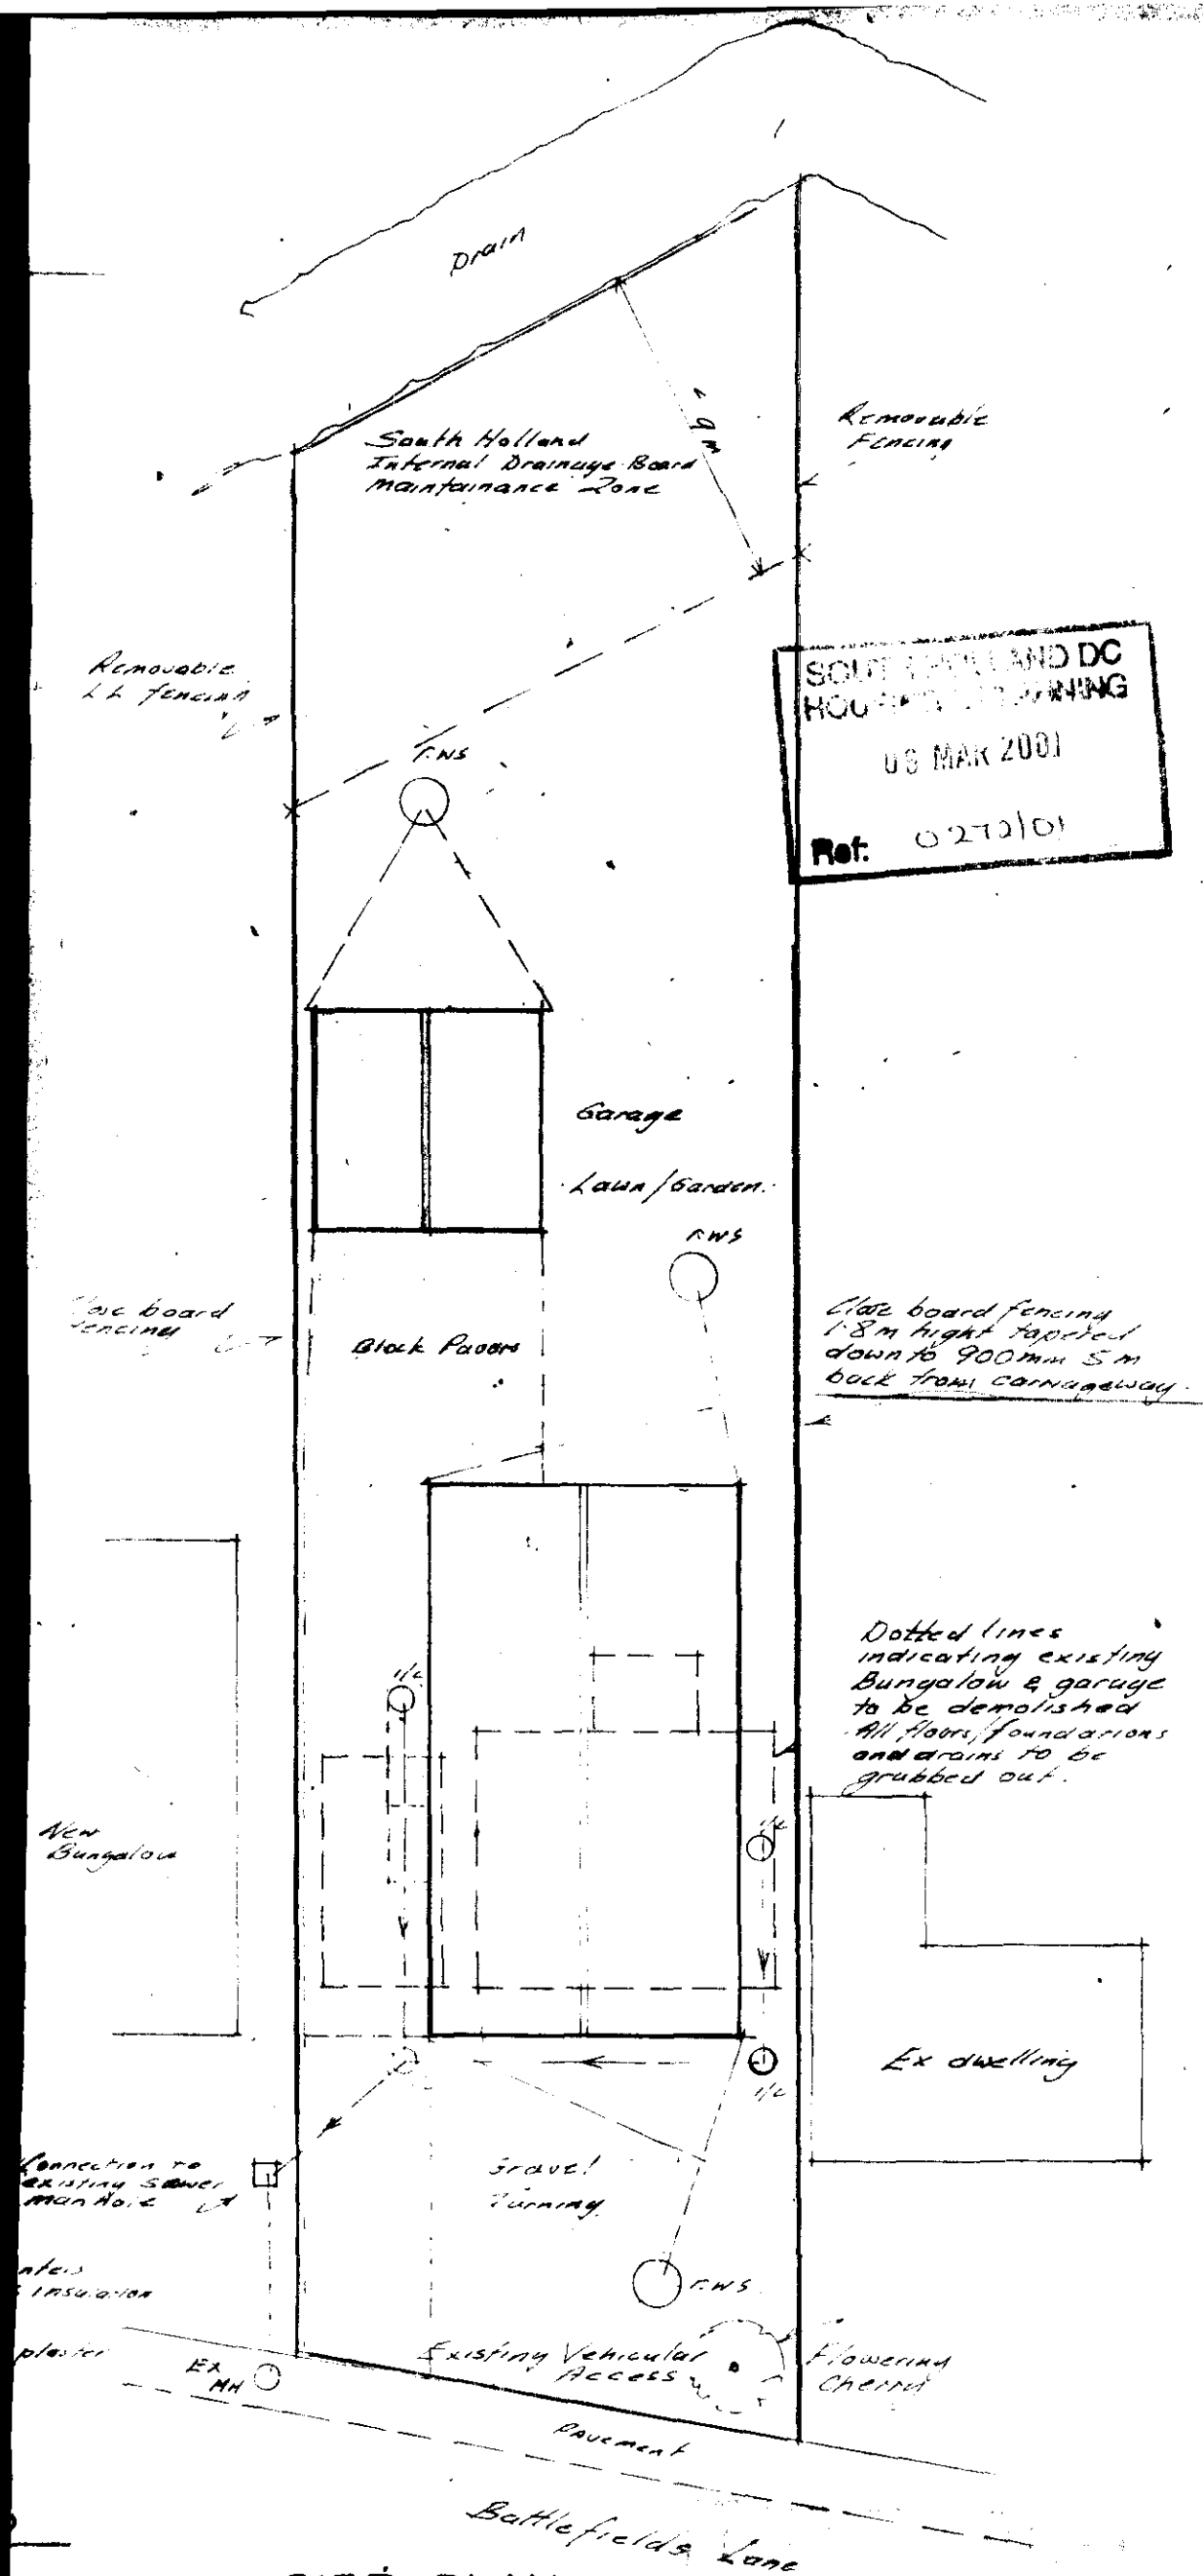

SITE PLAN

NEVILLE TURNER (Building Design Service)
 17 BAPTIST ROAD UPWELL RE14 9EY
 TELEPHONE/FAX 01945 773798