




CDM NOTE:
The design has been undertaken as far as possible to avoid risks to health and safety or to reduce and control the effects of any unavoidable risks. Any relevant information identifying risks which are not able to be eliminated will be included within the project Health and Safety file.

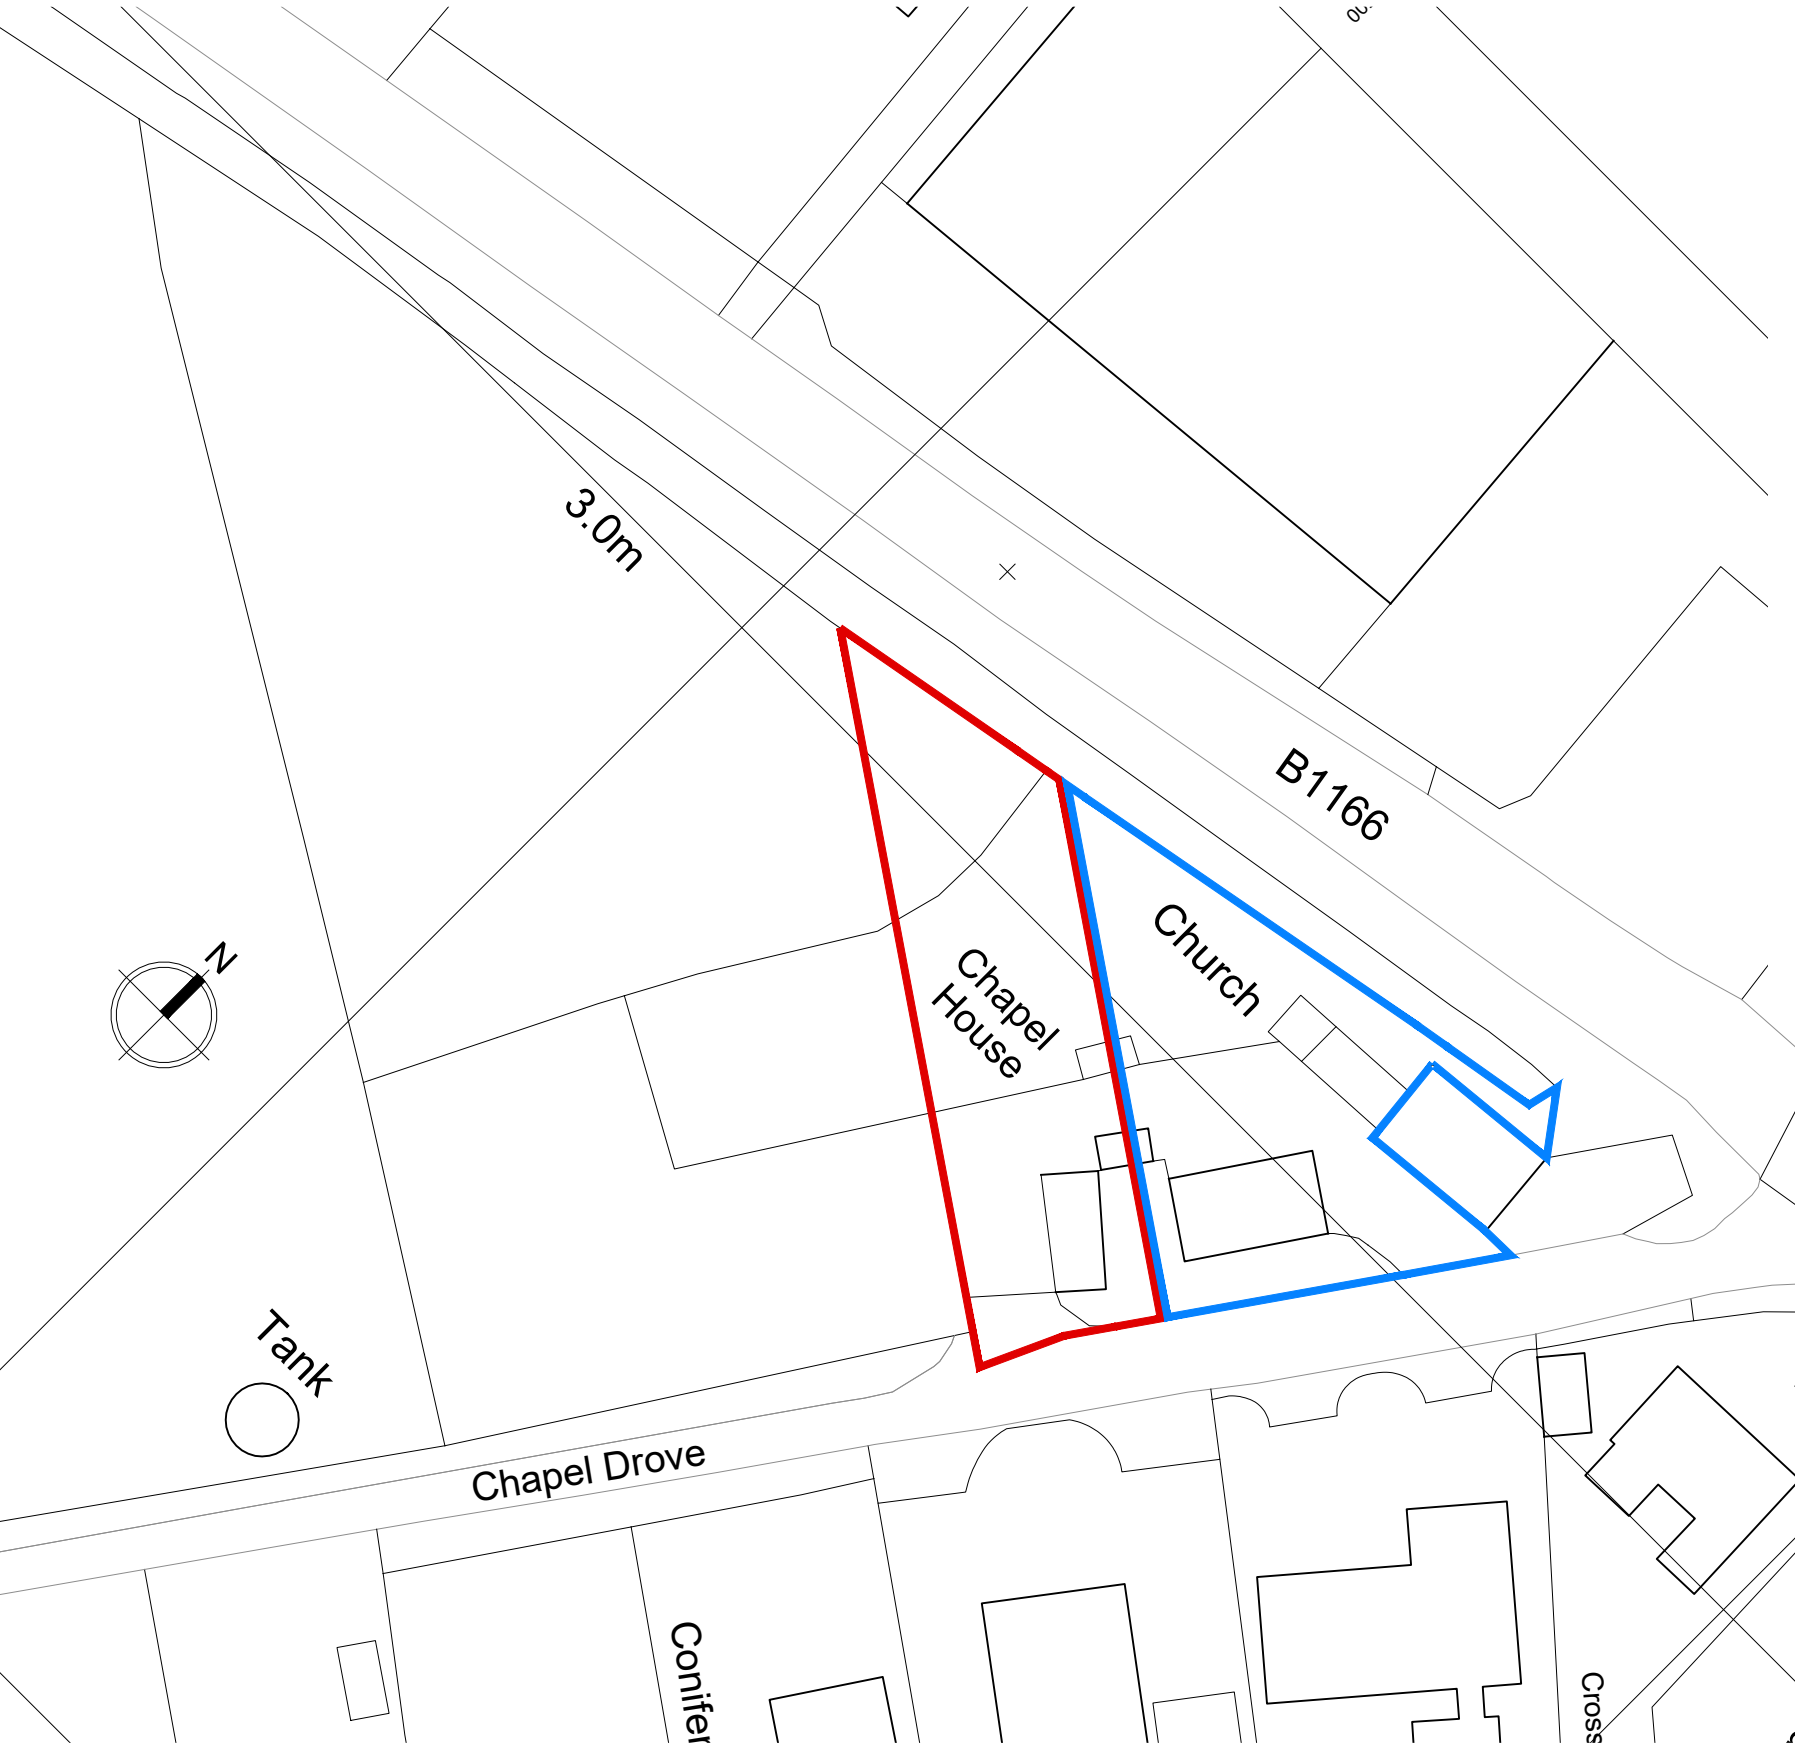


Existing Block Plan **1:500**

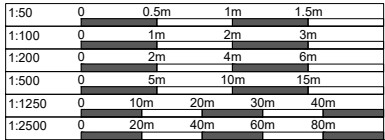

Serial number: 160370
© Crown copyright and database right 2019
Ordnance Survey licence 100048957
Reproduction in whole or in part is prohibited
without the prior permission of Ordnance Survey

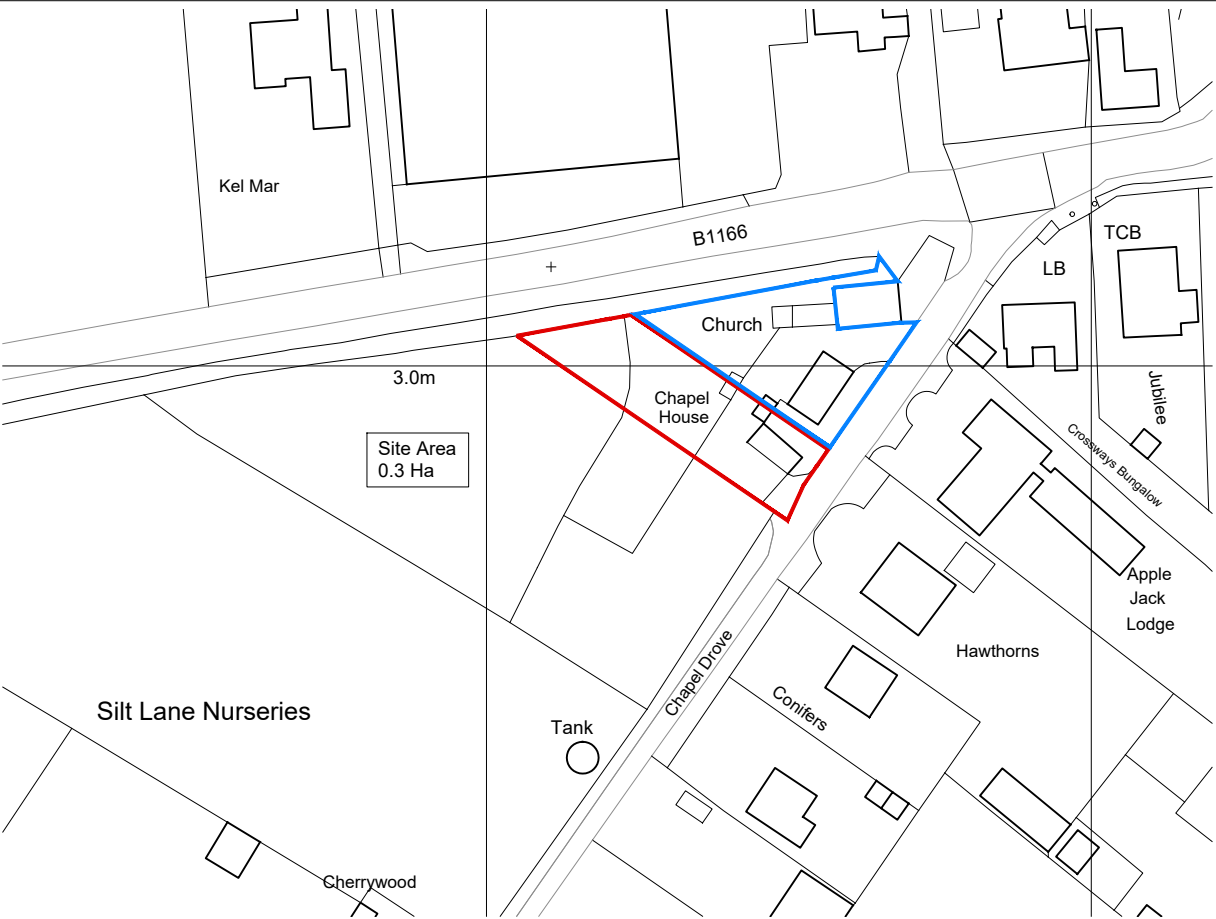

Location Plan **1:1250**

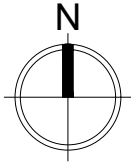

**THIS DRAWING IS FOR THE
PURPOSE OF OBTAINING
PLANNING PERMISSION ONLY**

REV A - 25/03/24 - Red line area amended
Revisions:



Architectural Design Services

Durham House, 44 Northorpe Road
Donington, Spalding. PE114XU

M: 07837 735718
E: info@brammadesign.co.uk
W: www.brammadesign.co.uk

Client:
Administrator of the late Mr I W Login

Project:
**Chapel House, Chapel Drove
Holbeach Drove, Spalding**

Drawing:
**Proposed residential development
Location & Existing Block Plan**

Scales: 1:500, 1:1250	Paper Size: A3	Date: 21-03-24	Drawn: JRB
--------------------------	-------------------	-------------------	---------------

Drawing Number: 102-10-LBP02	Rev: A
--	------------------

Do not scale or measure from this drawing. All dimensions to be checked on site or in the workshop before work commences. All discrepancies should be reported to the above office. This drawing should be read in conjunction with any associated specifications, standard details, Architects &/or Engineers drawings/details along with any other relevant information. The copyright to this drawing is owned by JB Architectural Design Services