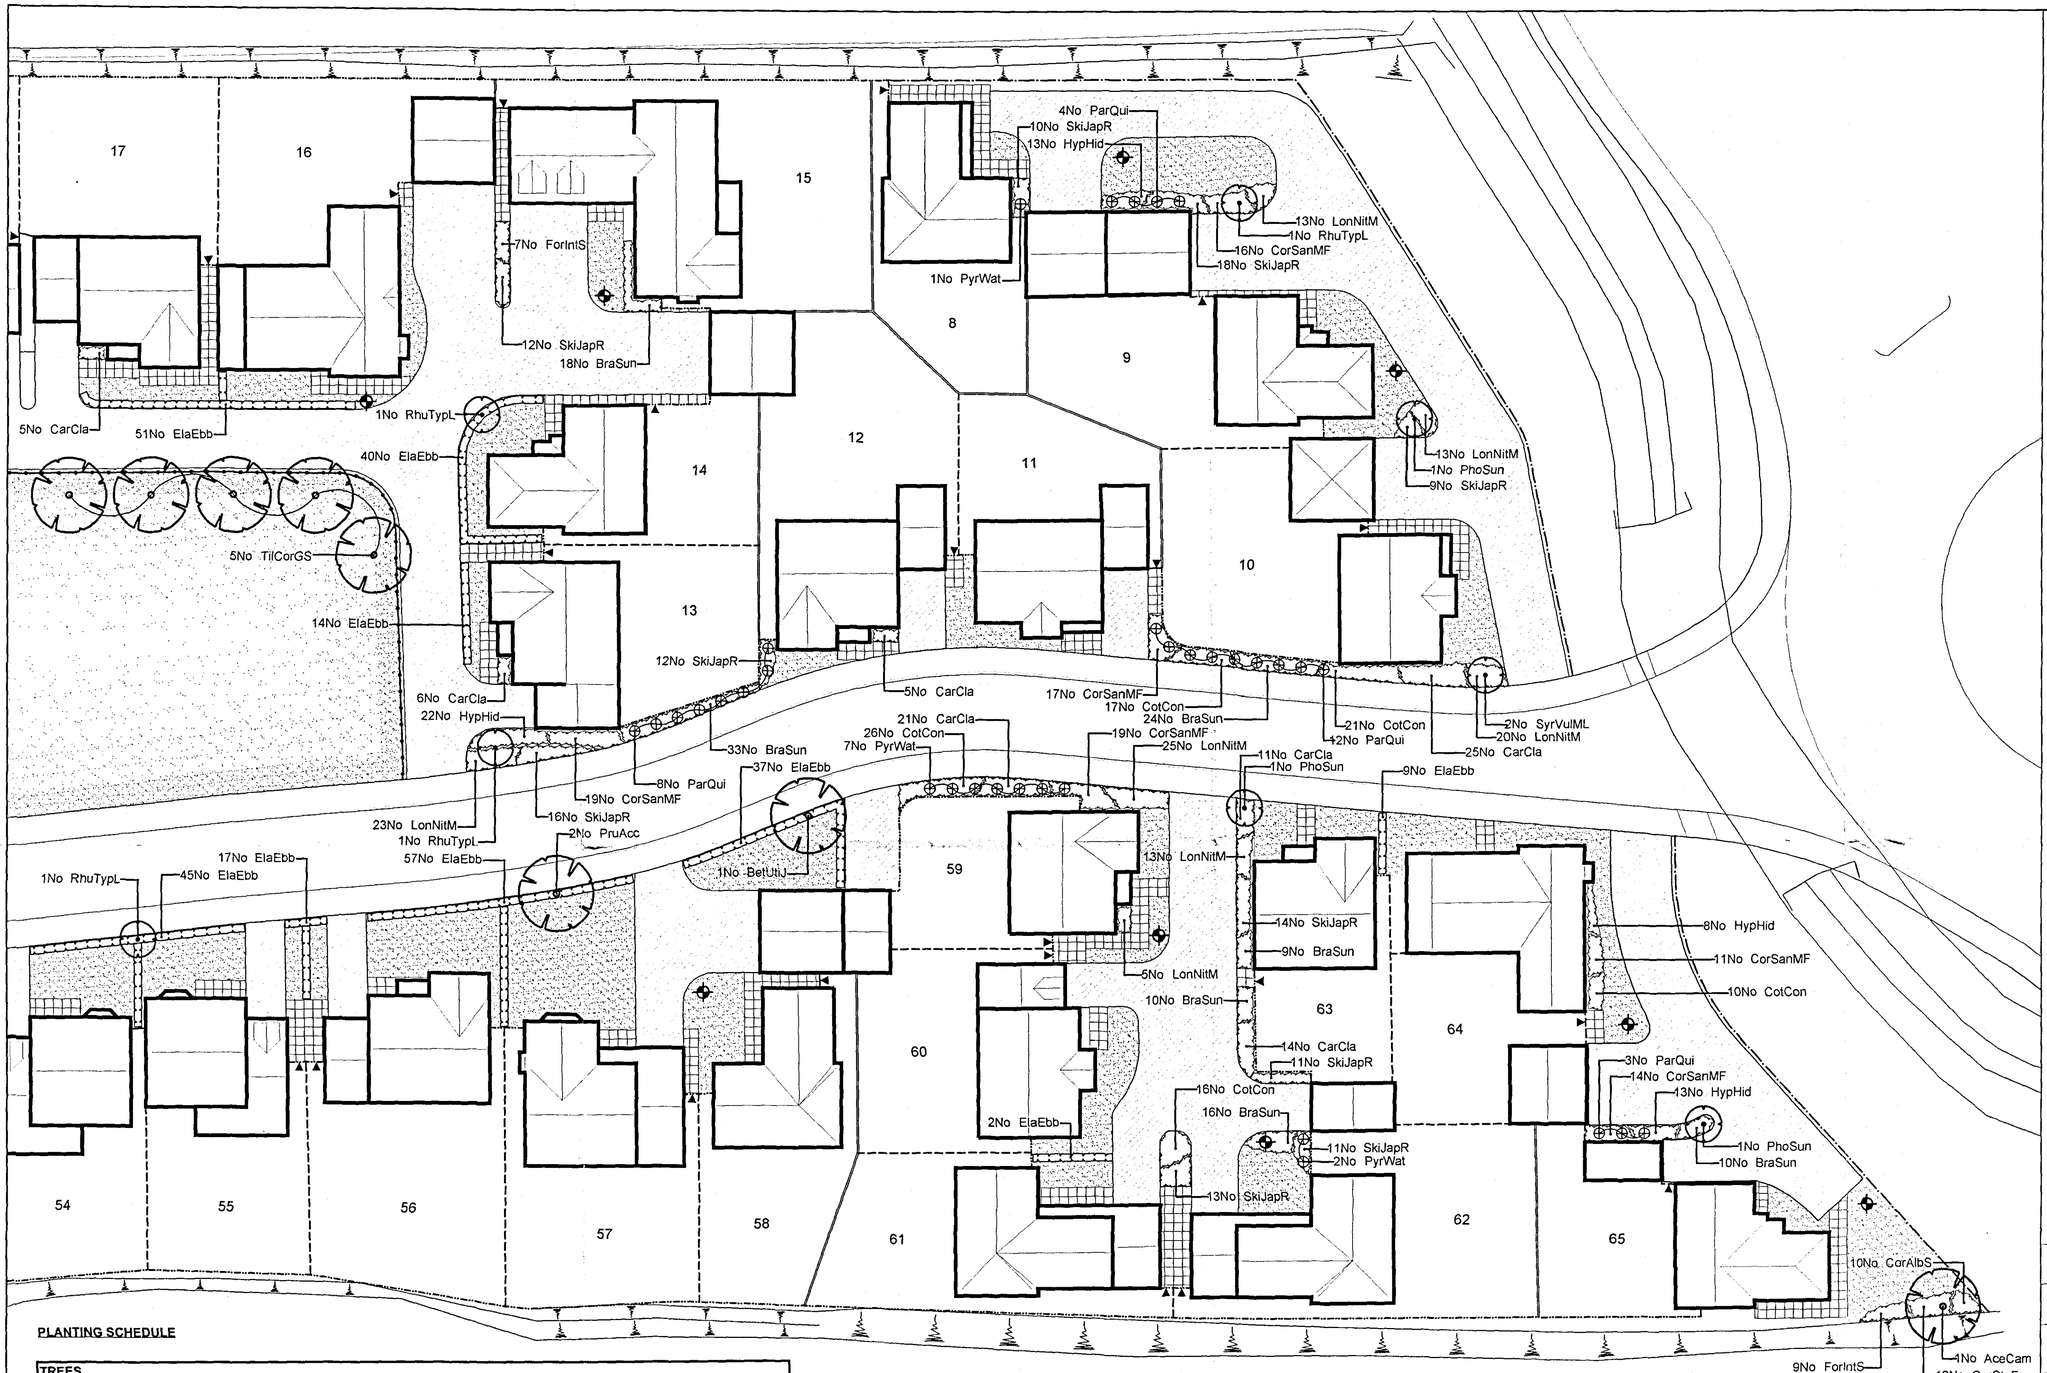


Key to Plan

NORTH

- Tree
- Specimen Shrub
- Shrub Area
- Hedging
- Climber/Wall Shrub
- Paved Areas
- Grass
- Micromark Sentinel bollard
- Gated access to rear of property
- 1.6m Timber Panel Fence
- 1.8m Timber Panel Fence
- 1.2m Post & Rail Fence
- 1.8m Close Boarded Fence
- 1.2m Post & Wire Fence
- Private Drive (tarmac)

DRAWING
25 FEB 2005
ISSUED

SHDC
Planning & Development
28 FEB 2005
Ref: 0276/05

ORIGINAL IF RED

PLANTING SCHEDULE

TREES

Qty	Abbr	Species	Form	Height (cm)	Girth (cm)	Root Condition	Min. No. of Branches	No. of Transplants
1	AceCam	Acer campestre	EHS	min. 450	16-18cm	RB	-	3x
1	BetUtiJ	Betula utilis 'Jaquemontii'	EHS	min. 450	16-18cm	RB	-	3x
1	PruAcc	Prunus 'Accolade'	EHS	min. 450	16-18cm	RB	-	3x
5	TilCorGS	Tilia cordata 'Green Spire'	EHS	min. 450	16-18cm	RB	-	3x

SPECIMEN SHRUBS

Qty	Abbr	Species	Height (cm)	Pot Size (Litres)	Habit	Min. No. of Breaks
4	RhuTypL	Rhus typhina 'Laciniata'	100-120	10-12L	Several shoots	3
3	PhoSun	Phormium 'Sundowner'	-	10-12L	Triple crown	-
1	SyrVulML	Syringa vulgaris 'Madame Lemoine'	60-80	10-12L	Branched	3

CLIMBERS/WALL SHRUBS

Qty	Abbr	Species	Height (cm)	Pot Size (Litres)	Habit	Min. No. of Breaks	Planting Distance
10	PyrWat	Pyracantha 'Watereri'	60-80	3L	Leader & laterals	3	1.5m Ctrs
24	ParQui	Parthenocissus quinquefolia	60-80	3L	Several shoots	3	1.5m Ctrs

SHRUBS

Qty	Abbr	Species	Height (cm)	Pot Size (Litres)	Habit	Min. No. of Breaks	Density (No./m²)
120	BraSun	Brachyglotis 'Sunshine'	30-40	3L	Branched	4	4
87	CarCla	Caryopteris x clandonensis	30-40	3L	Branched	4	4
10	CorAlbS	Cornus alba 'Sibirica'	40-60	3L	Branched	4	4
96	CorSanMF	Cornus sanguinea 'Midwinter Fire'	40-60	3L	Branched	4	4
12	CorStoF	Cornus stolonifera 'Flaviramea'	60-80	3L	Branched	4	3
90	CotCon	Cotoneaster conspicuus	30-40	3L	Branched	3	4
16	ForIntS	Forsythia x intermedia 'Spectabilis'	60-80	3L	Branched	3	3
56	HypHid	Hypericum 'Hidcote'	30-40	3L	Bushy	5	4
112	LonNitM	Lonicera nitida 'Maygreen'	30-40 Dia.	3L	Bushy	6	5
126	SkiJap	Skimmia japonica 'Rubella'	30-40	3L	Bushy	3	4

HEDGING

Qty	Abbr	Species	Form	Height (cm)	Root Condition	Min. No. of Breaks	Planting Distance
272	ElaEbb	Elaeagnus x ebbingei	Branched	40-60	3L pot	3	450 Ctrs

Note: Hedging to be planted in a single row

Rev.	By	Notes	Date
C	JC	Footpath through POS removed following instruction from KB	25/02/05
B	JC	New house types added to plots no. 64 & 65. Landscaping ammended and schedules updated. Trees removed/relocated to fit with engineers layout.	09/02/05
A	JC	Dwg transferred to AutoCAD. Amendments made in accordance with engineers Dwg FP/02 and comments from KB	01/12/04

DETAIL PLAN

THE ROBERT DOUGHTY CONSULTANCY LIMITED
TOWN AND COUNTRY PLANNING-LANDSCAPE ARCHITECTURE

32 High Street, Helpringham, Sleaford, Lincolnshire, NG34 0RA
Tel: (01529) 421646 Fax: (01529) 421358
Website: www.rdc-landplan.co.uk
E mail: admin@rdc-landplan.co.uk

Client: Allison Homes Eastern Ltd

Project: Spalding Road, Holbeach

Drawing title: Landscape Detailing Plan 2 of 2

Job No.	Drawing No.	Rev.	Drawn
520/96	L02	C	JC
Scale 1:200	Date Oct 2004		Checked

DO NOT SCALE from this drawing. All measurements should be checked against on site conditions and any discrepancies should be brought to the attention of the Robert Doughty Consultancy.