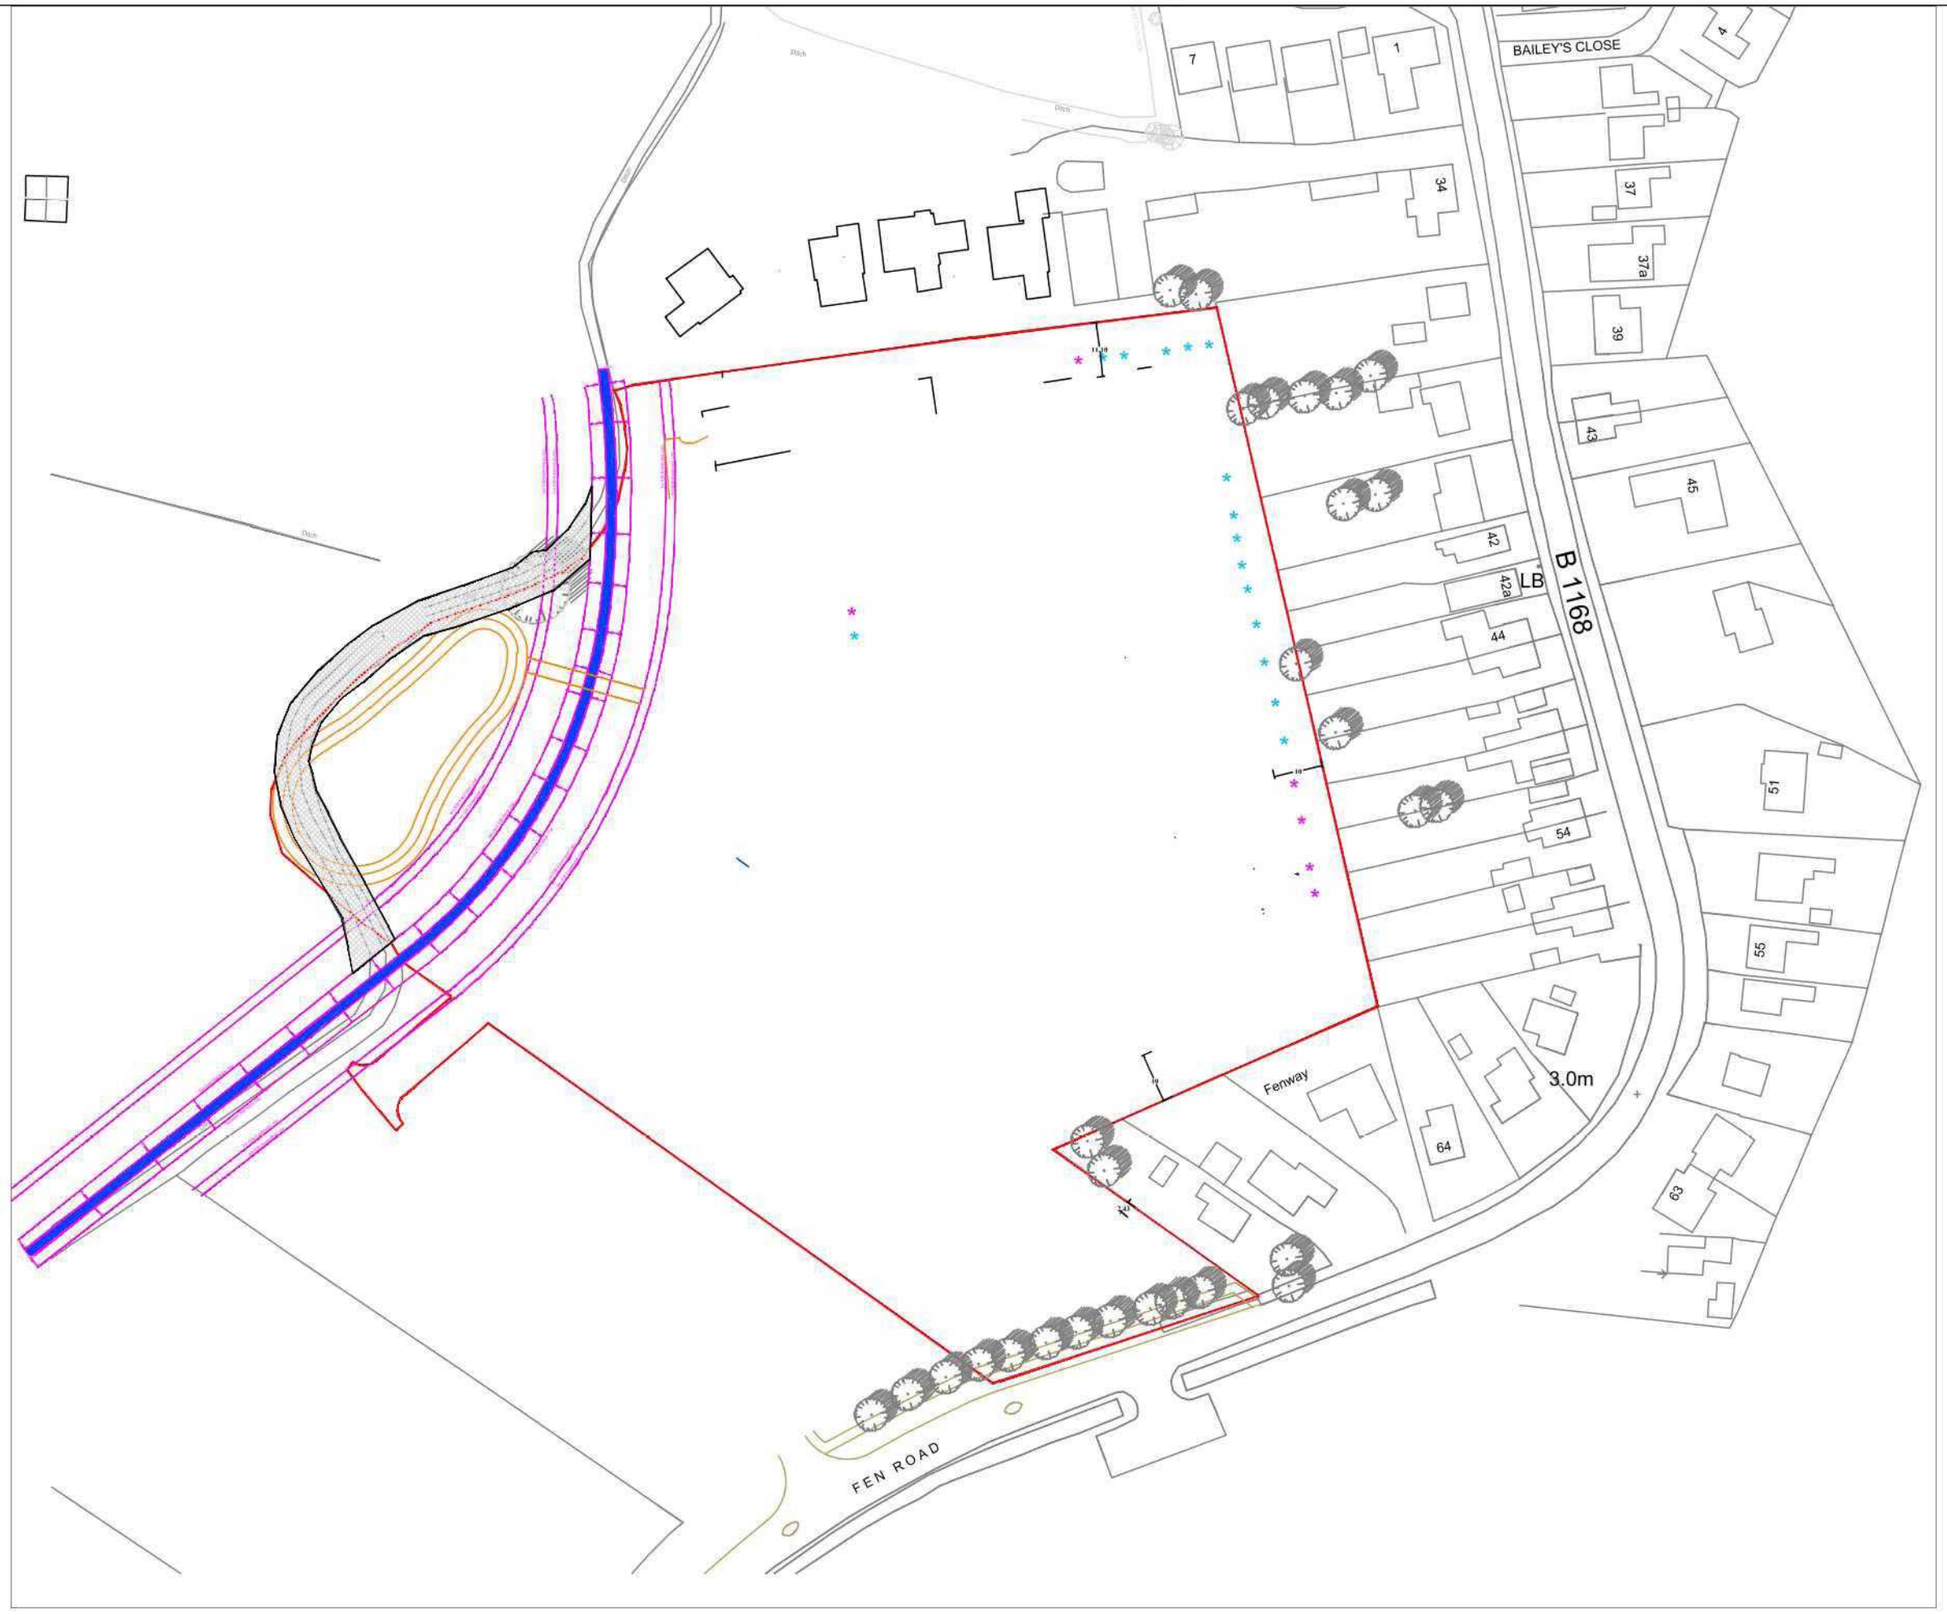

Rev A: Red line updated in line with Planning Layout Rev D. 10.6.19

NKW DESIGN
45 York Road
Wollaston
Northamptonshire
NN29 7SG
T: 01933 666130
M: 07957 837164
E: natalie@nkwdesign.co.uk

PROJECT
FEN ROAD, HOLBEACH

TITLE
LOCATION PLAN

CLIENT
ASHWOOD HOMES
1 GOODISON ROAD, LINCS GATEWAY BUSINESS PARK
SPALDING, LINCOLNSHIRE
PE12 6 FY 01406 490590

SCALE	DATE	DRAWN
1:1250 @ A3	MARCH 2019	NKW

DRAWING NUMBER	REVISION
1247-LP	A