


S O U T H W E S T E L E V A T I O N 1:200

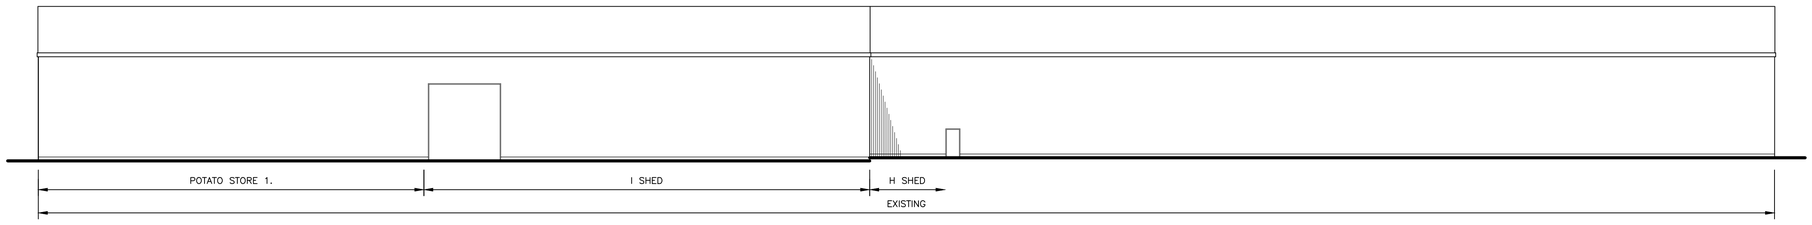

N O R T H W E S T E L E V A T I O N 1:200

NOTES

DO NOT SCALE THIS DRAWING.

ALL DIMENSIONS ARE IN mm UNLESS NOTED OTHERWISE.

ALL DIMENSIONS, DETAILS, COMPONENTS AND ASSEMBLIES SHALL BE VERIFIED BY THE CONTRACTOR PRIOR TO CONSTRUCTION, MANUFACTURE OR SUPPLY.

ALL MATERIALS, CONSTRUCTION AND DETAILS SHOWN OR IMPLIED BY THIS DRAWING MUST COMPLY WITH CURRENT BRITISH STANDARDS, CODES OF PRACTICE, PLANNING / BUILDING REGULATIONS, H & SE LEGISLATION AND CLIENTS PARTICULAR SPECIFICATIONS.

CONFLICTING INFORMATION SHOWN OR IMPLIED SHALL BE REFERRED TO CALVERT BRAIN & FRAULO LTD.

THIS DRAWING AND THE WORKS DEPICTED ARE THE COPYRIGHT OF CALVERT BRAIN & FRAULO LTD. AND MAY NOT BE REPRODUCED WITHOUT WRITTEN PERMISSION.

THIS DRAWING MUST BE READ IN CONJUNCTION WITH ALL ENGINEERS, ARCHITECTS AND SPECIALISTS' DRAWINGS AND SPECIFICATIONS.

THIS CBF LTD DRAWING HAS BEEN BASED UPON PREVIOUSLY APPROVED PLANNING DRAWING BY PETER GODFREY ESQ. AS DETAILED BELOW:

REV A – 25 NOV '04
ISSUED FOR PLANINNG

PROJECT
PROPOSED AGRICULTURAL STORE EXTENSION:
O.A. TAYLOR & SONS LTD.
WASHWAY HOUSE FARM
HOLBEACH

DRAWING TITLE
ELEVATIONS – AS EXISTING

SCALE: 1:200 DATE: NOVEMBER 2004

DRAWN: P. GODFREY CHECKED: P. GODFREY

Peter Godfrey
ASSOCIATE CHARTERED INSTITUTE OF BUILDING
Building and Design Consultant
CHELWOOD HOUSE, SHERNBORNE ROAD,
DERSINGHAM, KINGS LYNN
NORFOLK, PE31 6HZ

Tel / Fax: 01485 543765 Mobile: 07885 645605
E-Mail: pgodfrey.iob@btopenworld.com

DRAWING NUMBER
11 / 04 / 2551 . 01 REV 'A'

REV.	DESCRIPTION	APPR.	CHKD.	DRAWN	DATE
-	FIRST ISSUE - ISSUED FOR BUDGET FEE QUOTES.	RWB	RWB	JWL	12-11-15

SCALES
1:200 @ A1

CLIENT
O.A. TAYLOR & SONS LTD
WASHWAY HOUSE FARM
HOLBEACH
LINCS.

PROJECT
PROPOSED AGRICULTURAL STORE EXTENSION - PHASE 2
J SHED
WASHWAY HOUSE FARM

DRAWING TITLE
ELEVATIONS - AS EXISTING

- [■] PRELIMINARY
- [ ] TENDER ISSUE
- [ ] WORKING DRAWING
- [ ] ISSUED ON COMPLETION

CALVERT BRAIN & FRAULO LTD
CONSULTING STRUCTURAL & CIVIL ENGINEERS
3 PORTLAND STREET, KING'S LYNN, NORFOLK, PE30 1PB
TEL 01553 766220 FAX 01553 766033 WWW C-B-F.CO.UK

DRAWING NO. 116626 / P / 01

REV. -