





Proposed satellite antenna, maximum 1200mm diameter, solid steel oval dish, finished to a "Dove Grey" colour, installed at 3 degrees East of South.

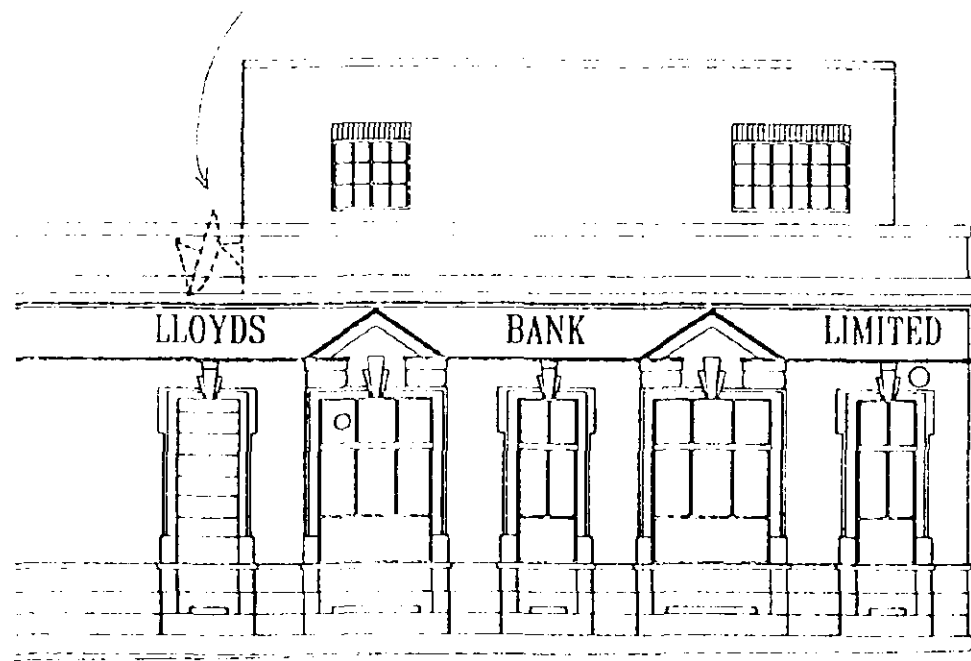

CHURCH STREET ELEVATION (1:100).

Proposed satellite antenna, maximum 1200mm diameter, solid steel oval dish, finished to a "Dove Grey" colour, installed at 3 degrees East of South.

(behind parapet).

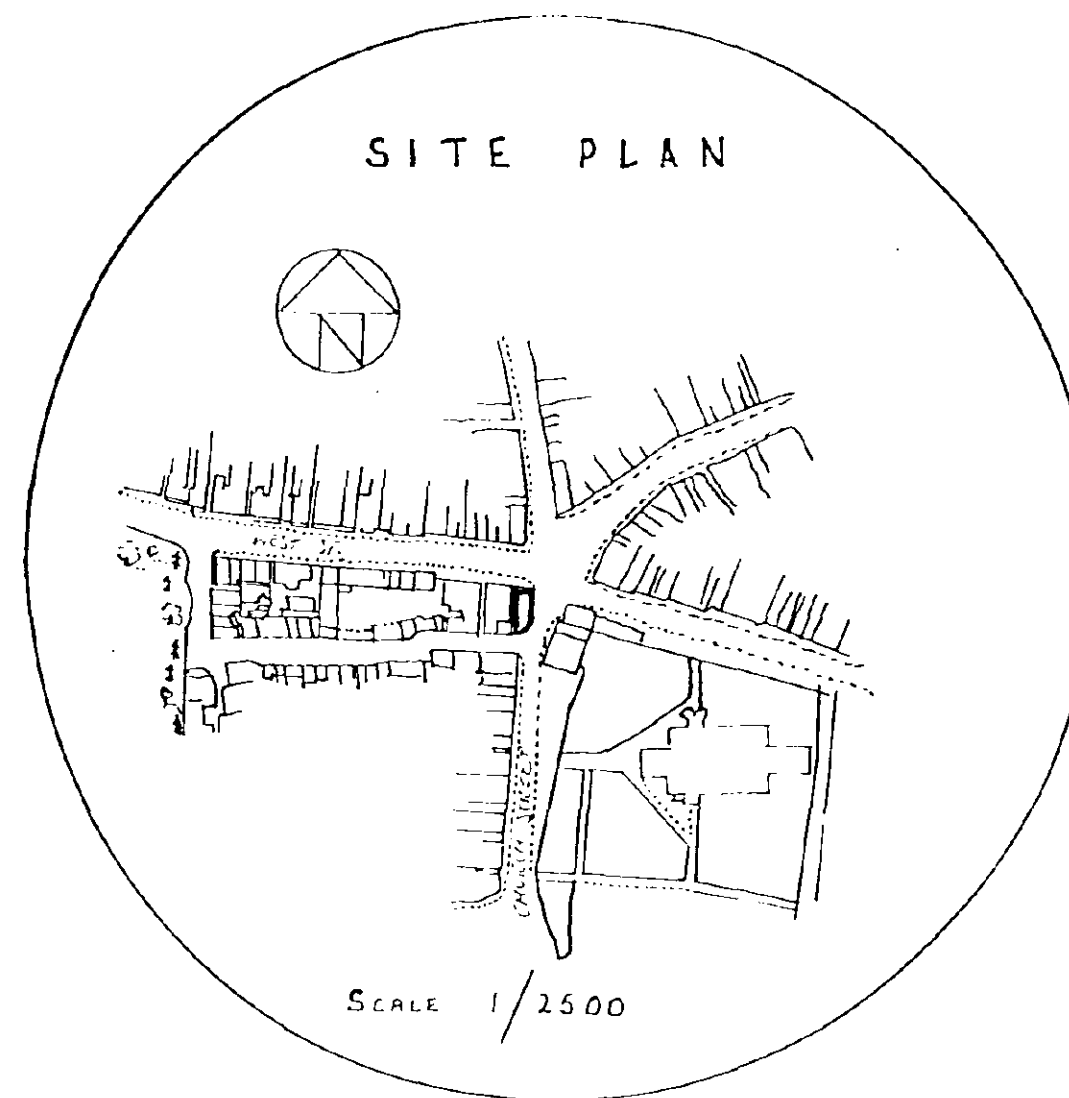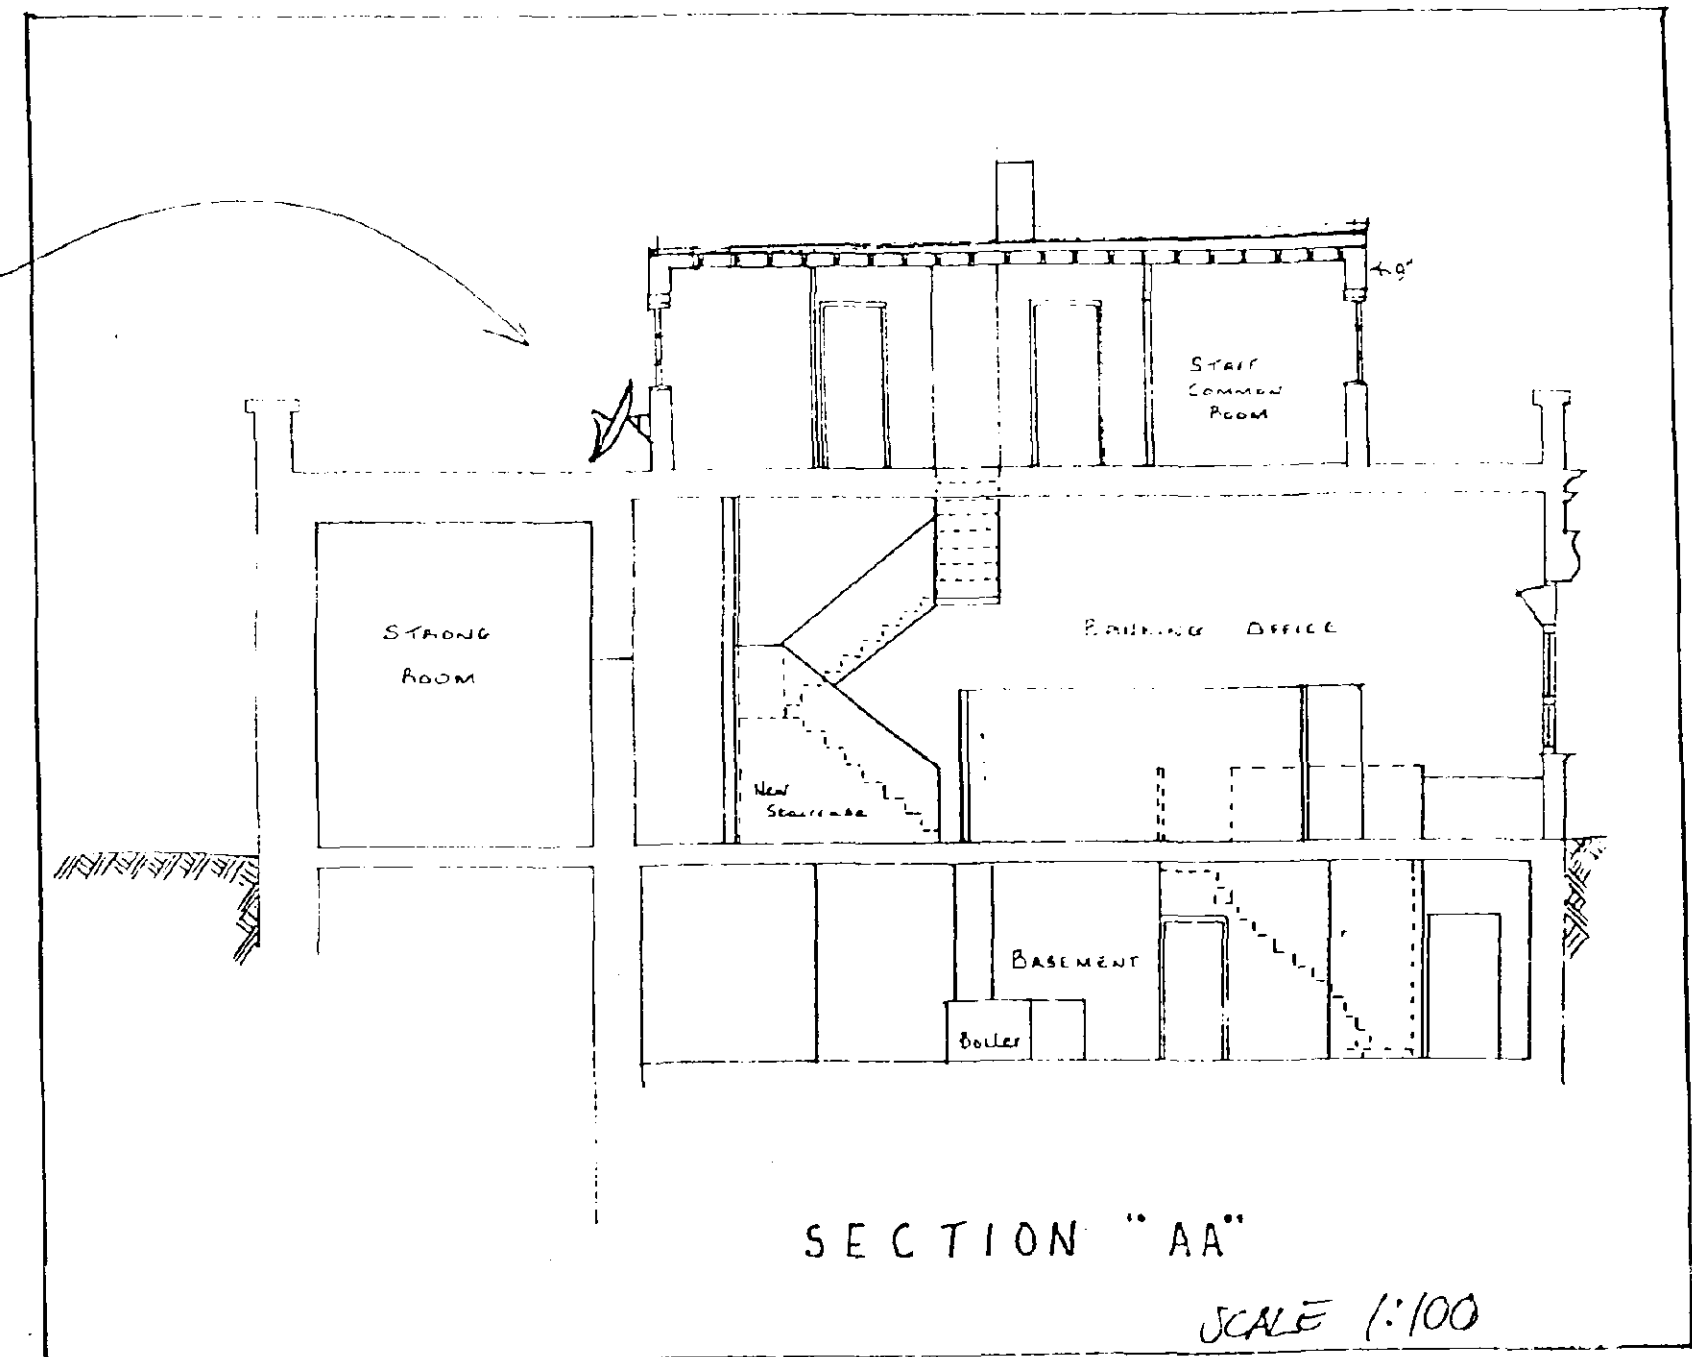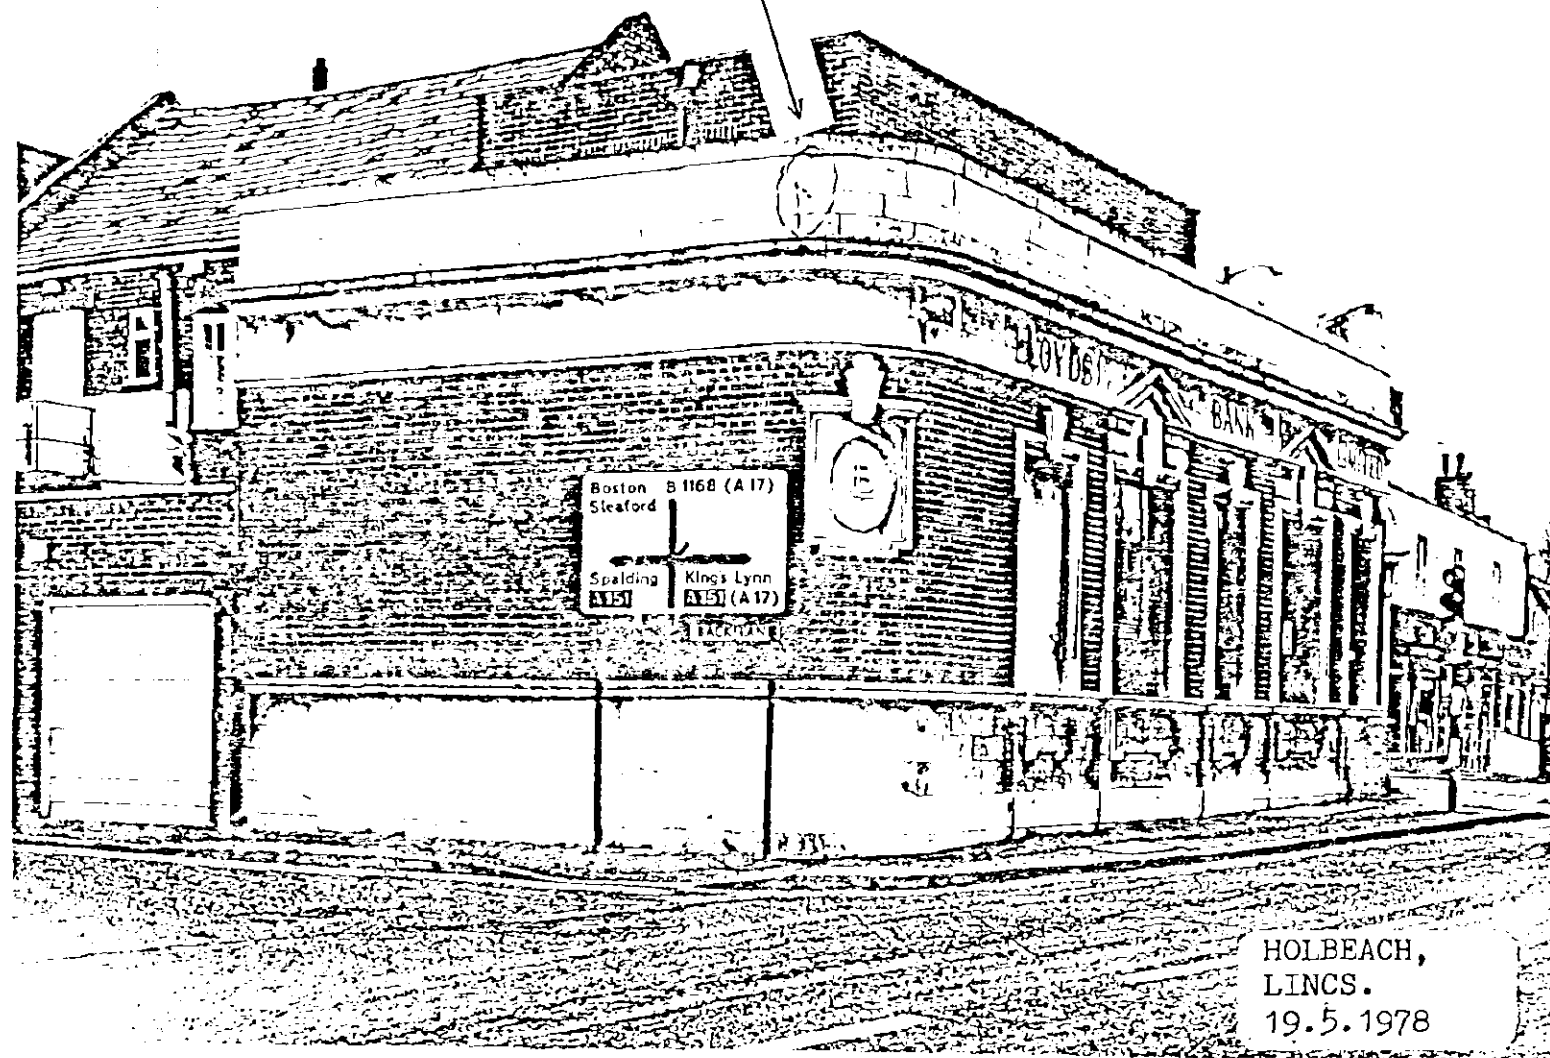

0277/96

	date 21.05.96	approved
	scale 1:100	drawn
	dwg no 7658/01.	
Lloyds Bank Plc 1 WEST END HOLBEACH SPALDING Proposed Satellite Installation		
Regional Architect Lloyds Bank Plc First Floor, Block 1 Westbrook Centre Milton Road Cambridge CB4 1YU		Thomas Vassall, Eastern Region Tel: 0223 425555 x 7 Fax: 0223 425557