

SECTION THROUGH ROAD WIDENING (1:50)

3 No SIGNS TO DIAG 7014 "NEW ROAD LAYOUT" TO BE MOUNTED ON EXISTING COLUMNS

HOUSING & PLANNING
22 MAR 2001
Plot: 0280(0)

PLANNING PLAN

WITHAM VALLEY CIVIL ENGINEERING LTD.
REDBOURNE HOUSE, CLOSEHILL LANE, WYBERTON, BOSTON, LINCS. PE21 7AA
TEL 01205 311021
FAX 01205 359376

Project
PROPOSED SECTION 278 WORKS AT FLEET ROAD / FOXES LOW ROAD, HOLBEACH

Drawing Type
LAYOUT AND SECTIONS FOR ALTERNATIVE SCHEME

Client
Kingswood Investments, Holbeach Manor, Fleet Road, Holbeach

Drawing No.
E99/AH/FLRH/6 alt

Scale
1:250

Drawn By

WITHAM VALLEY
CIVIL ENGINEERING LTD.
REDBOURNE HOUSE
CLOSHILL LANE,
WYBERTON,
BOSTON, LINCS.
PE21 7AA
TEL 01205 311021
FAX 01205 359376

Project
PROPOSED RESIDENTIAL DEVELOPMENT AT FOXES
LOWE ROAD HOLBEACH

Drawing Type
PLAN & LONGITUDINAL SECTION OF
OFF SITE FOUL SEWER AND FOOTWAY
TO WILDERSGARTH


Client
Ashwood Homes
Holbeach Manor
Fleet Road
Holbeach
PE12 7AX

Drawing No.
E99/AH/FLRH/3

Scale horiz 1:500
vert 1:50

Drawn By

SOUTH HOLLAND DC
HOUSING & PLANNING
07 MAR 2001
Ref. 0260/01

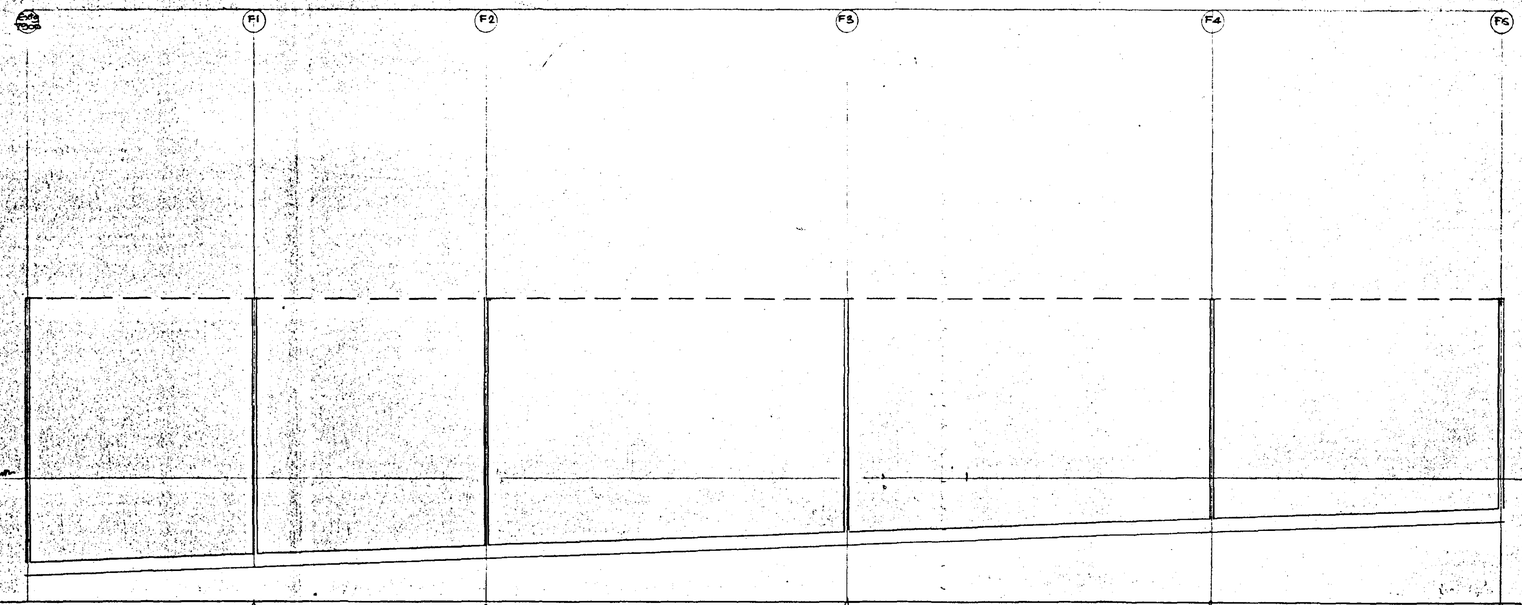

DISTANCE (metres)	0	37.0	75.00	134.00	154.00	241.00
EXISTING GROUND/ROAD LEVEL	2.503					2.952
FOUL SEWER INVERT	1.565	37 metres of 225 dia @ 1 in 270	1.44	38 metres of 225 dia @ 1 in 270	1.30	55 metres of 225 dia @ 1 in 270	1.06	60 metres of 225 dia @ 1 in 270	0.86	47 metres of 225 @ 1 in 270	0.60

SECTION OF NEW SEWER IN FOXES LOWE ROAD

NOTES
New footway to be constructed in accordance with L.C.C.'s "Development Road specification and construction 1990."
Footway 100mm of Type 1, 50mm of 20mm Dense Bit Basecourse, 25mm of 6mm Dense wearing course.
Vehicular Access crossings 150mm of Type 1, 100mm of 20mm Dense Bit Basecourse, 25mm of 6mm Dense wearing course
@ psl New street light to L.C.C. specification 5/50/C/60 with REC supply and termination Type A.

