

SECTION THROUGH ROAD WIDENING (1:50)

3 No SIGNS TO DIAG 7014 "NEW ROAD LAYOUT" TO BE MOUNTED ON EXISTING COLUMNS

PLAN

WITHAM VALLEY CIVIL ENGINEERING LTD.
REDBOURNE HOUSE, CLOSEHILL LANE, WYBERTON, BOSTON, LINCS. PE21 7AA
TEL 01205 311021
FAX 01205 359376

Project
PROPOSED SECTION 278 WORKS AT FLEET ROAD / FOXES LOW ROAD, HOLBEACH

Drawing Type
LAYOUT AND SECTIONS FOR ALTERNATIVE SCHEME

Client
Kingswood Investments, Holbeach Manor, Fleet Road, Holbeach

Drawing No.
E99/AH/FLRH/6 alt

Scale
1:250

Drawn By

WITHAM VALLEY CIVIL ENGINEERING LTD.
REDBOURNE HOUSE, CLOSSHILL LANE, WYBERTON, BOSTON, LINCS. PE21 7AA
TEL 01205 311021
FAX 01205 359376


Project
PROPOSED RESIDENTIAL DEVELOPMENT AT FOXES LOWE ROAD HOLBEACH

Drawing Type
PLAN & LONGITUDINAL SECTION OF OFF SITE FOUL SEWER AND FOOTWAY TO WILDERSGARTH

Client
Ashwood Homes
Holbeach Manor.
Fleet Road.
Holbeach.
PE12 7AX.

Drawing No. E99/AH/FLRH/3
Scale horiz 1:500
vert 1:50
Drawn By HPrice

SOUTH HOLLAND DC
HOUSING
07 MAR 2001
Ref: H09/0281/01

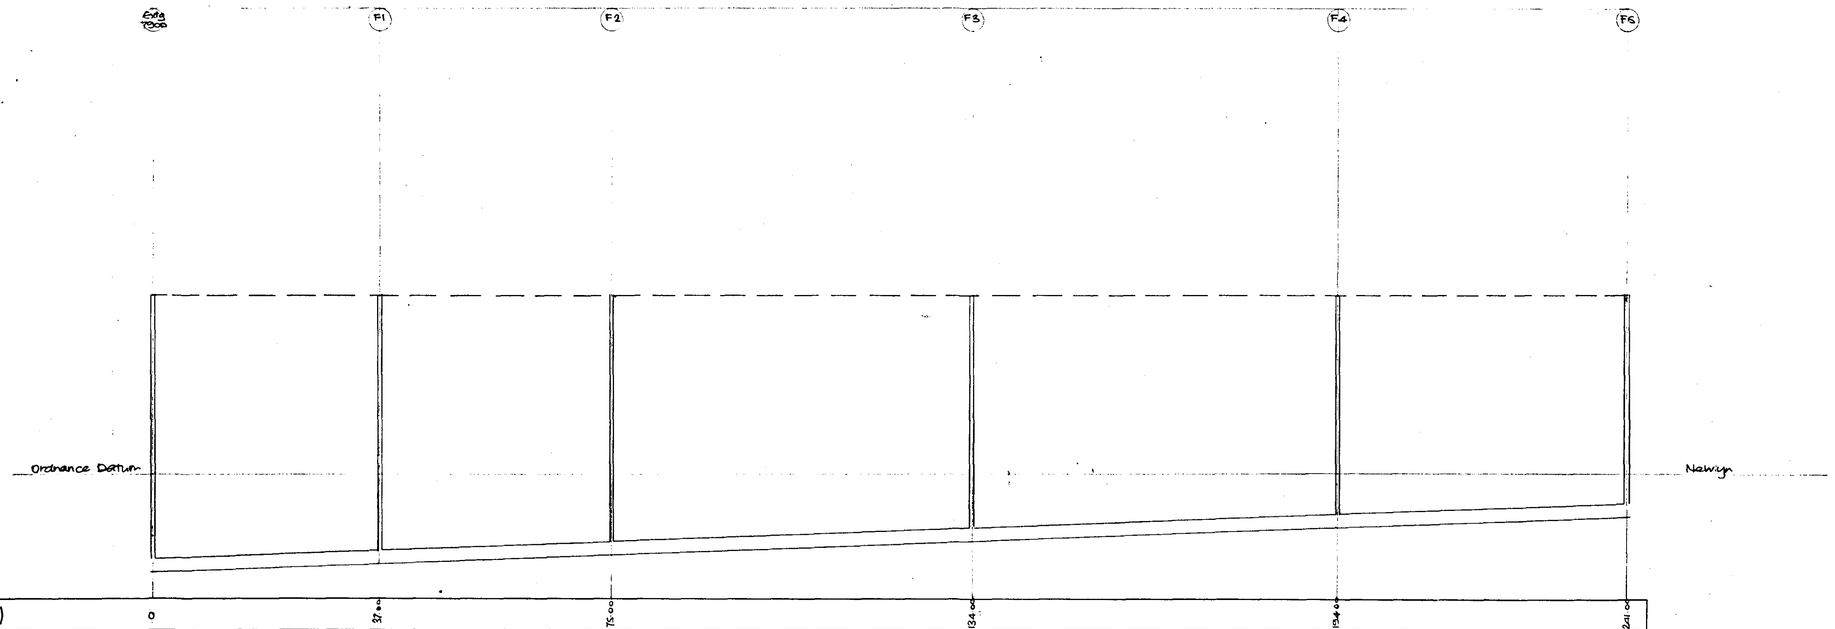

SECTION OF NEW SEWER IN FOXES LOWE ROAD

NOTES
New footway to be constructed in accordance with L.C.C.'s "Development Road specification and construction 1995".
Footway 100mm of Type 1, 50mm of 20mm Dense Bit Basecourse, 25mm of 6mm Dense wearing course
Vehicular Access crossings 150mm of Type 1, 100mm of 20mm Dense Bit Basecourse, 25mm of 6mm Dense wearing course
psl New streetlight to L.C.C. specification S/SO/C/155 with REC supply and termination Type A.

