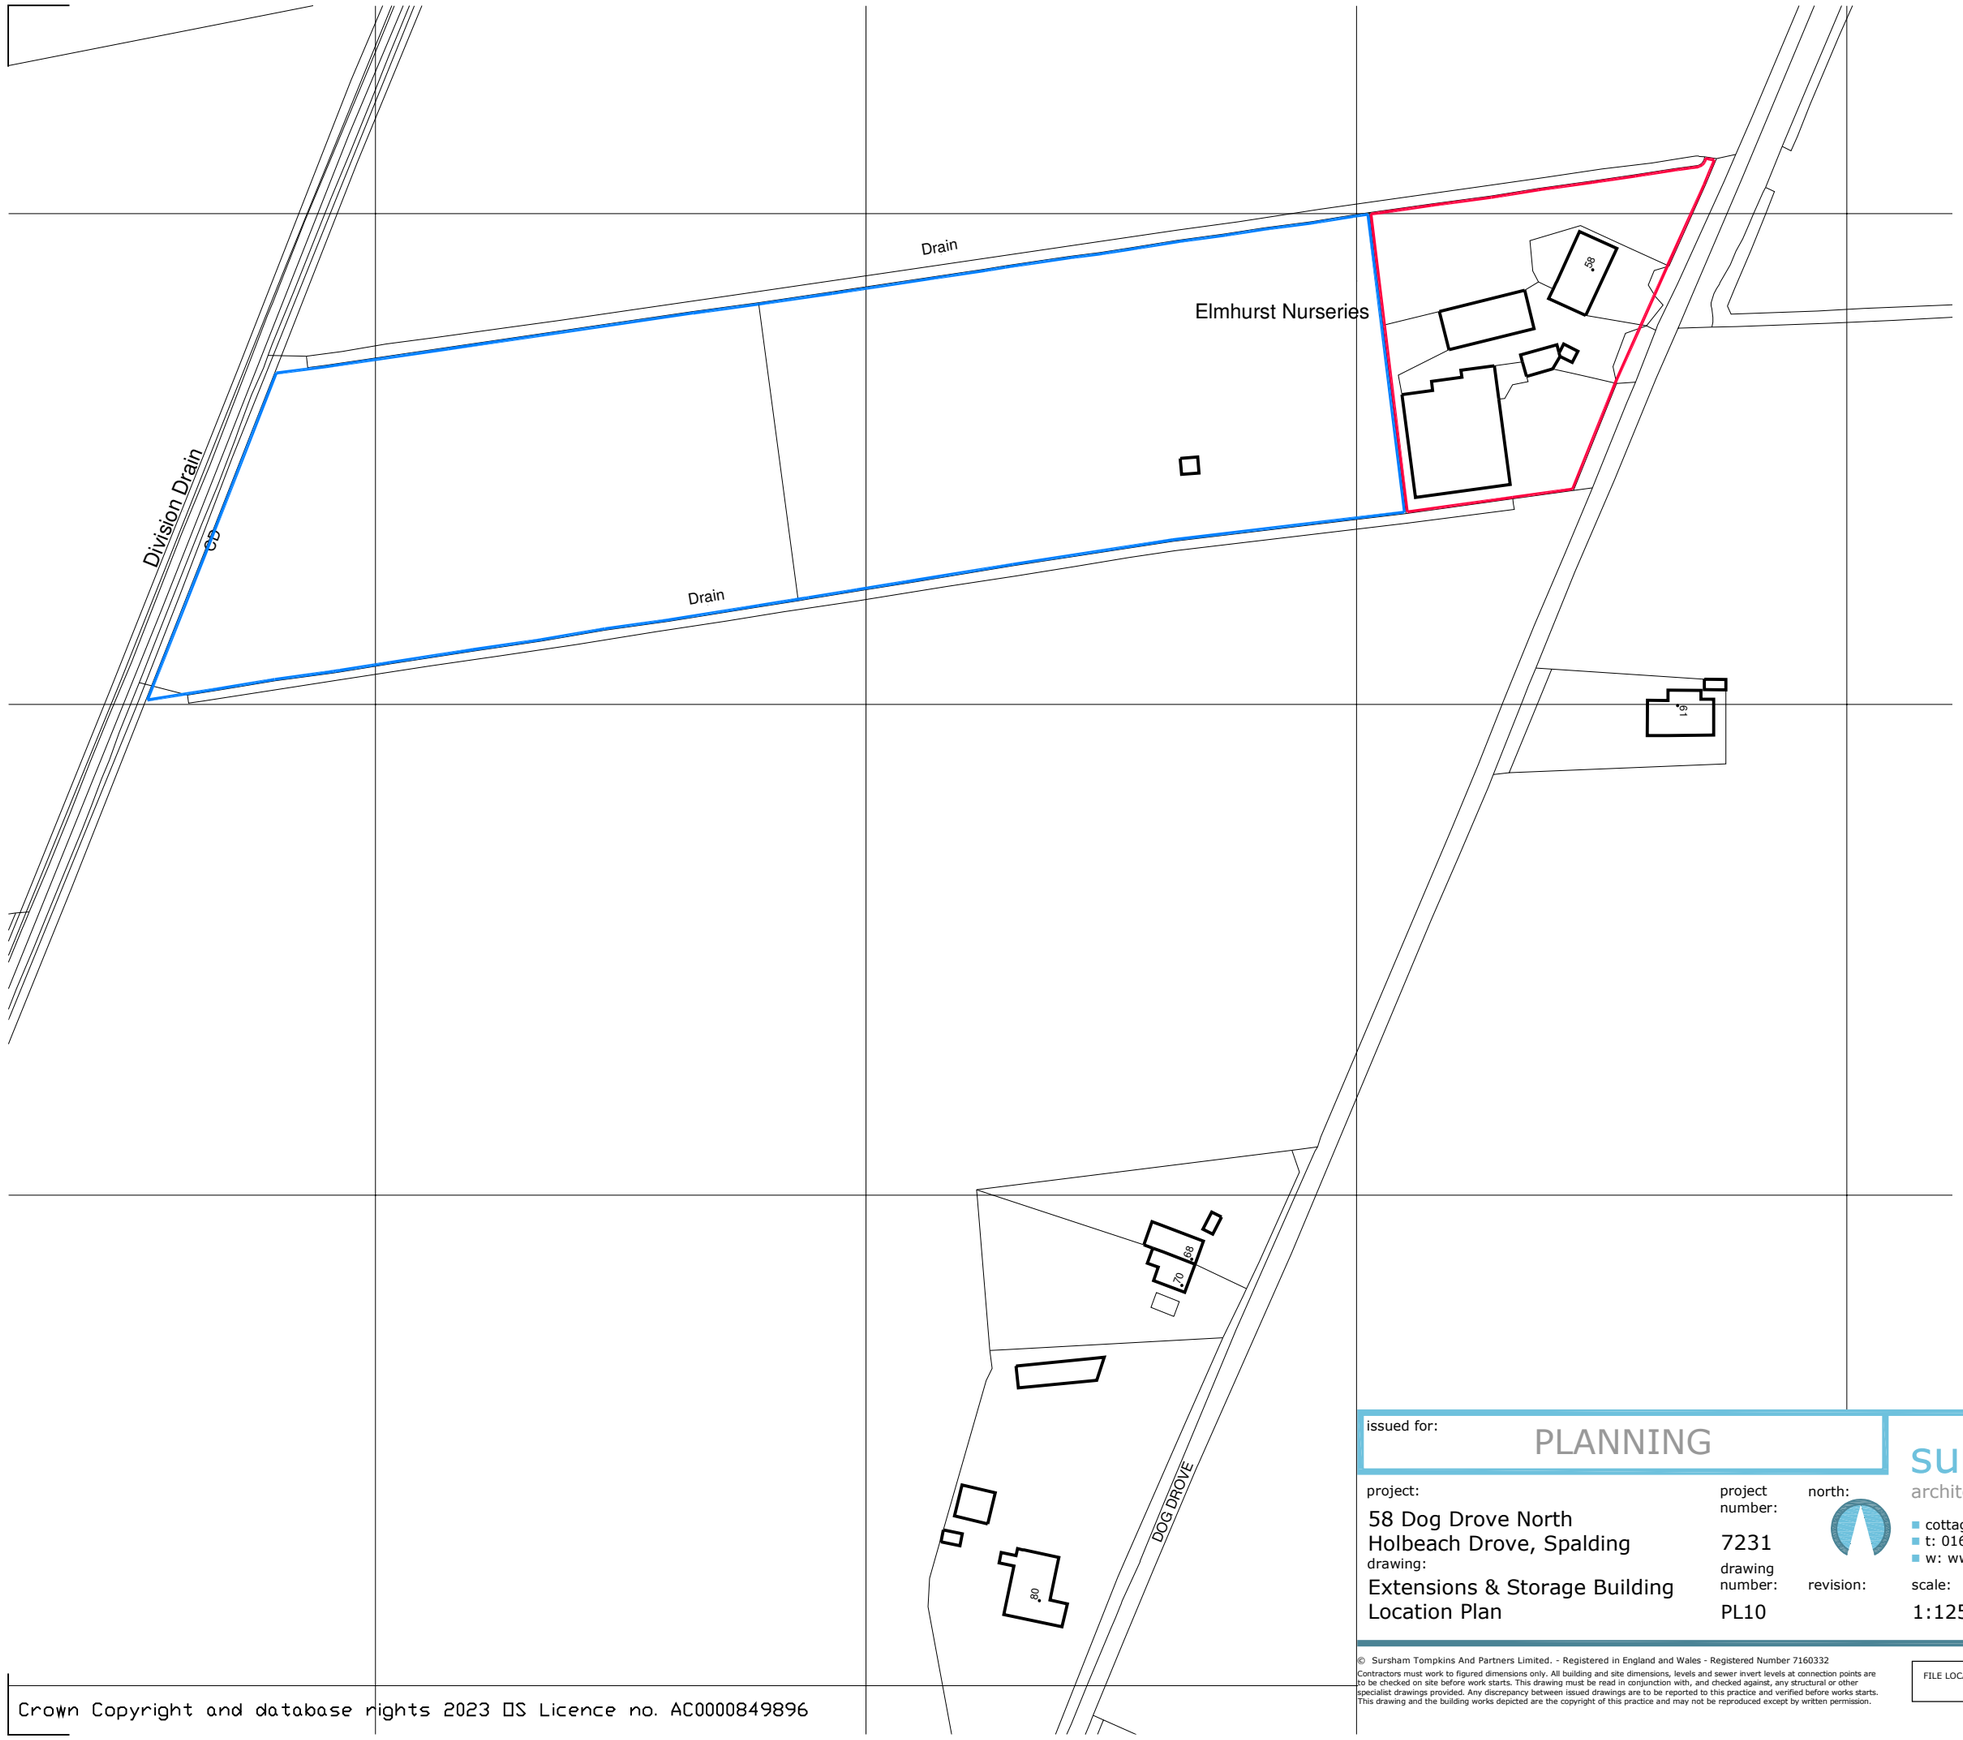


issued for: PLANNING

project:
58 Dog Drove North
Holbeach Drove, Spalding
drawing:
Extensions & Storage Building
Location Plan

project number: 7231
drawing number: PL10
north:
revision:

sursham tompkins est 1961
architectural services & project management
cottage farm ■ sywell ■ northampton ■ NN6 0BJ
t: 01604 64 65 66 ■ f: 01604 64 63 62 ■ e: info@surshamtompkins.co.uk
w: www.surshamtompkins.co.uk

scale:	paper size:	drawn by:	date:	checked:	date:
1:1250	A3	GL	Mar 2023		

© Sursham Tompkins And Partners Limited. - Registered in England and Wales - Registered Number 7160332
Contractors must work to figured dimensions only. All building and site dimensions, levels and sewer invert levels at connection points are to be checked on site before work starts. This drawing must be read in conjunction with, and checked against, any structural or other specialist drawings provided. Any discrepancy between issued drawings are to be reported to this practice and verified before works starts. This drawing and the building works depicted are the copyright of this practice and may not be reproduced except by written permission.

FILE LOCATION - s:\projects\7231 carl merrick, 58 dog drove north, holbeach drove\02 drawings\02 planning\7231 planning.dwg

Crown Copyright and database rights 2023 OS Licence no. AC0000849896