

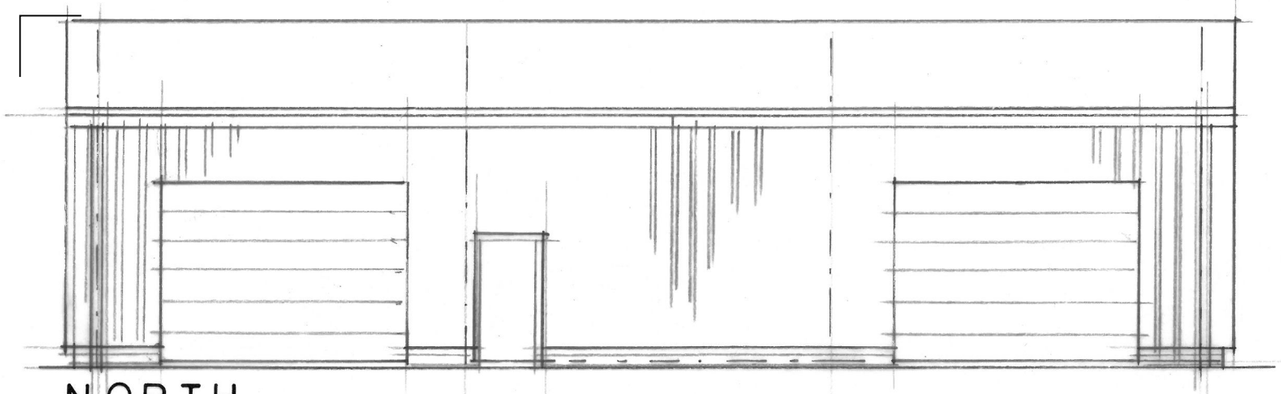


NORTH

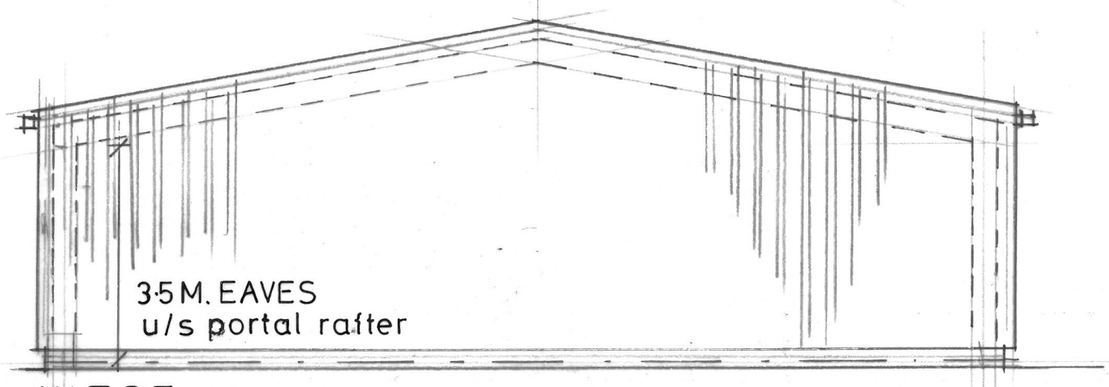


WEST

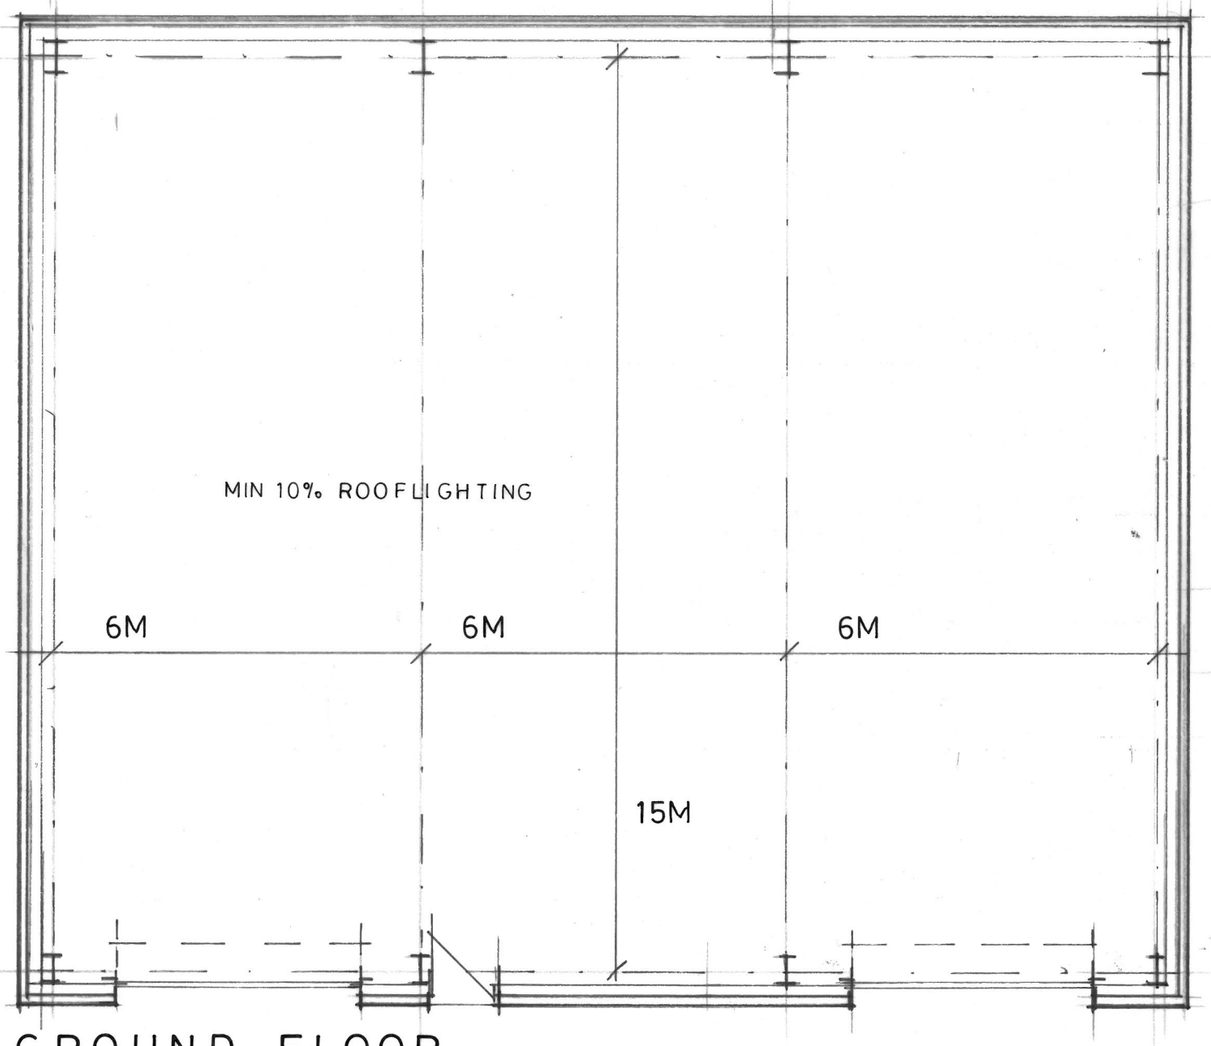


GROUND FLOOR

PROFILED METAL COMPOSITE
INSULATED PANEL ROOF &
WALL CLADDING
ROOF COLOUR, MUSHROOM: BS10B19
WALL COLOUR, OLIVE GREEN: BS12B27

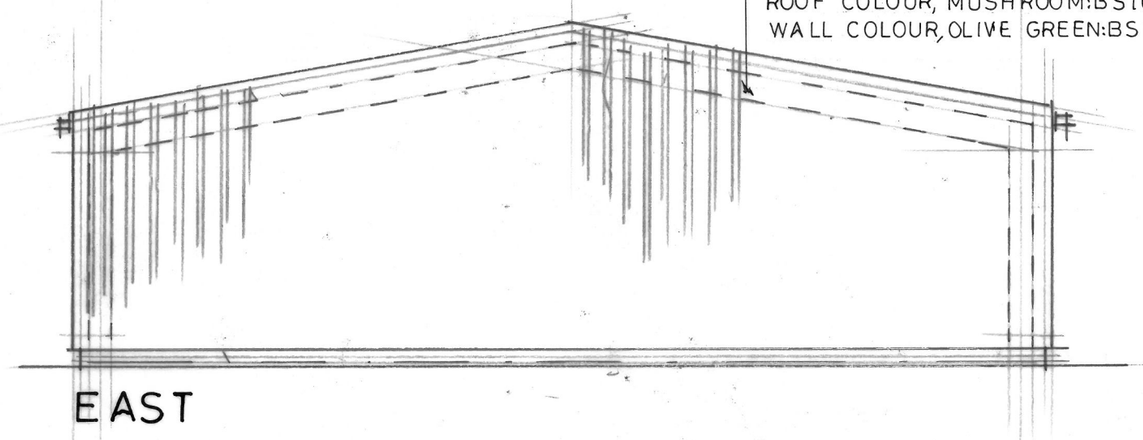

EAST

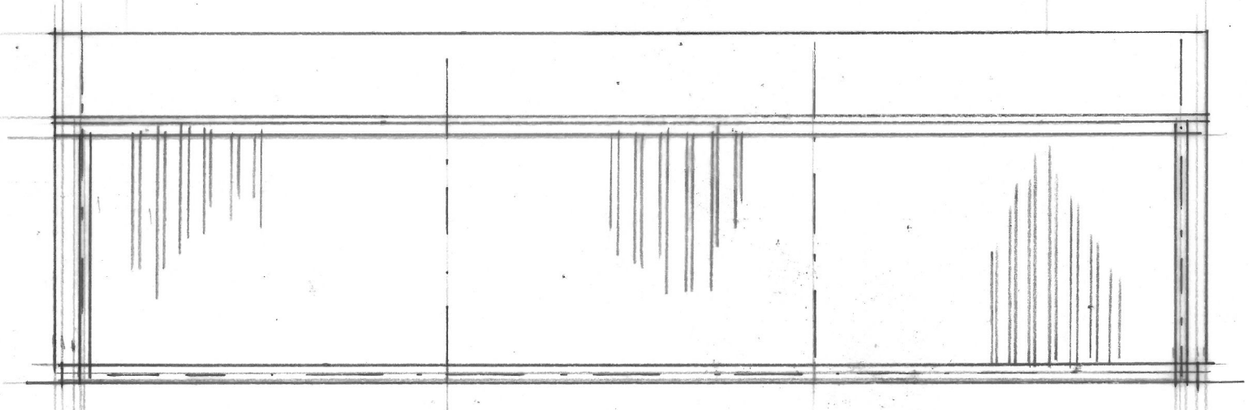

SOUTH

1:100 0mm 1000 2000 3000 4000 5000

1:1 0mm 10 20 30 40 50

issued for: PLANNING

project:
58 Dog Drove North
Holbeach Drove, Spalding

drawing:
Storage Building
Proposed Plans & Elevations

project number: 7231

drawing number: PL13

north:

revision:

scale: 1:100

paper size: A3

drawn by: GL

date: Mar 2023

checked:

date:

sursham tompkins est 1961
architectural services & project management
cottage farm ■ sywell ■ northampton ■ NN6 0BJ
t: 01604 64 65 66 ■ f: 01604 64 63 62 ■ e: info@surshamtompkins.co.uk
w: www.surshamtompkins.co.uk

© Sursham Tompkins And Partners Limited. - Registered in England and Wales - Registered Number 7160332
Contractors must work to figured dimensions only. All building and site dimensions, levels and sewer invert levels at connection points are to be checked on site before work starts. This drawing must be read in conjunction with, and checked against, any structural or other specialist drawings provided. Any discrepancy between issued drawings are to be reported to this practice and verified before works starts. This drawing and the building works depicted are the copyright of this practice and may not be reproduced except by written permission.

FILE LOCATION - s:\projects\7231 carl merrick, 58 dog drove north, holbeach drove\02 drawings\02 planning\7231 planning.dwg