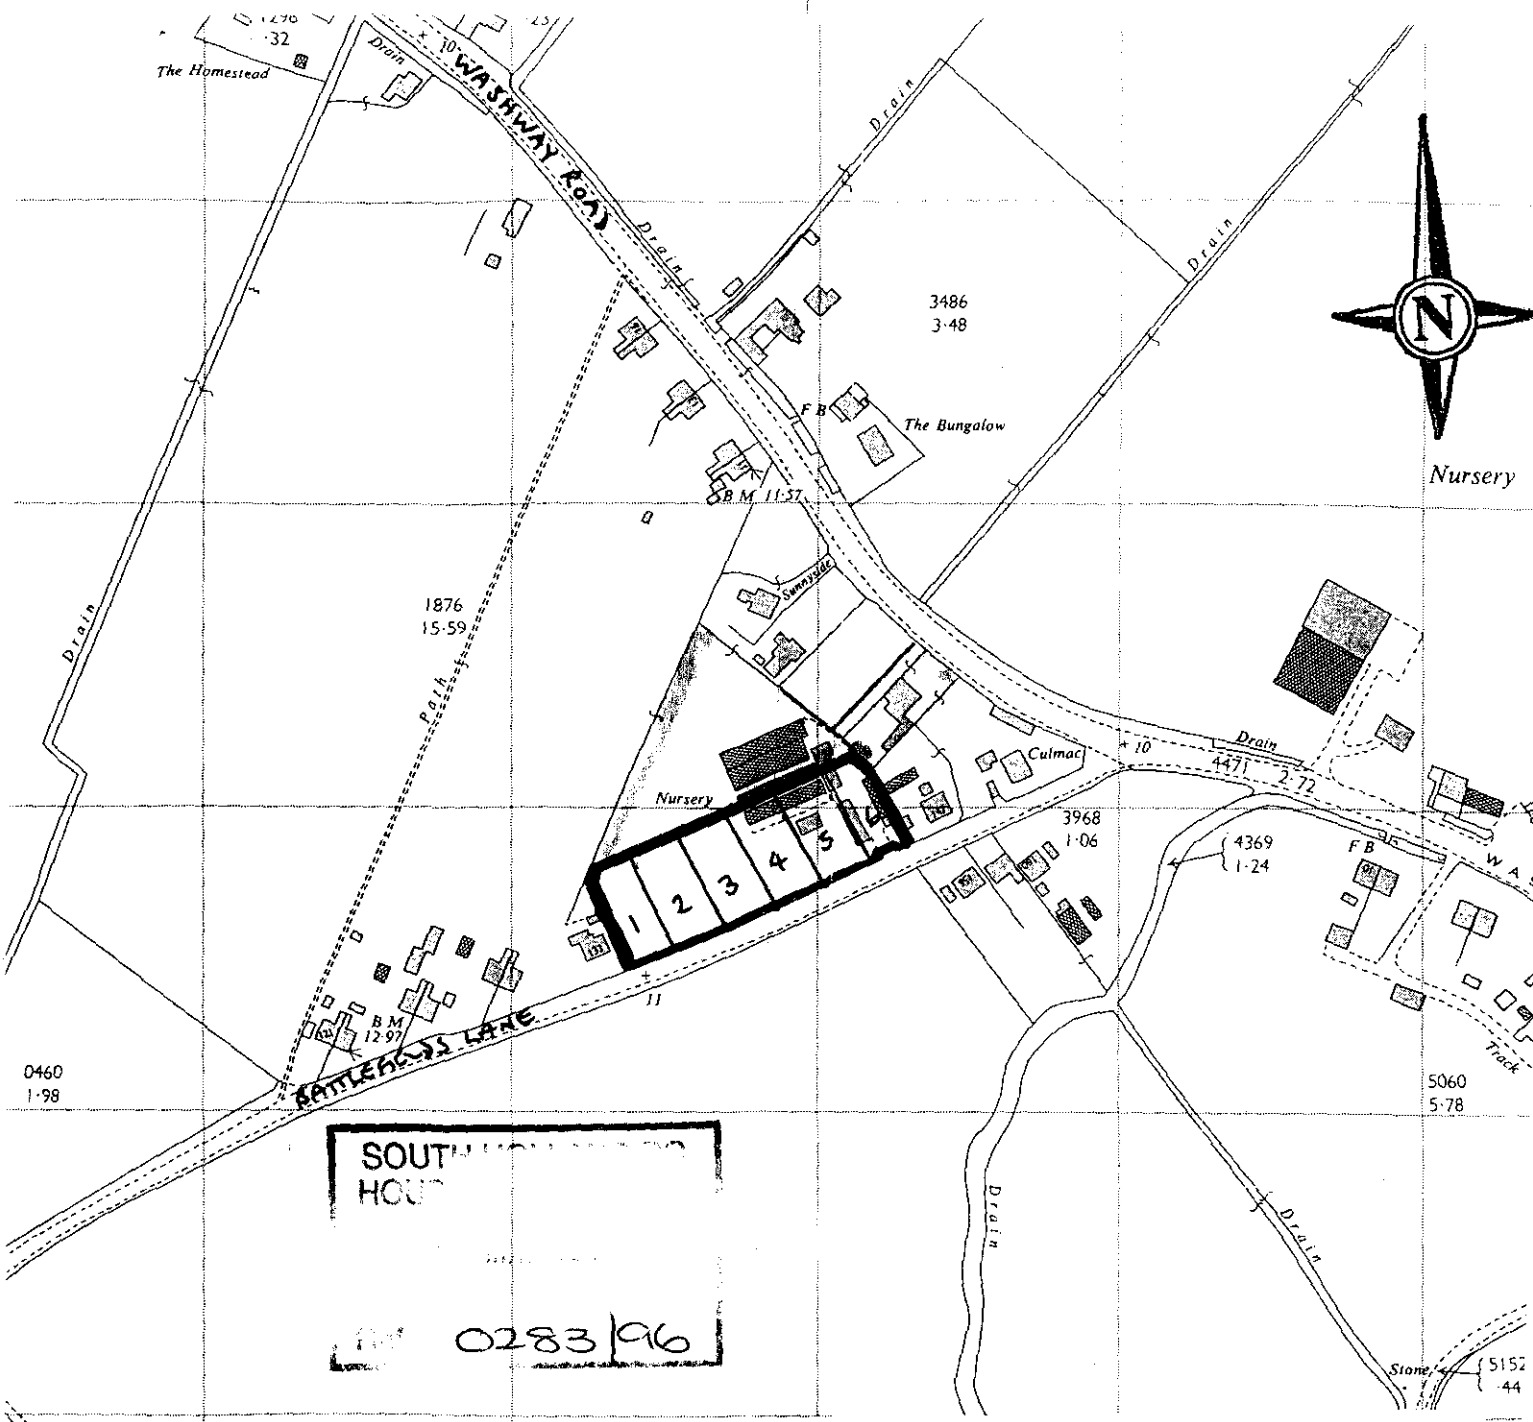


SIX (6) PROPOSED BUILDING PLOTS AT BATTLEFIELDS LANE, HOLBEACH.

HIX & SON

Chartered Surveyors, Auctioneers & Estate Agents

28 CHURCH STREET

HOLBEACH

SPALDING, LINCS. PE12 7LL

Tel: (01406) 422777 Fax: (01406) 426142

REPRODUCED FROM THE 1984 ORDNANCE SURVEY PLAN WITH THE PERMISSION OF THE CONTROLLER OF HER MAJESTY'S STATIONERY OFFICE. CROWN COPYRIGHT LICENCE No. ES 767360

PLAN No. TF 3625 - 3725.

For identification purposes only

1/2500.

DETERMINED PLAN