






FRONT

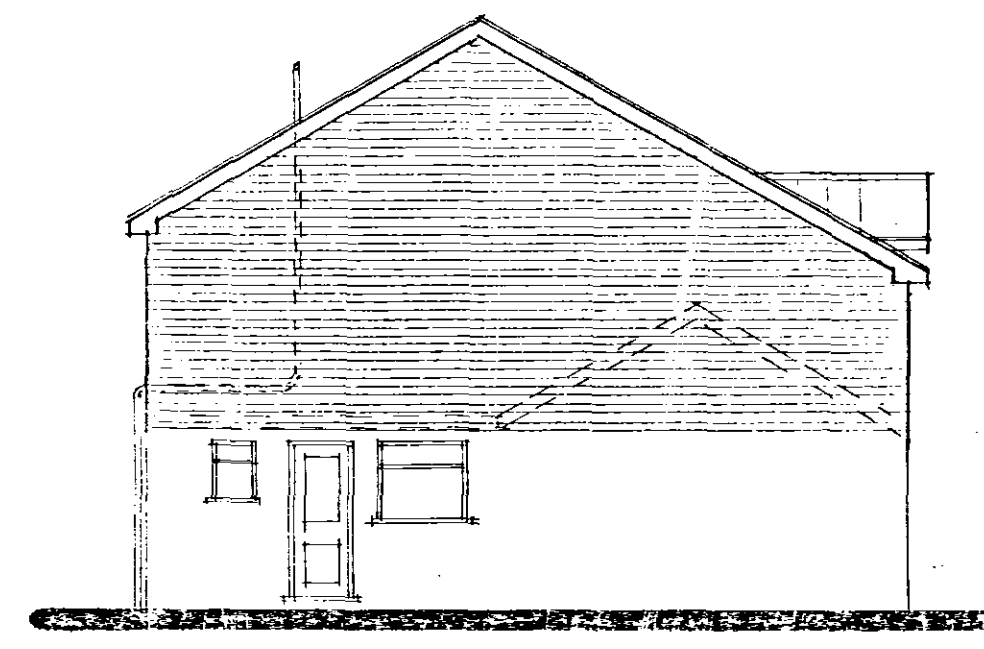

SIDE

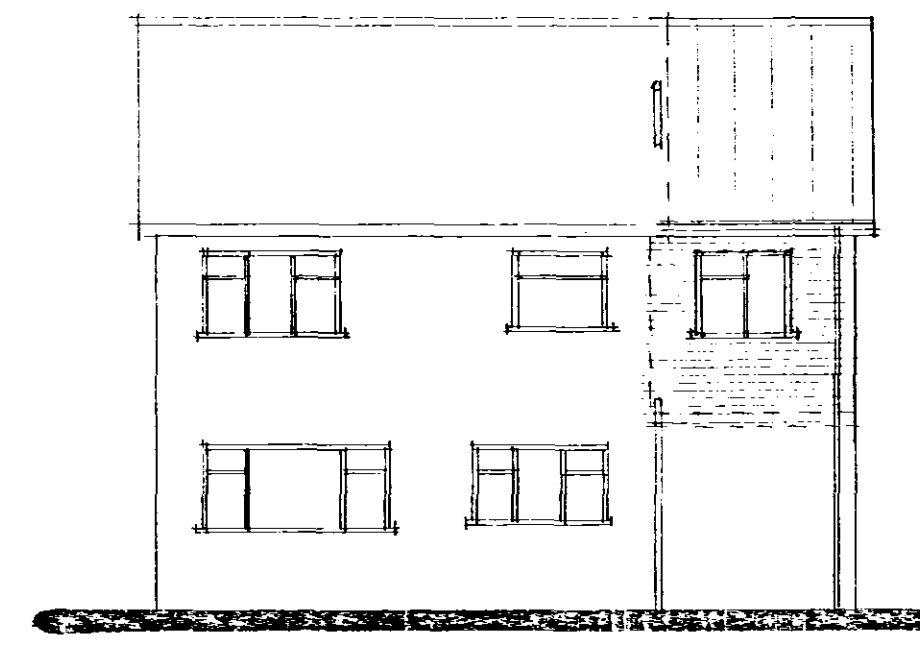

REAR

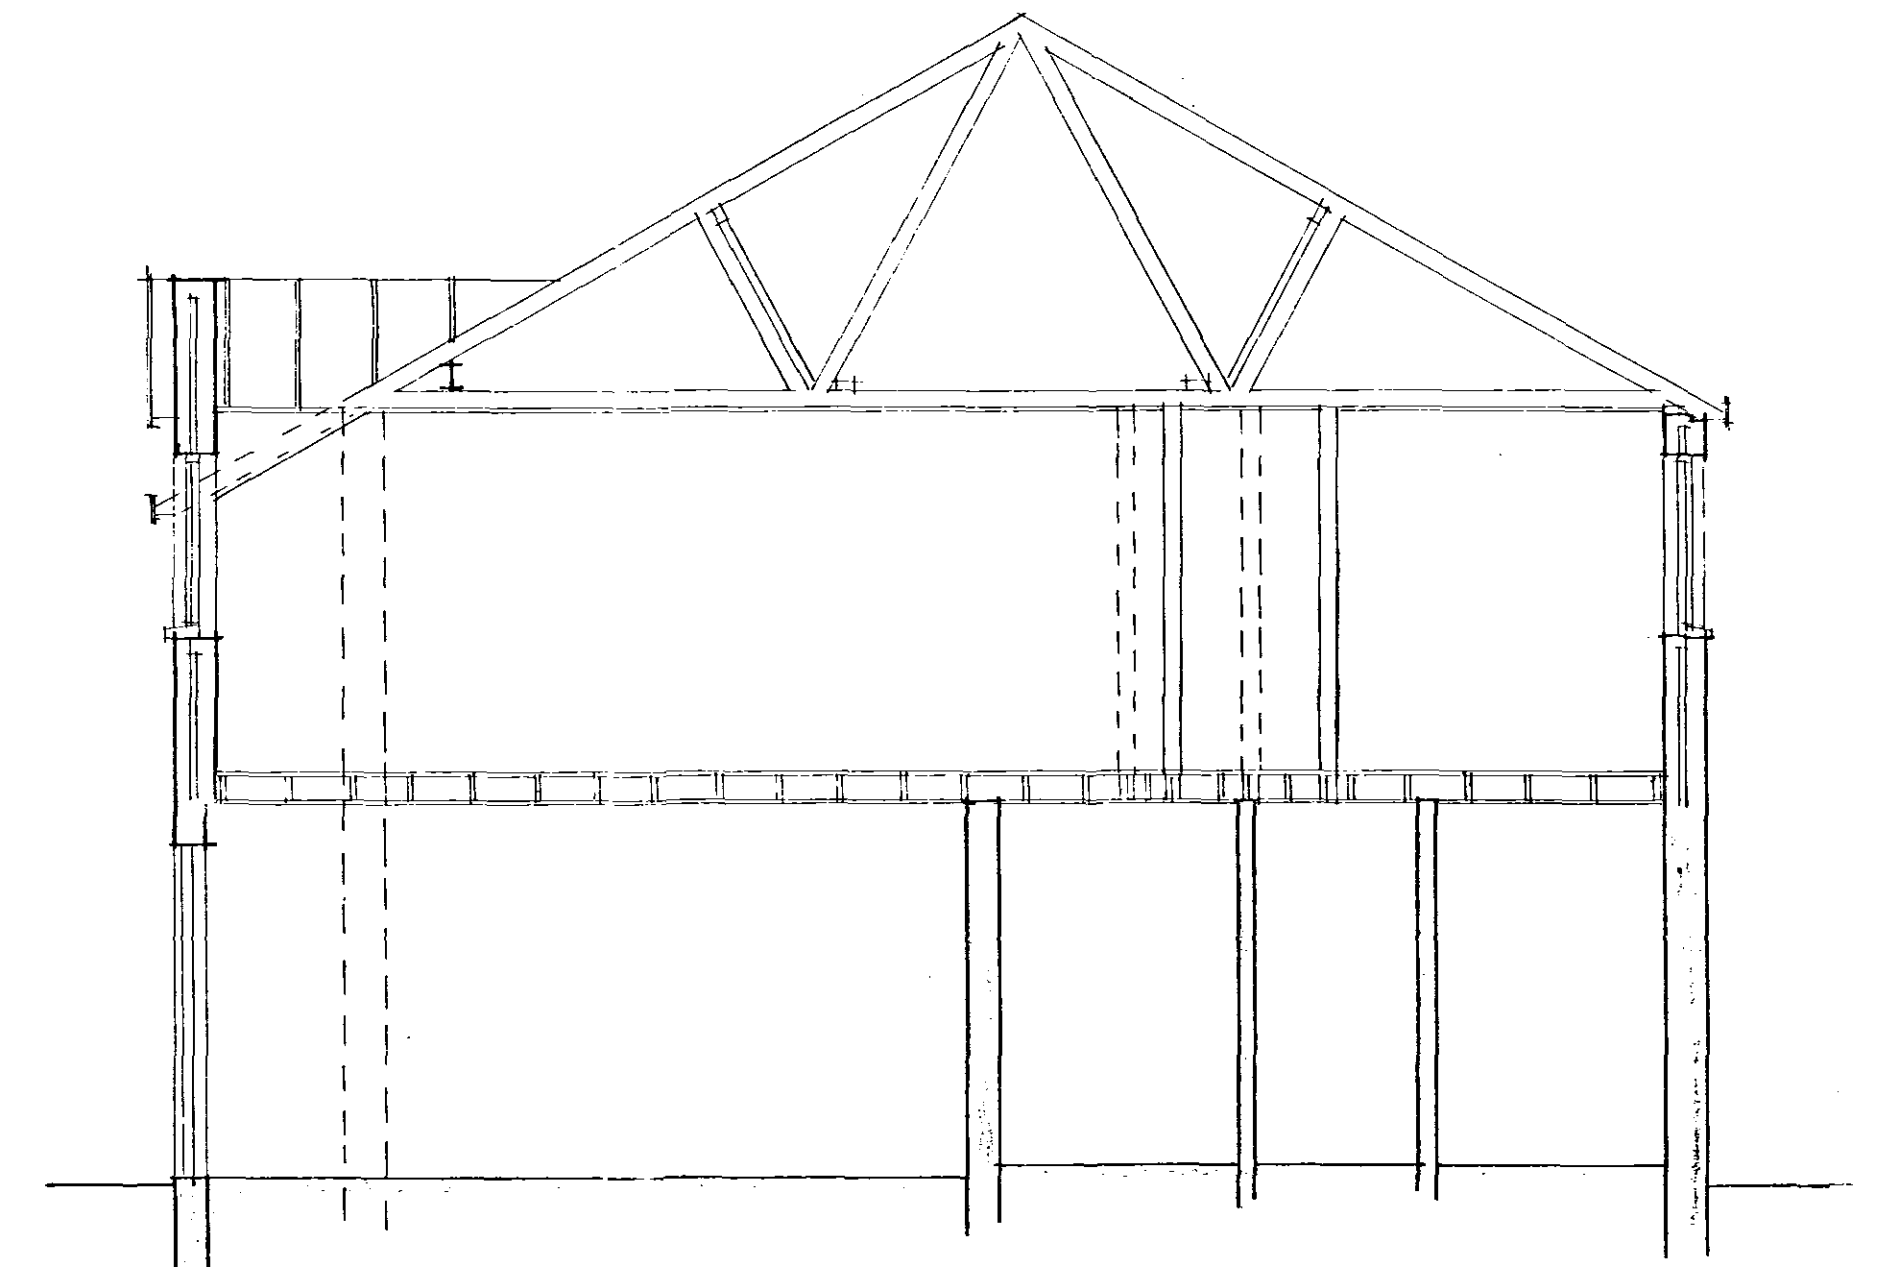


SECTION


NOTE
WINDOWS FRONT & BACK
TO BE POSITIONED
CENTRAL OF ROOMS

EXISTING 1.8m
HIGH CLOSE
BOARDED FENCE

EXISTING
HOUSE

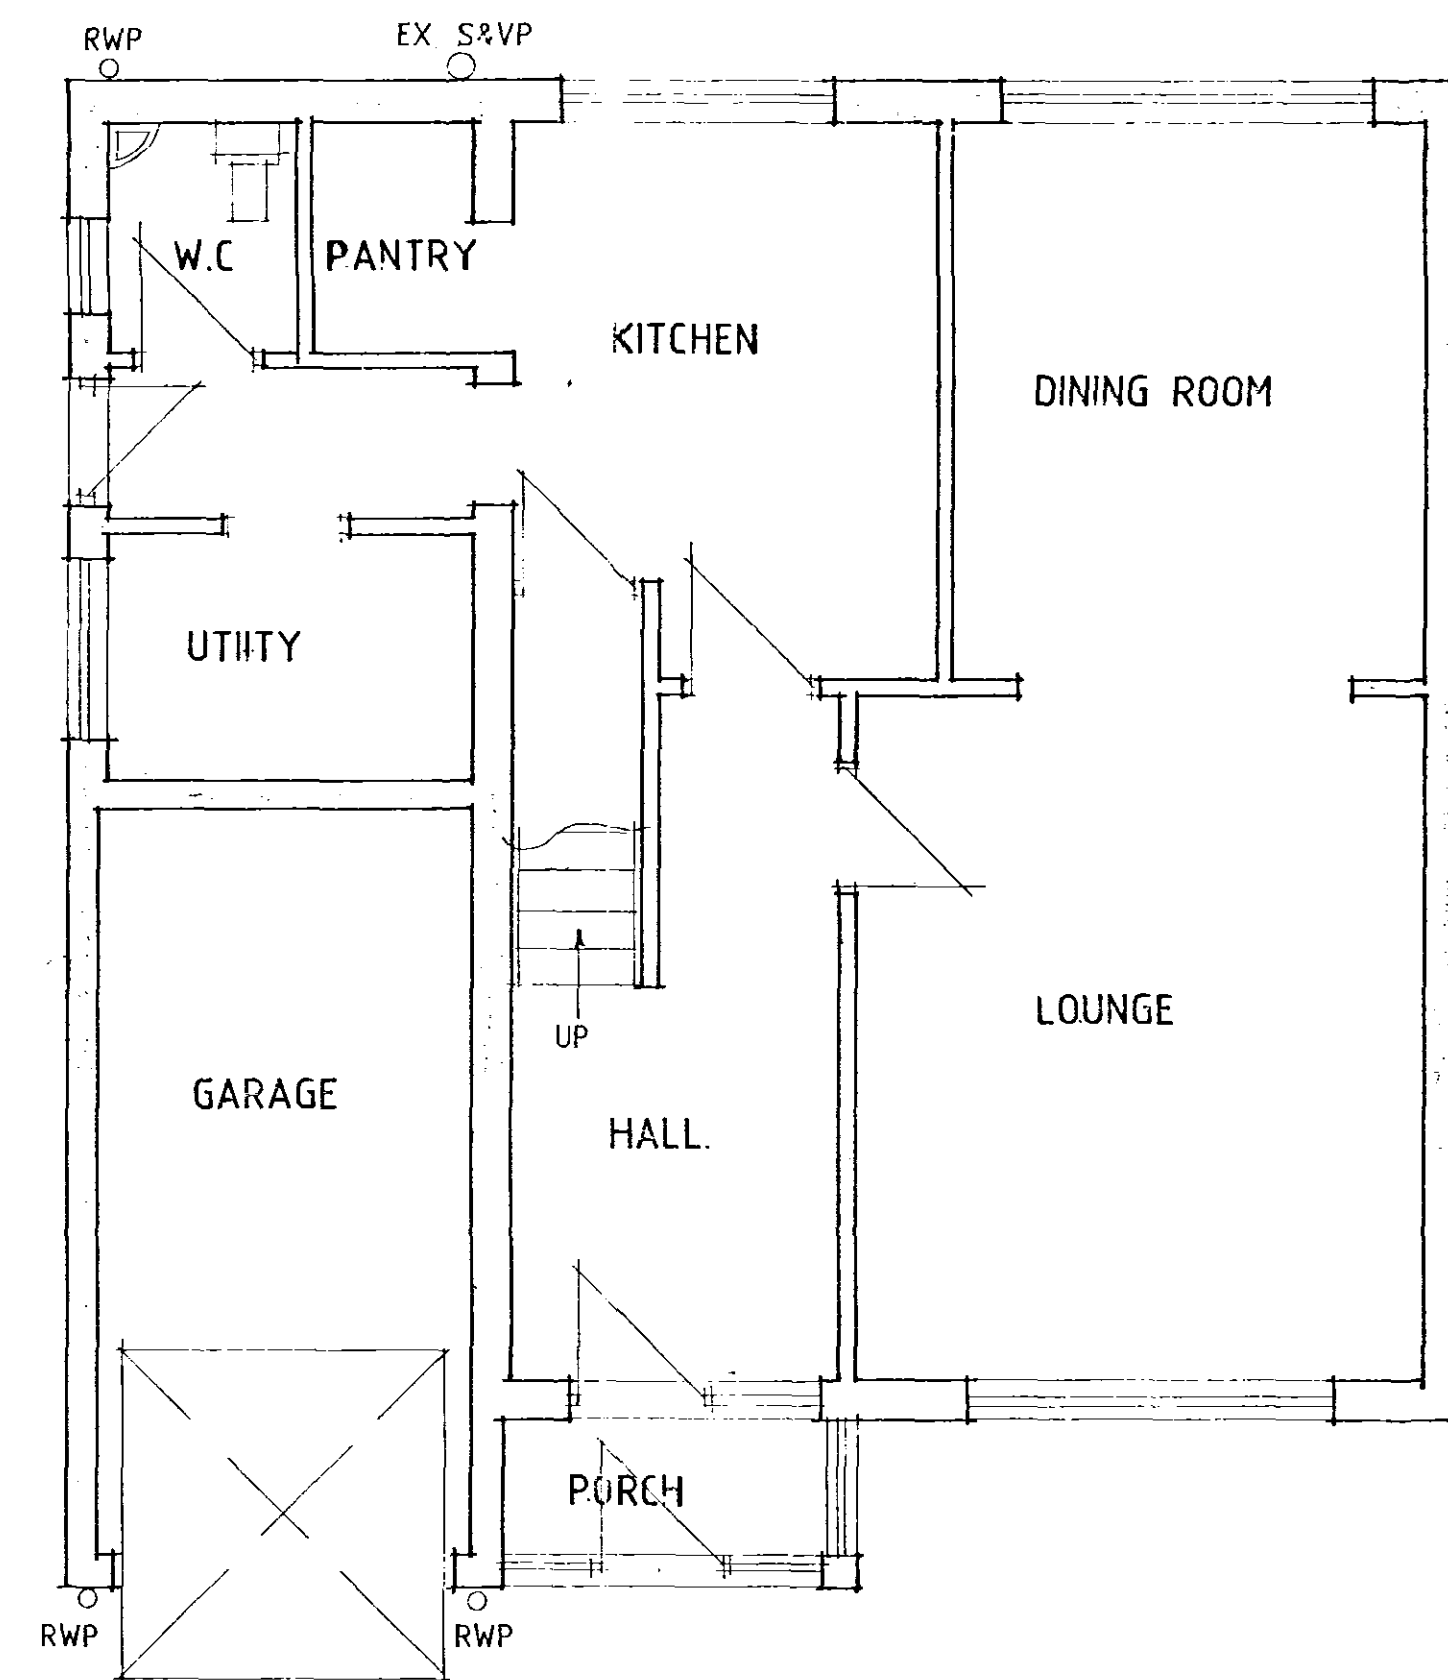

EXISTING GROUND FLOOR PLAN

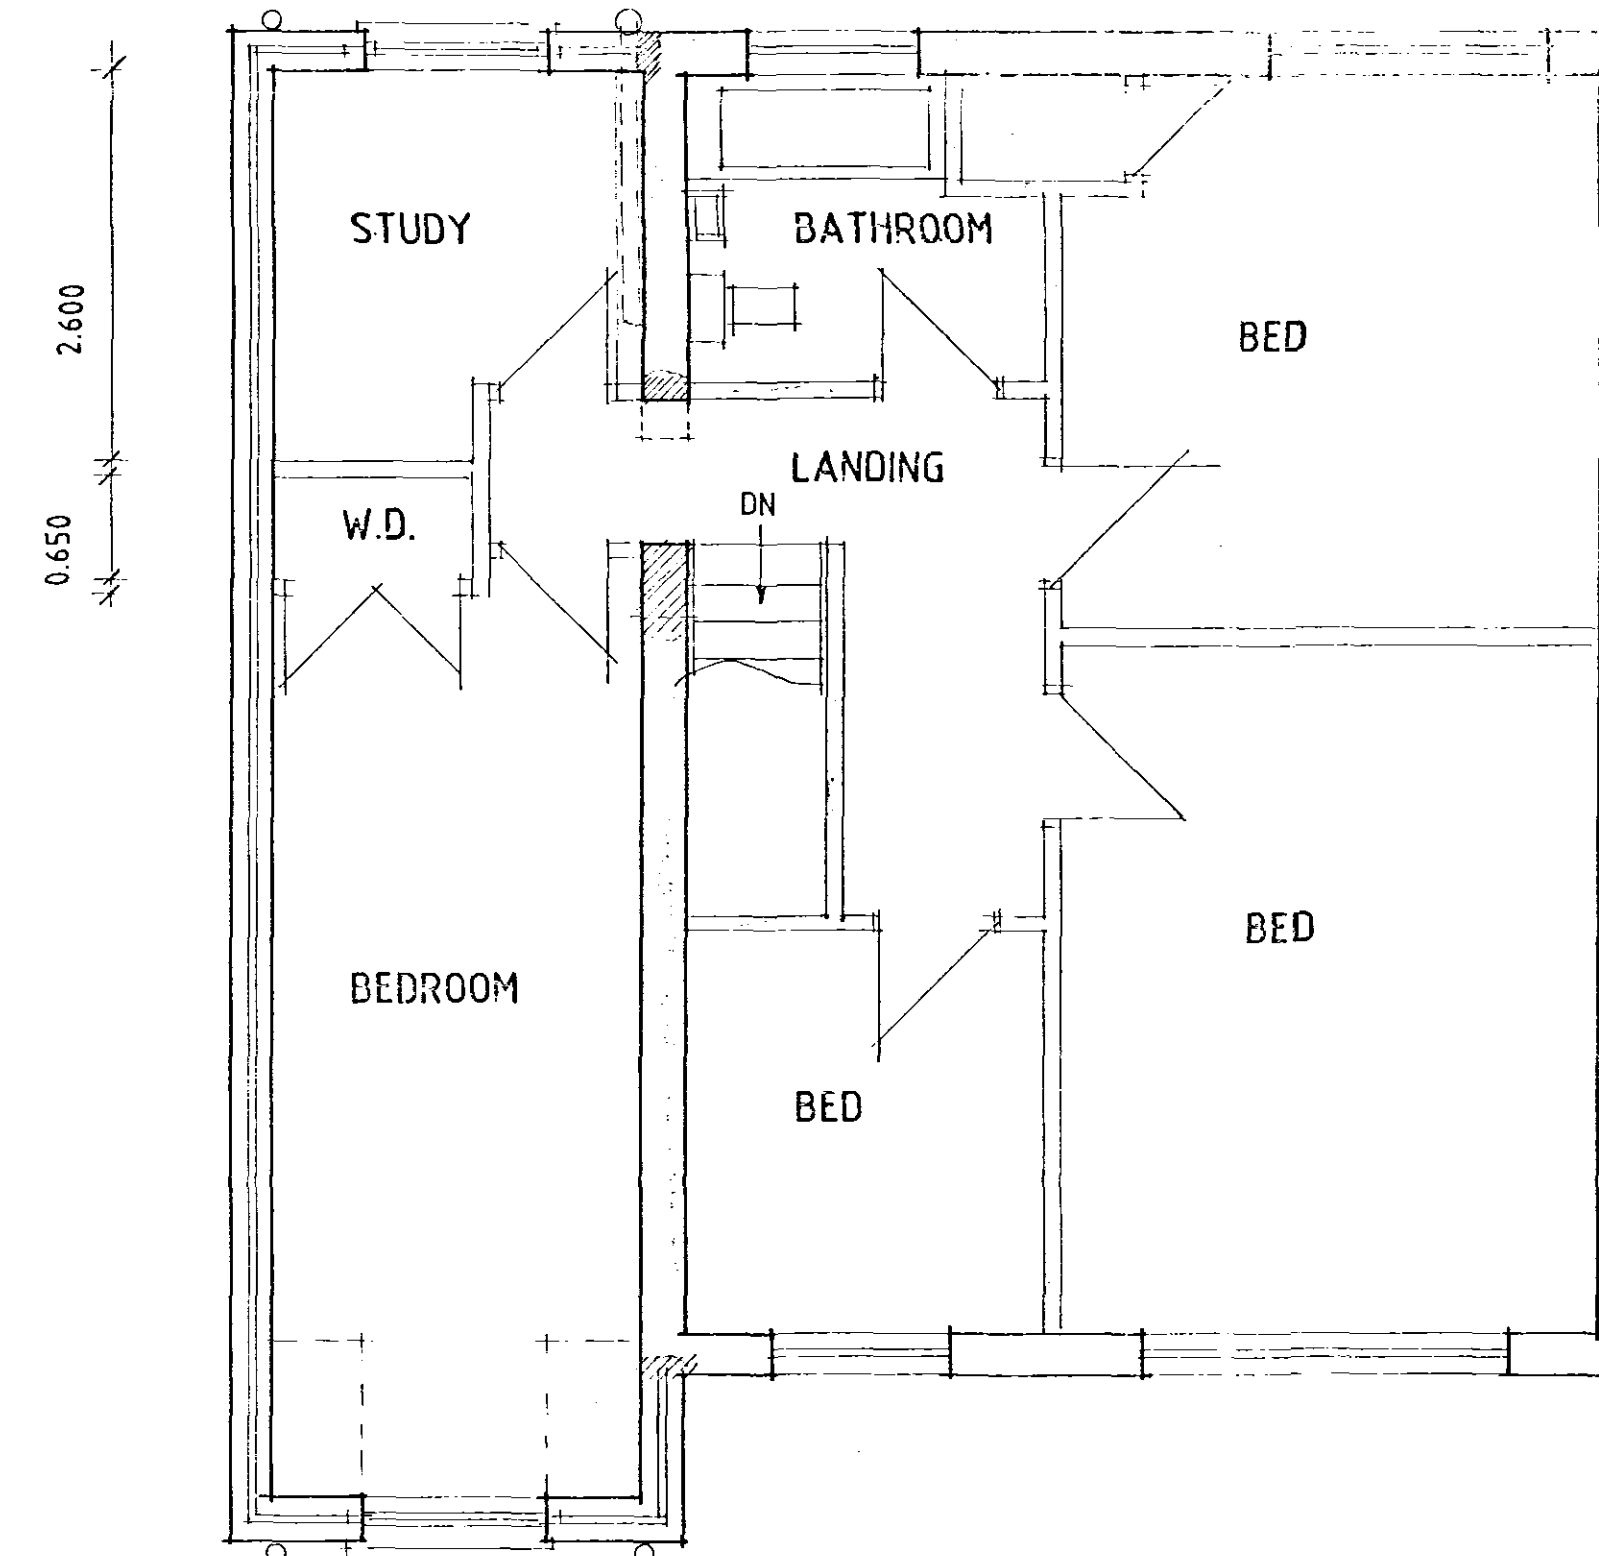

PROPOSED FIRST FLOOR PLAN

**DETERMINED
PLAN**

Ref: 0285104

Stallins
CONSULTANTS ARCHITECTURE & PLANNING

PROPOSED FIRST FLOOR
EXTENSION TO 128
HALLGATE, HOLBEACH
FOR

MR. R. ACRES.

1:50 1:100 SD04-011/1
FEB-04 B.GILHAM.