


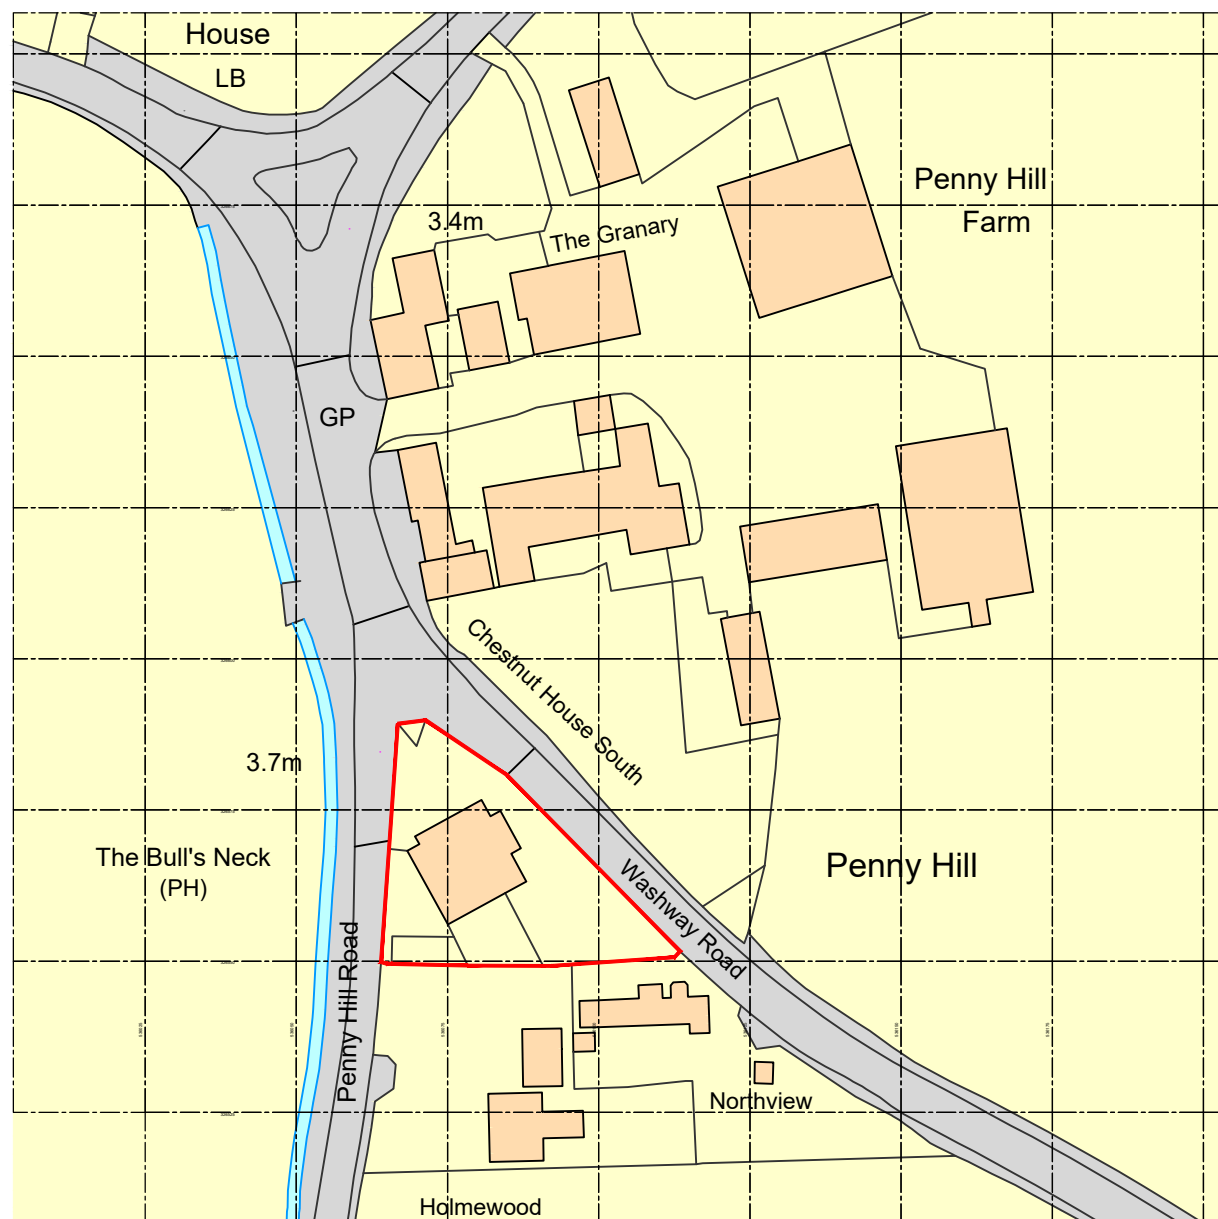

Ordnance Survey, (c) Crown Copyright 2020. All rights reserved. Licence number 100022432



Site Location Plan

Scale 1:1250 @ A3

Site of change of use proposal outlined in red.

SCALE 1 : 1250

SCALE 1 : 1

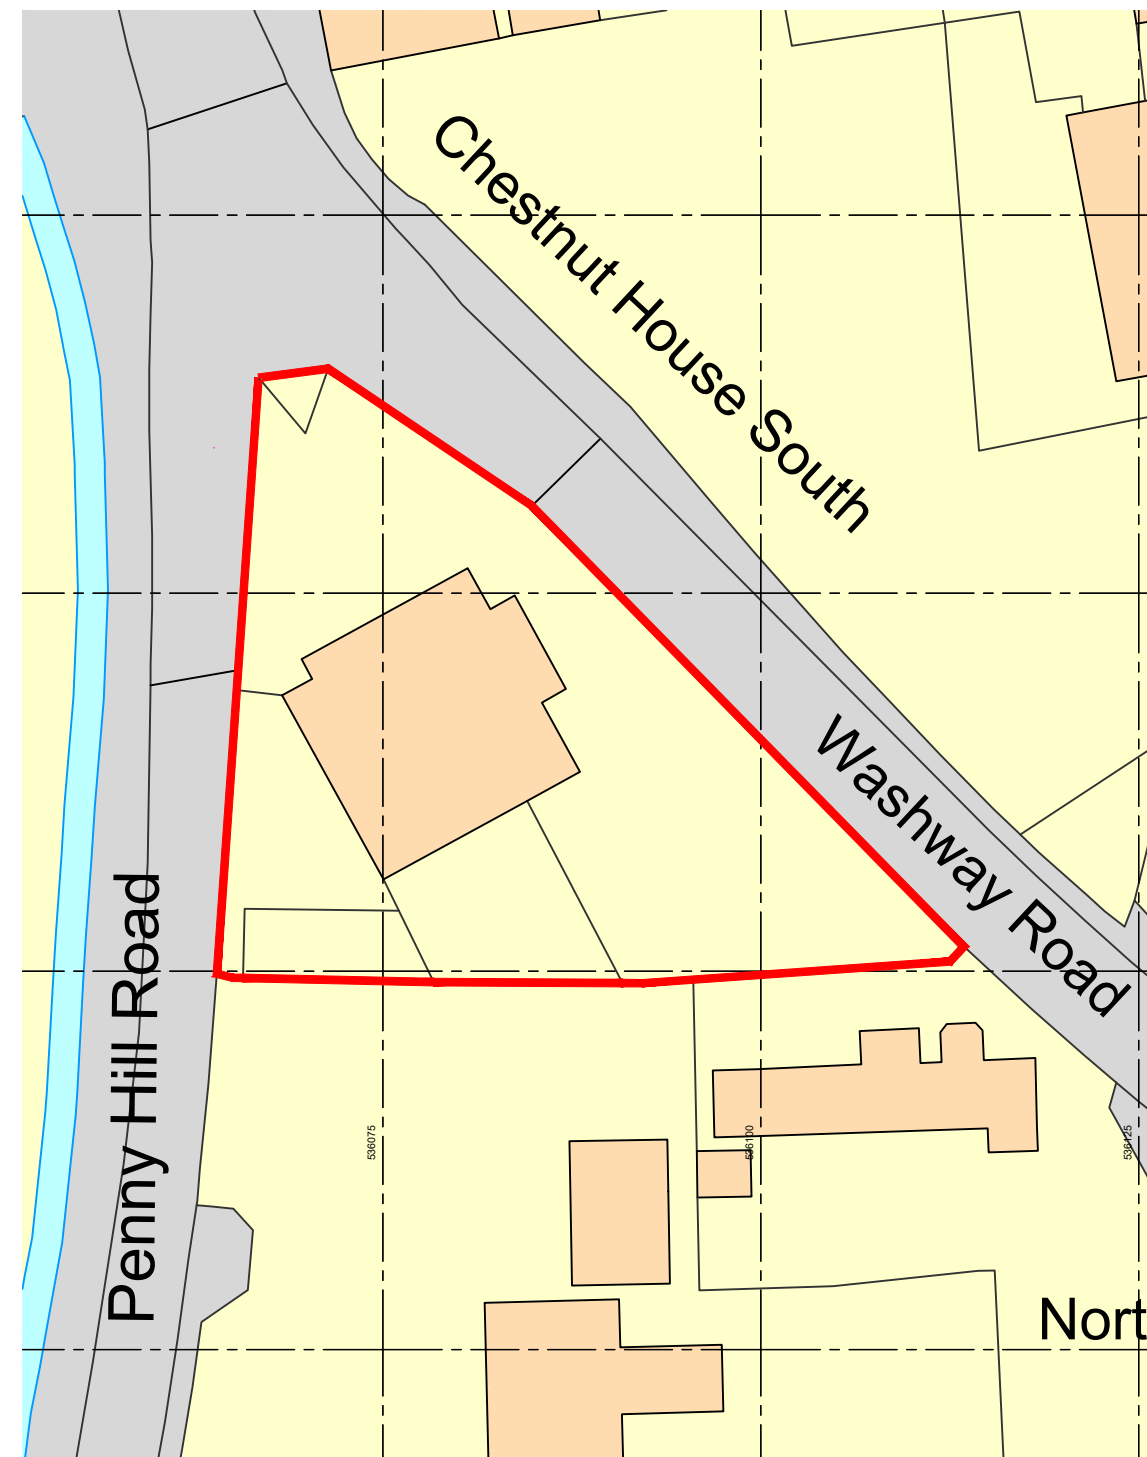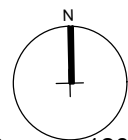


Site Block Plan as existing

Scale 1:500 @ A3

Site of change of use proposal outlined in red.

SCALE 1 : 500

SCALE 1 : 1

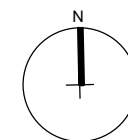

Client:

Mr Neil Spiers

Project: Proposed change of use from a public house to a dwelling at the Bulls Neck, Washway Rd, Holbeach, Spalding PE12 8DN.

Drawing No.:

A1450-01

Rev:

-

Date: Nov 2020

Drawn by:

RDL

Scale: as shown

Checked by:

AJO

Drawing Title:

Site Location & Block Plan as existing.

GENERAL ISSUE

DO NOT SCALE THIS DRAWING. THE CONTRACTOR IS DEEMED TO HAVE CHECKED ALL DIMENSIONS ON SITE AND REPORT ANY DISCREPANCIES TO OGLESBY & LIMB LTD. THE CONTENTS OF THIS DRAWING ARE COVERED BY COPYRIGHT AND REMAIN THE PROPERTY OF OGLESBY & LIMB LTD. WRITTEN APPROVAL MUST BE OBTAINED FROM OGLESBY & LIMB LTD PRIOR TO DUPLICATION OR REPRODUCTION OF THIS DRAWING OR ITS CONTENTS. ANY DIMENSIONS NOT SHOWN ARE TO BE CHECKED AND AGREED WITH OGLESBY & LIMB LTD.

Oglesby & Limb Ltd
Chartered Architect

Suites 1, Market Chambers
12 Market Place, Spalding
PE11 1SL

T: 01775 761196

e-mail: design@o-l-ltd.co.uk

