



SITE NAME

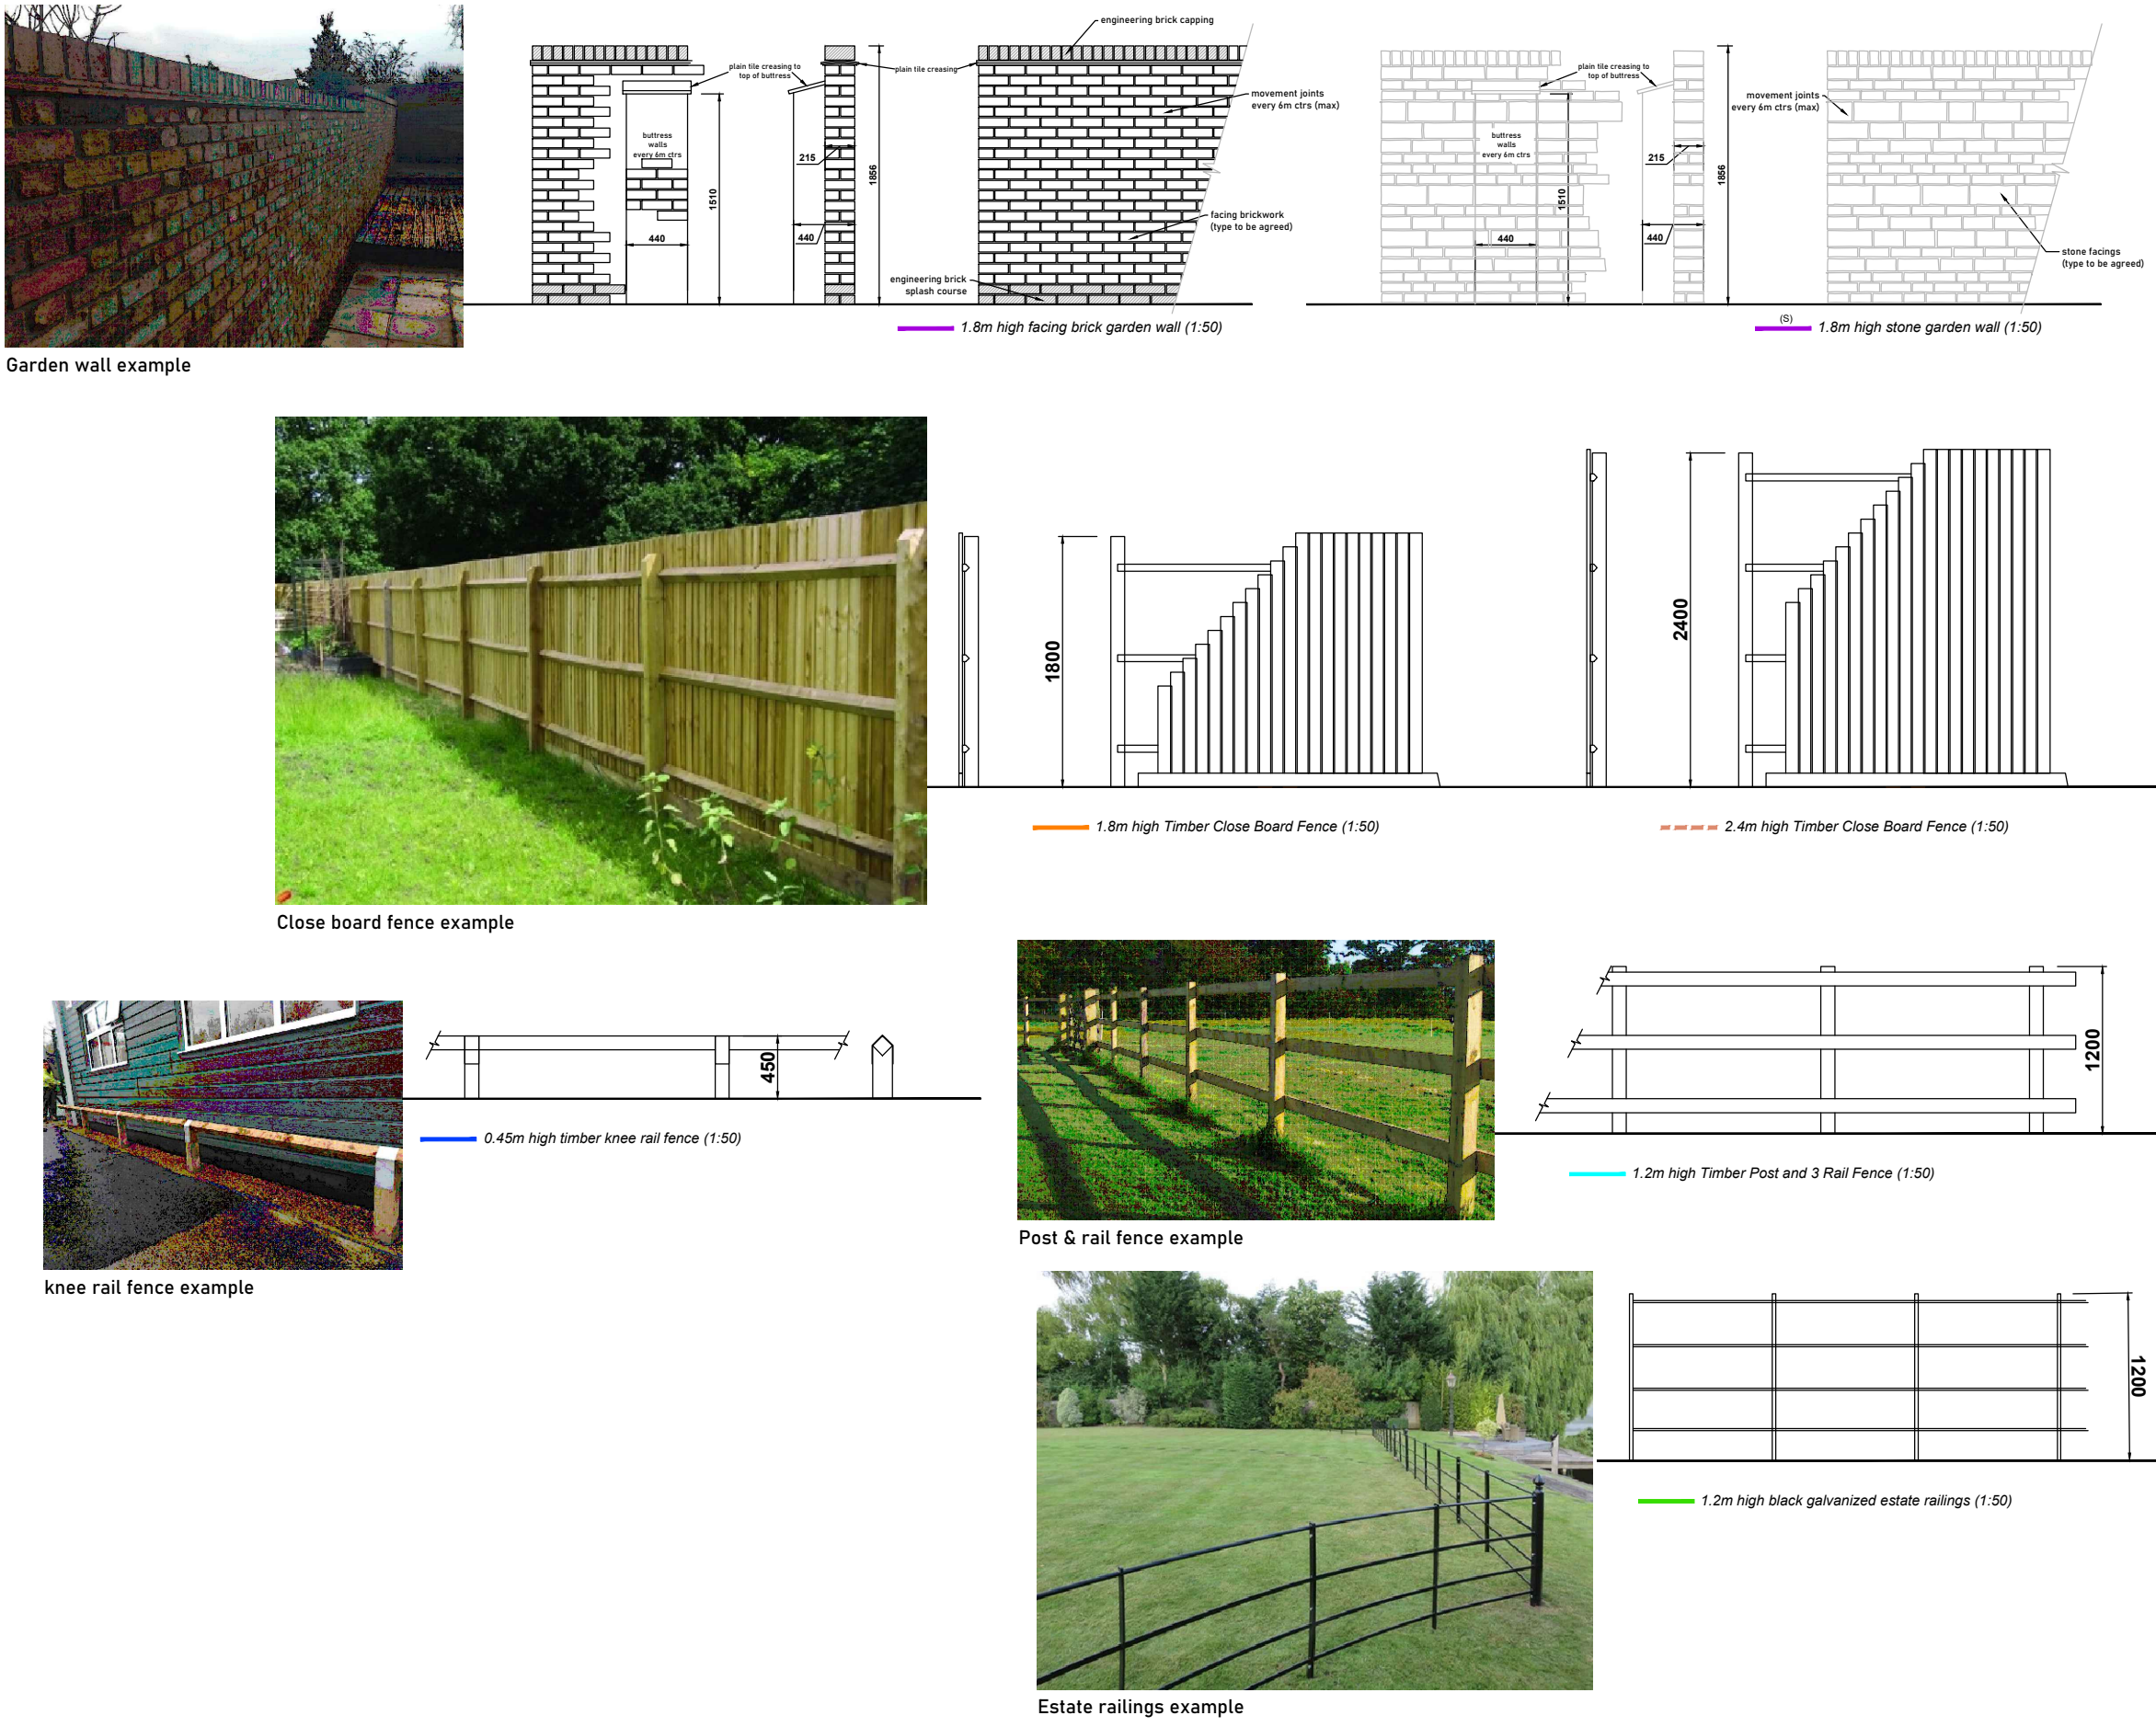

NOTES:
The details described on this drawing are the copyright of Seagate Homes and may not be reproduced without permission. This drawing must not be re-issued, loaned or copied without the consent. Errors, omissions and discrepancies should be reported to the originator immediately.
All dimensions to be checked on site prior to construction or off-site fabrication by the Contractor. In-Situ contractor or Supplier.
Do not scale plans - use figure or grid dimensions where given.
Any deviation from the drawing is to be reported to the originator immediately.
IF IN DOUBT ASK !

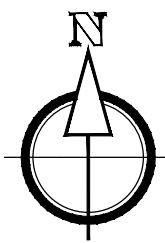

- Key**
- 1.8m Close-boarded timber fencing
 - 1.2m high timber post and rail fence
 - 2.4m high Close-boarded timber fencing
 - 1.8m Brick wall
 - 1.8m Stone wall
 - 0.45m knee rail fence
 - Concrete gravel board with fence on top
 - 1.2m Estate railings
 - Bin Collection Points (450 x 450 grey paving slabs to be used)
 - BCP
 - House with battery charging point
 - Bat Box (x25)
 - Hedgehog Box (x3)
 - 25mm nest box (x5)
 - 28mm nest box (x5)
 - Open fronting nest box (x5)
 - Sparrow terrace box (x5)
 - Swift nest box (x5)
 - Swallow nest box (x5)
 - House martin nest box (x5)
- For details of boxes please refer to information sheet

P02	Fencing and boundaries updated to suit latest site amended.	21.06.24 VIK
P01	Set issue	27.03.24 MD
Rev	Items	Date By

SEAGATE HOMES

Project: PROPOSED RESIDENTIAL DEVELOPMENT, DAMGATE, HOLBEACH, Lincs.

Drawing: BOUNDARY TREATMENT PLAN (INCLUDING NEST BOX LOCATIONS)

Drawn: MD	Date: 27.03.2024
Status: PLANNING	Scale: 1:500 @A0
Drawing: 10009-55H-BT-AR-1003	Issue: P02