



SITE NAME



NOTES:
The details depicted on this drawing are the copyright of Seagate Homes and may not be reproduced without permission. This drawing must not be re-issued, loaned or copied without the consent. Errors, omissions and discrepancies should be reported to the originator immediately.
All dimensions to be checked on site prior to construction or off-site fabrication by the Contractor, the Sub-contractor or Supplier.
Do not scale plans - use figure or grid dimensions where given.
Any deviation from the drawing is to be reported to the originator immediately.
IF IN DOUBT ASK !

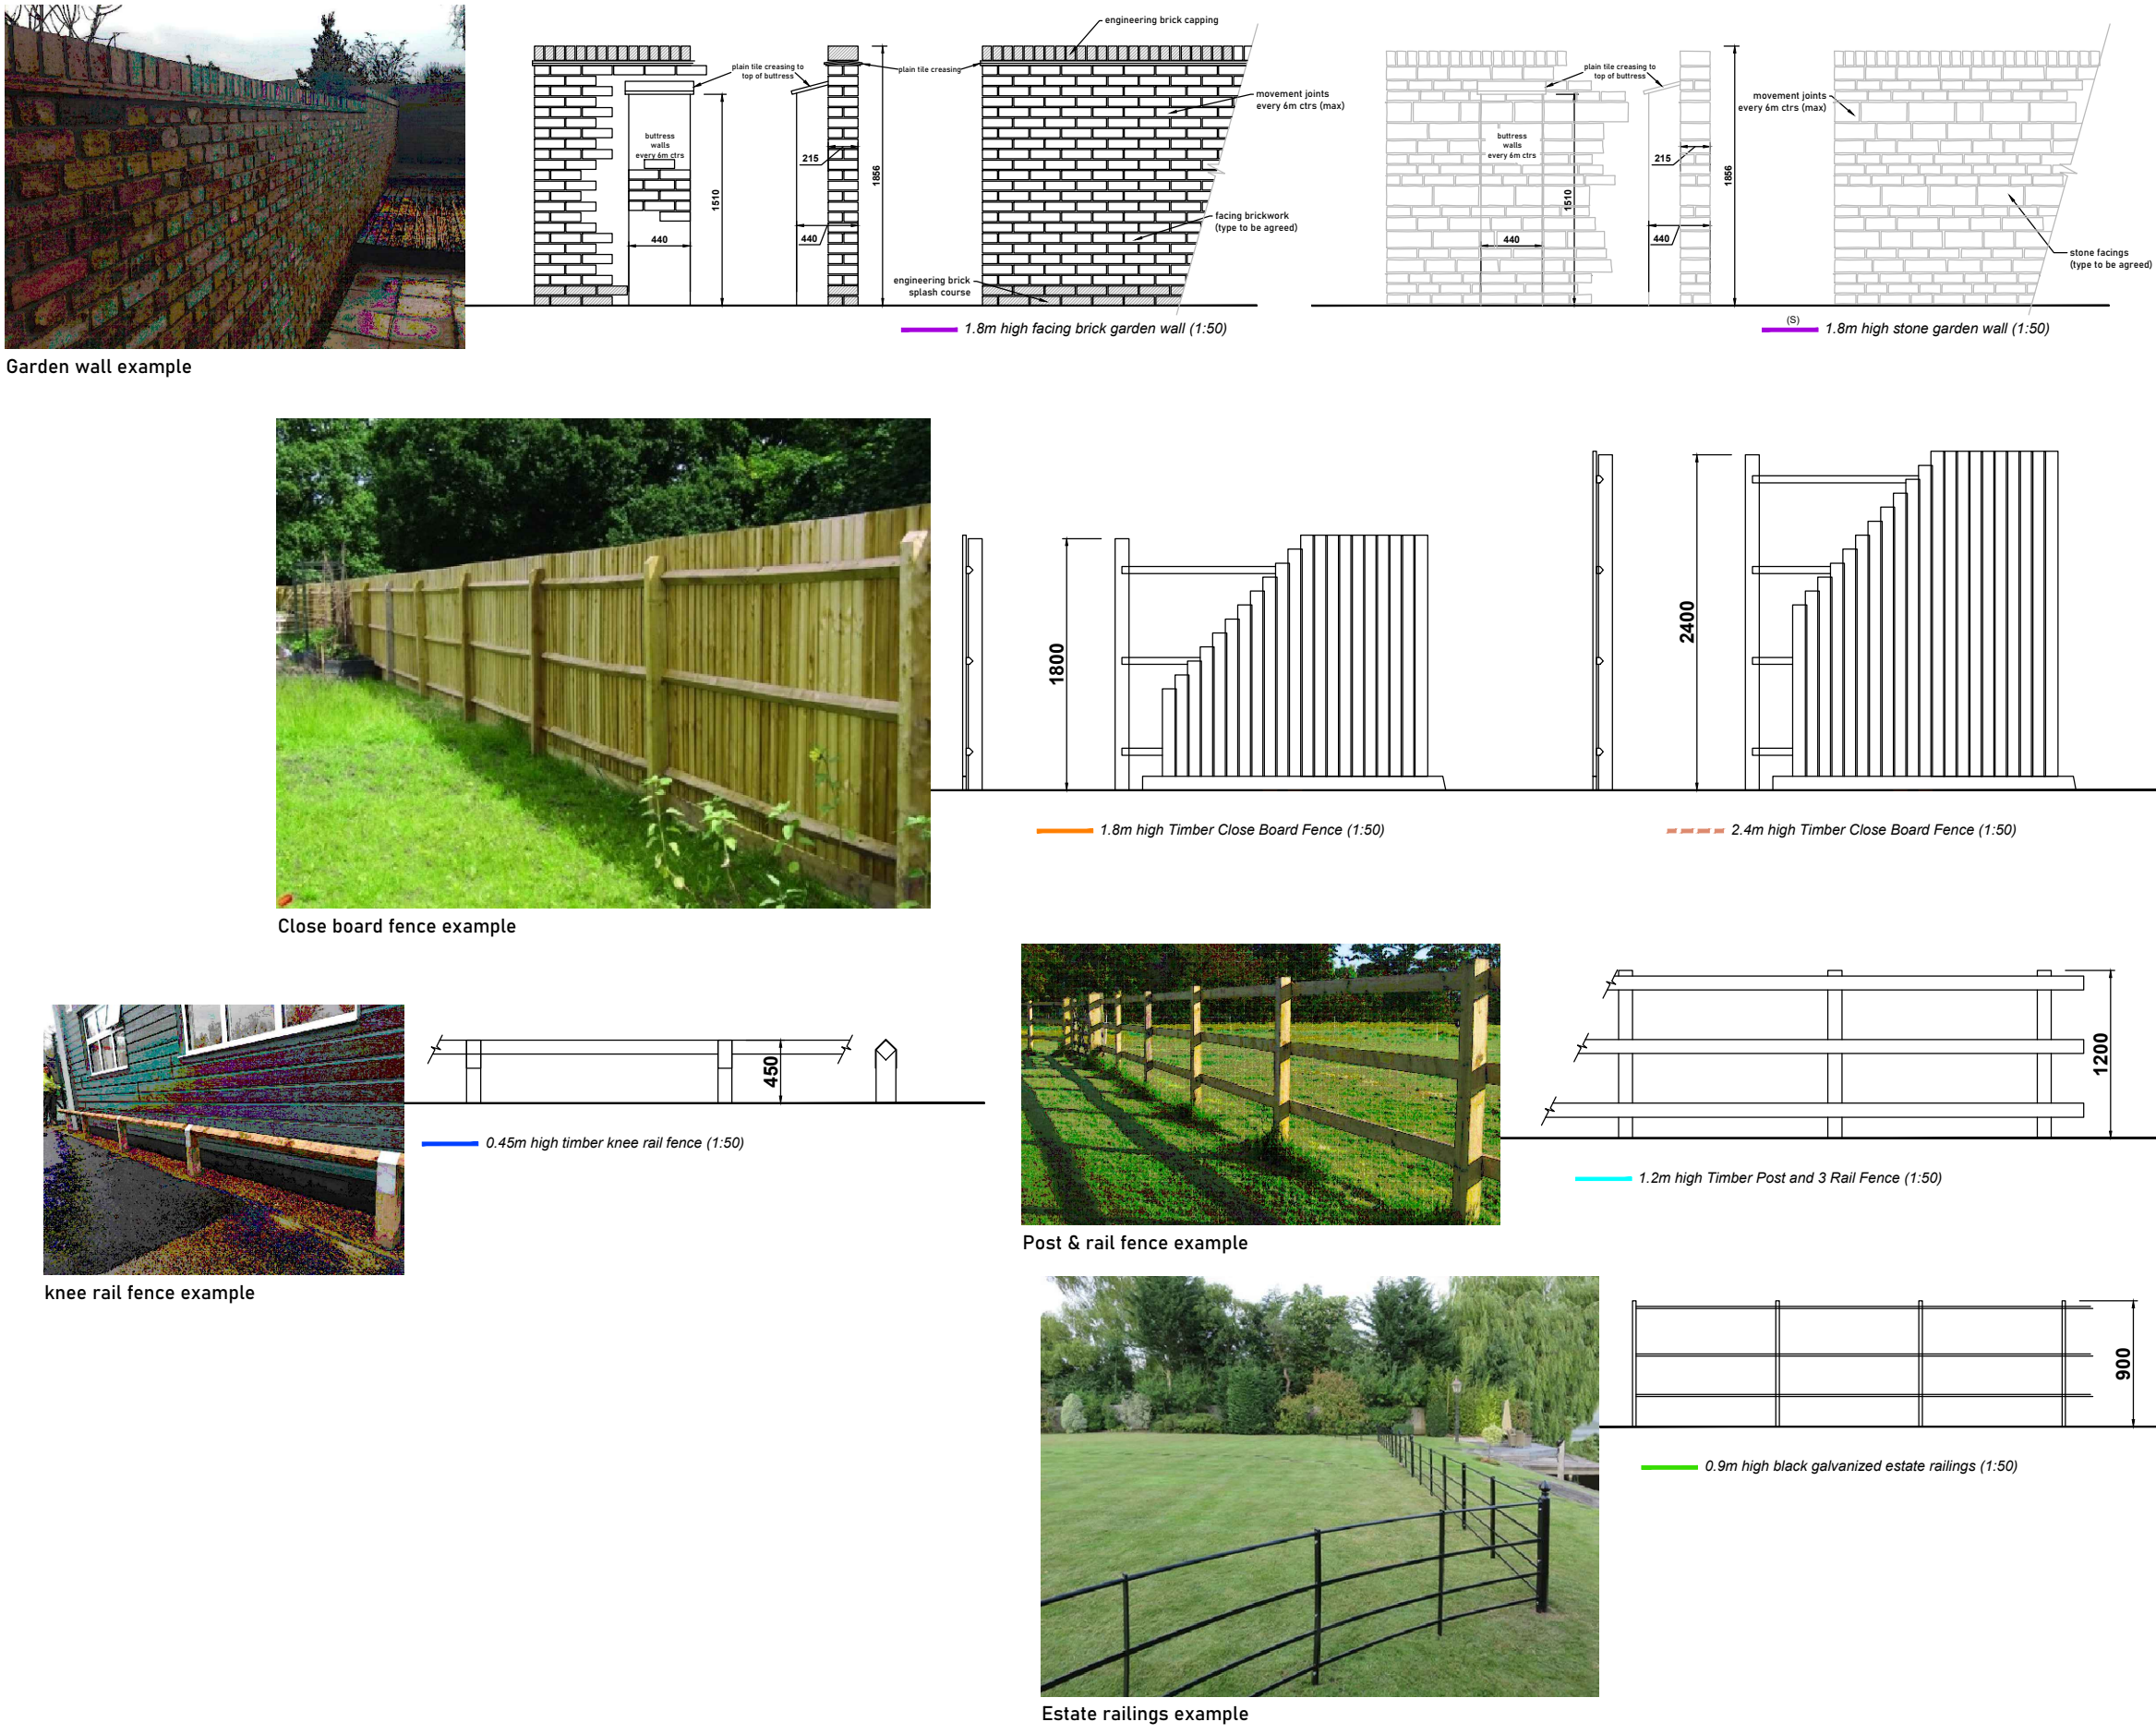

- Key**
- 1.8m Close-boarded timber fencing
 - 1.2m high timber post and rail fence
 - 2.4m high Close-boarded timber fencing
 - 1.8m Brick wall
 - 1.8m Stone wall
 - 0.45m knee rail fence
 - 0.9m Estate railings
- BCP** Bin Collection Points
(450 x 450 grey paving slabs to be used)
- C** House with dummy chimney (x1)
(House numbers are given in the drawing. Please do not use any existing houses in the area)
- Bat Box (x25)
 - Hedgehog Box (x3)
 - 25mm next box (x5)
 - 28mm nest box (x5)
 - Open fronting nest box (x5)
 - Sparrow terrace box (x5)
 - Swift nest box (x5)
 - Swallow nest box (x5)
 - House martin next box (x5)
- For details of boxes please refer to information sheet

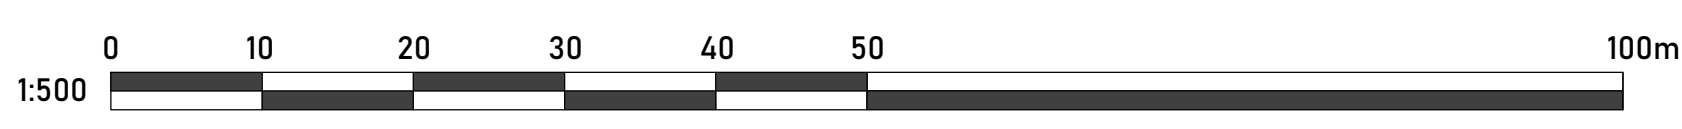

PO1	Not Issued	27.03.24	MD
Rev	Items	Date	By

SEAGATE HOMES

Project: PROPOSED RESIDENTIAL DEVELOPMENT, DAMGATE, HOLBEACH, Lincs.

Drawing: BOUNDARY TREATMENT PLAN (INCLUDING NEST BOX LOCATIONS)

Drawn: MD Date: 27.03.2024

Status: PLANNING Scale: 1:500 @A0

Drawing No: 1009-SGH-AR-BT-1003