



NOTES:
The details depicted on this drawing are the copyright of Seagate Homes and may not be reproduced without permission. This drawing must not be re-issued, loaned or copied without the consent. Errors, omissions and discrepancies should be reported to the originator immediately.
All dimensions to be checked on site prior to construction or off-site fabrication by the Contractor, the Sub-contractor or Supplier.
Do not scale plans - use figure or grid dimensions where given.
Any deviation from the drawing is to be reported to the originator immediately.
IF IN DOUBT ASK!

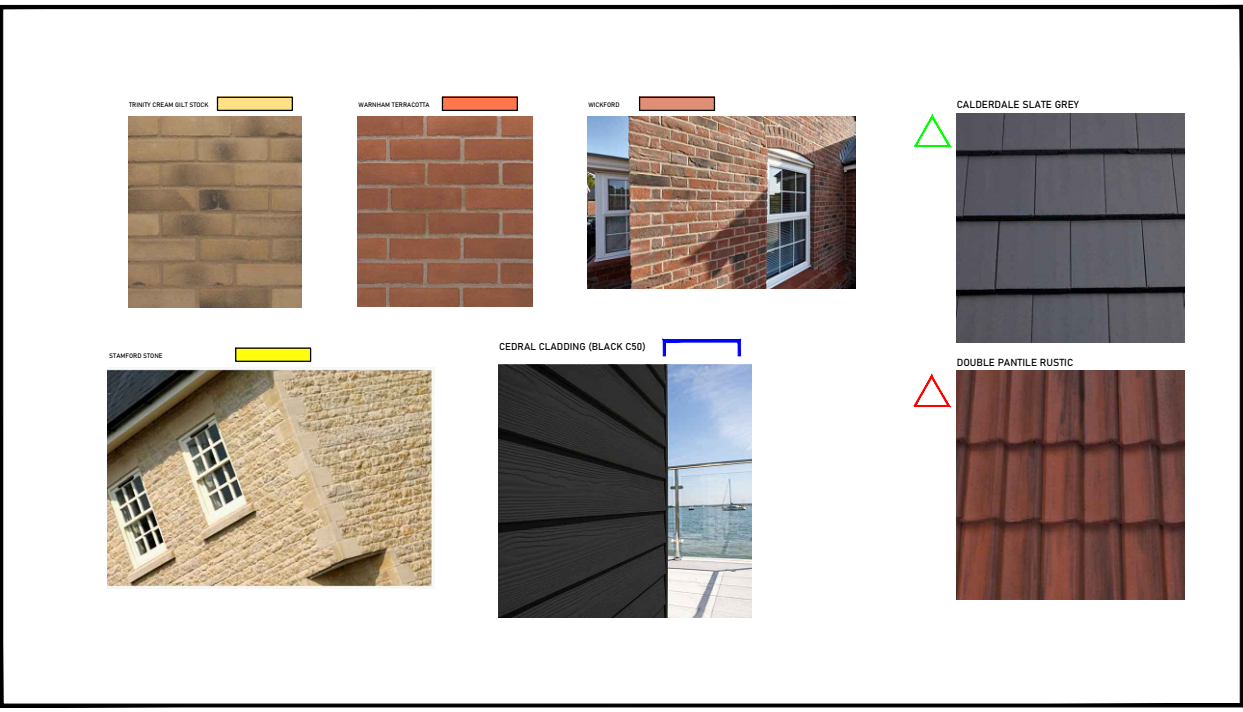

Note:
Drawing to be read in conjunction with external material specification

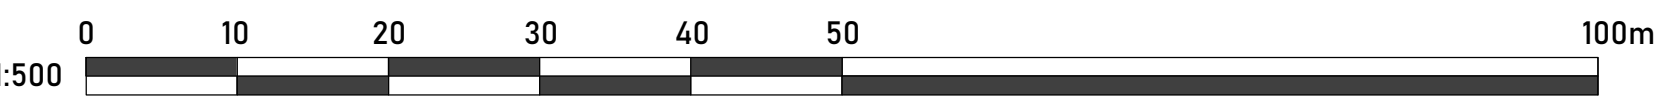

Rev	Notes	Date	By
1	1st Issue	27.03.24	MD



Project: PROPOSED RESIDENTIAL DEVELOPMENT, DAMGATE, HOLBEACH, Lincs.

Drawing: MATERIAL DISTRIBUTION PLAN

Drawn: MD Date: 27.03.2024

Status: PLANNING Scale: 1:500 @A0

Drawing Number: 1009-SGH-AR-MOP-1002