
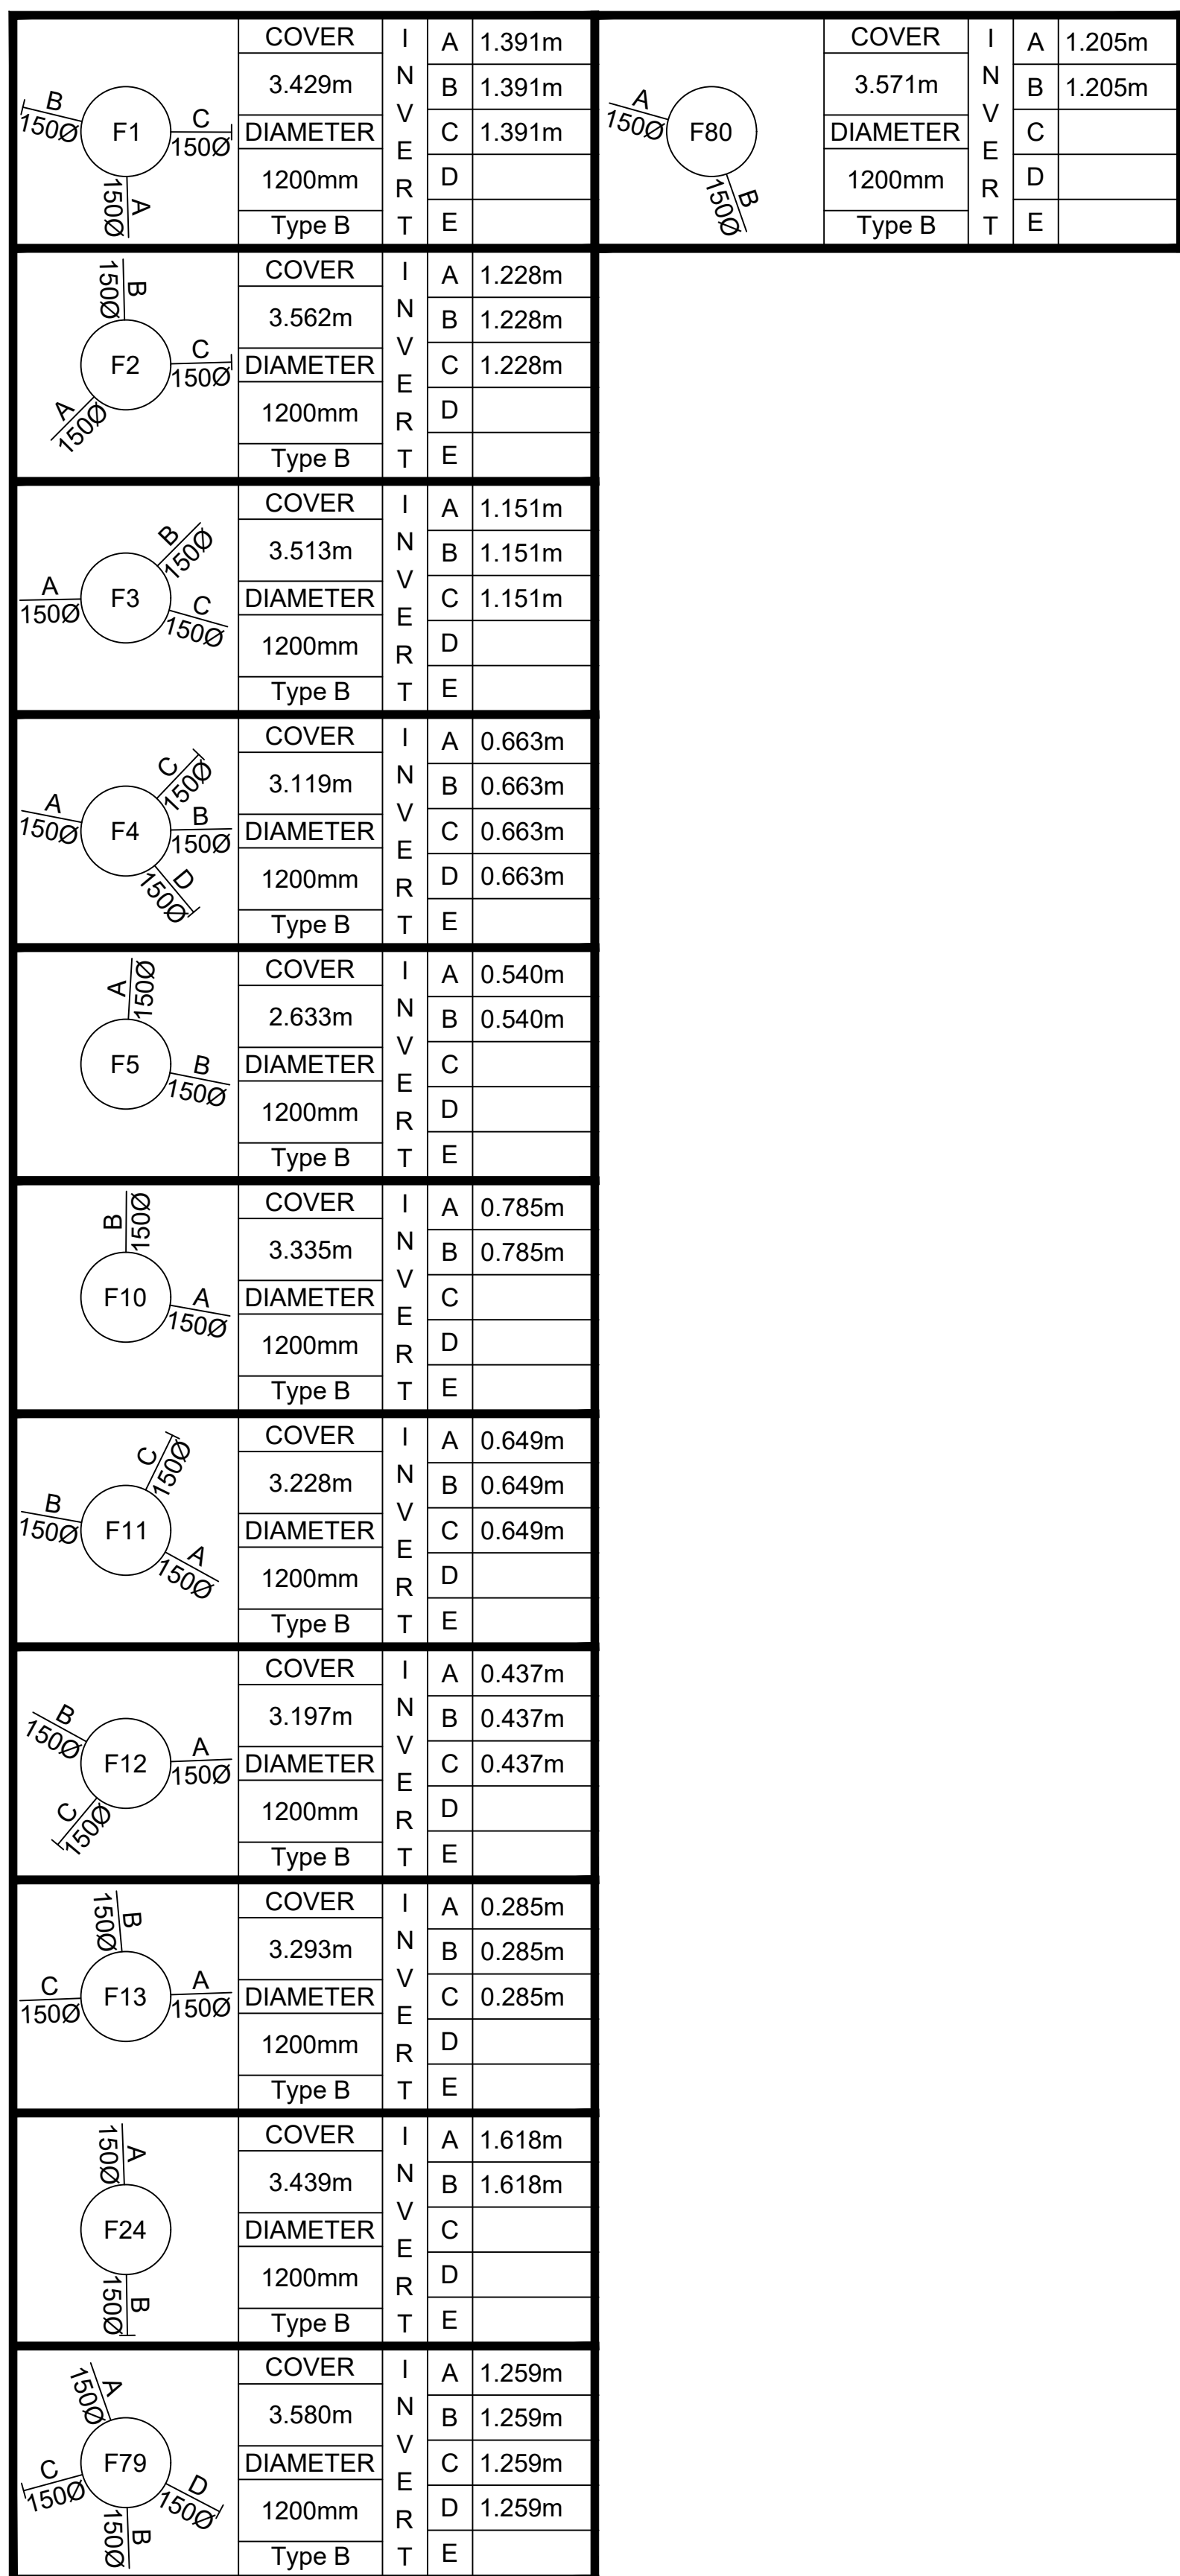


PHASE: 1							
MH No.	MANHOLE DIAMETER (mm)	MANHOLE TYPE	COVER LEVEL (m)	INVERT LEVEL (m)	DEPTH TO SOFFIT (m)	EASTING (m)	NORTHING (m)
S1	1500	Type E	3.334	2.149	0.885	536554.823	324519.217
S2	1500	Type B	3.522	1.888	1.258	536601.334	324520.264
S3	1500	Type B	3.633	1.830	1.428	536621.797	324520.708
S4	1500	Type B	3.647	1.792	1.481	536629.300	324509.687
S5	1500	Type B	3.527	1.649	1.503	536630.402	324459.698
S6	1500	Type B	3.353	1.517	1.462	536676.669	324460.105
S7	1200	Type E	3.497	2.016	1.181	536621.186	324548.394
S15	1240x900	Type C	3.273	1.748	1.075	536646.682	324570.201
S16	1240x900	Type C	3.192	1.710	1.032	536661.557	324567.586
S17	1240x900	Type C	3.173	1.643	1.080	536685.153	324554.965
S18	1240x900	Type C	3.339	1.575	1.314	536712.244	324556.239
F1	1200	Type B	3.429	1.391	1.888	536623.688	324550.469
F2	1200	Type B	3.562	1.228	2.183	536624.318	324526.150
F3	1200	Type B	3.513	1.151	2.212	536616.101	324517.856
F4	1200	Type B	3.119	0.663	2.306	536542.934	324516.272
F5	1200	Type B	2.633	0.540	1.943	536524.903	324519.832
F10	1200	Type B	3.335	0.785	2.400	536644.237	324572.166
F11	1200	Type B	3.228	0.649	2.429	536664.271	324568.575
F12	1200	Type B	3.197	0.437	2.610	536692.139	324553.229
F13	1200	Type B	3.293	0.285	2.858	536714.901	324554.109
F24	1200	Type B	3.439	1.618	1.671	536628.349	324456.998
F79	1200	Type B	3.580	1.259	2.171	536626.633	324507.993
F80	1200	Type B	3.571	1.205	2.216	536623.944	324515.640

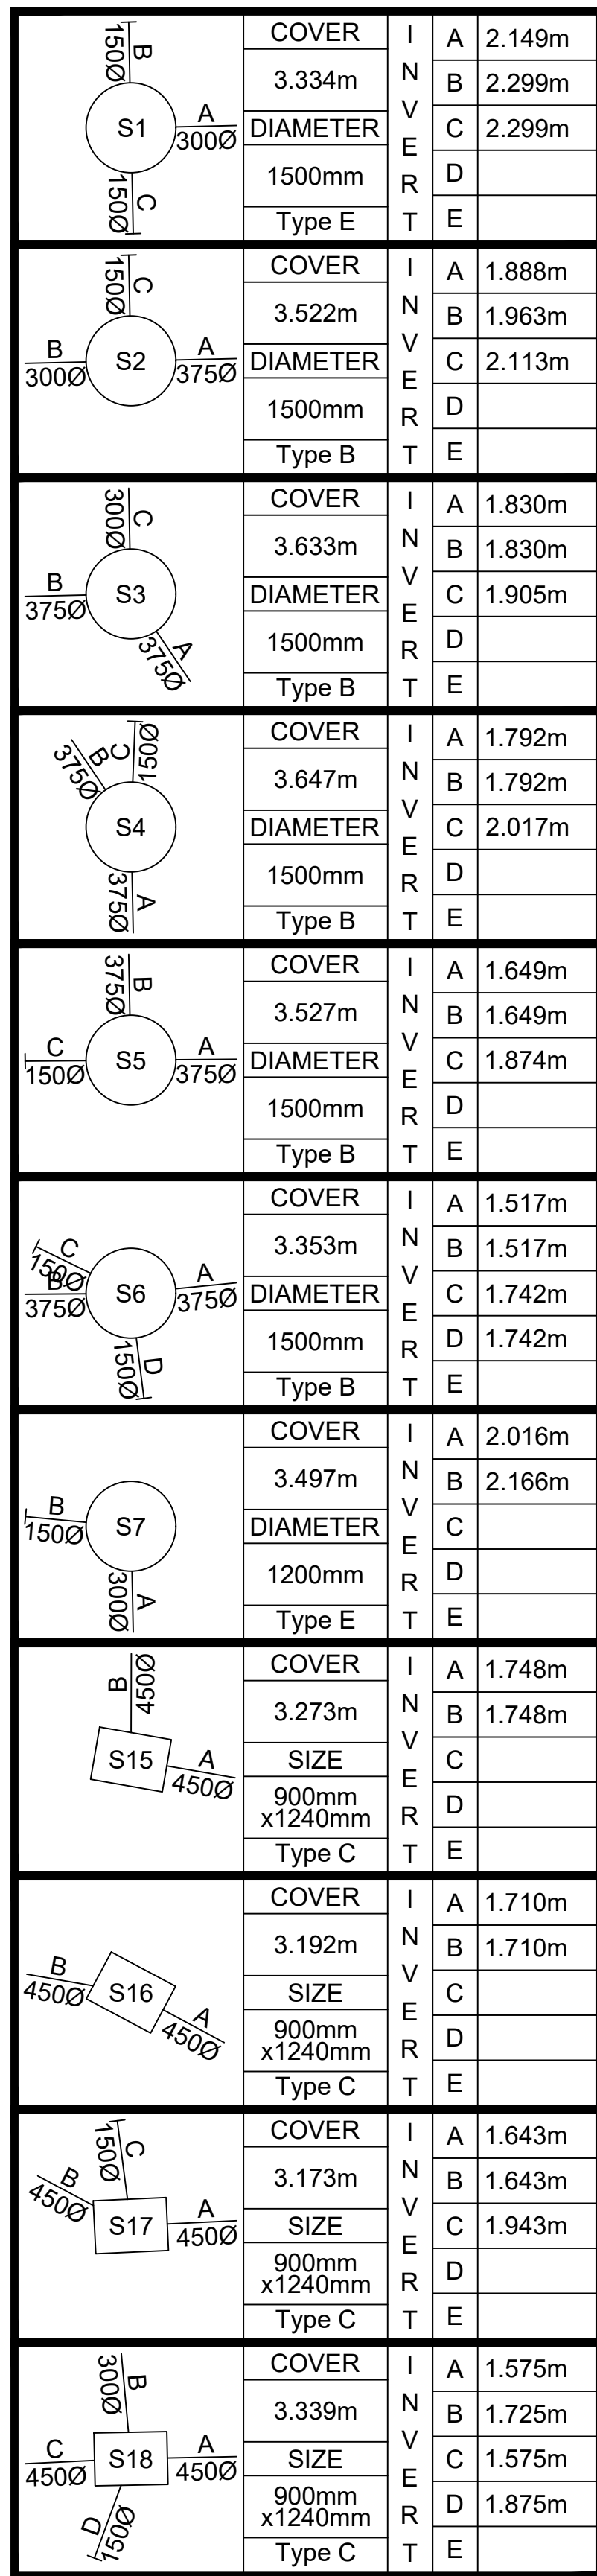

Rev	Description	Date	Drawn	Checked

N/A Section 104 N/A Section 38 N/A Section 278

FOR TENDER



Wormald Burrows

Civil Engineering Consultants

18a Hitchin Street, Biggleswade, SG18 8AX
01767) 317244

Web: www.wormburp.com
Email: engineer@wormburp.com

Project: Damgate, Holbeach

Drawing Description:

Manhole Schedule Details



SEAGATE
HOMES

Designed By:
AG
Date:
08.03.24

Drawn By:
SW
Date:
08.03.24

Checked By:
AG
Date:
08.03.24



Certified by Afnor UK