




Front Elevation
Plot 188 Only

Elevation from Damgate

Rear Elevation

Left Side Elevation

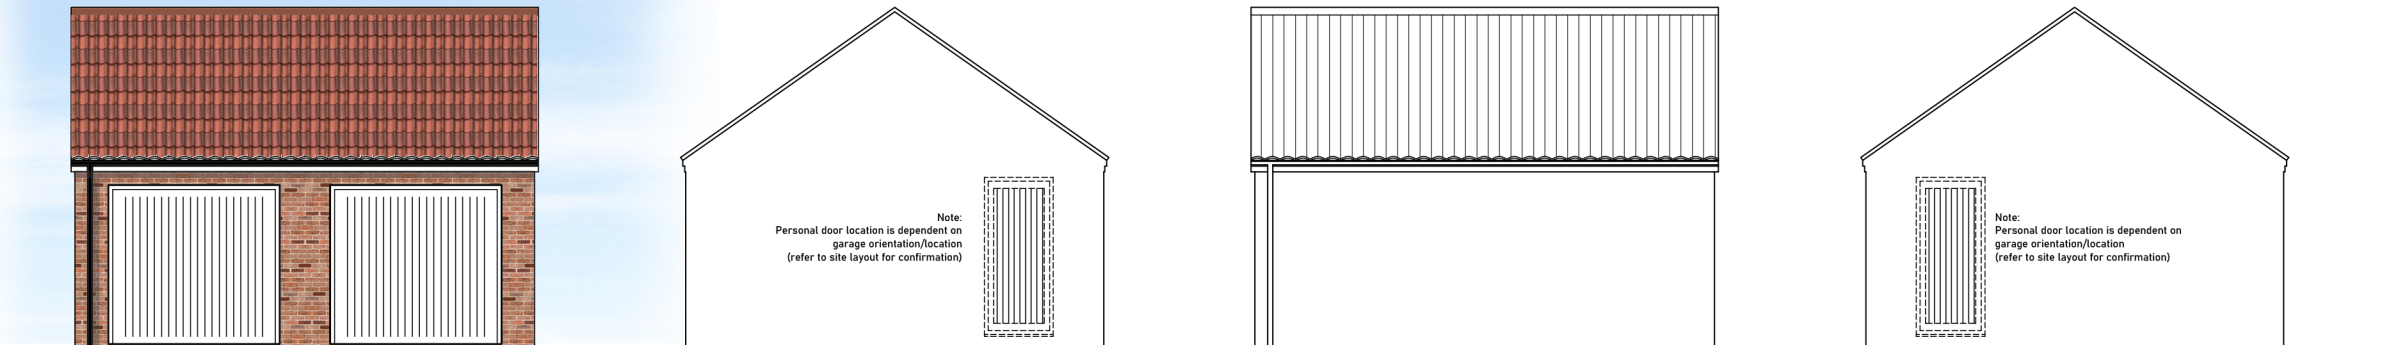


Front Elevation (Double & Twin)

Right Side Elevation

Rear Elevation

Left Side Elevation

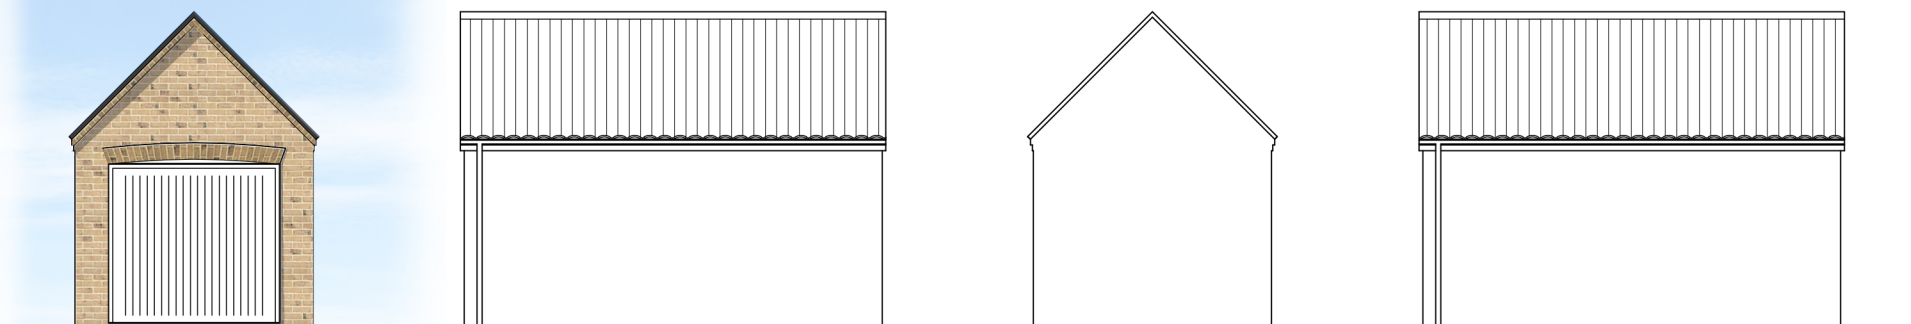


Front Elevation (Single)

Right Side Elevation


Rear Elevation

Left Side Elevation


Note:
Personal door location is dependent on
garage orientation/location
refer to site plan for locations
indicated thus - personnel door ▶

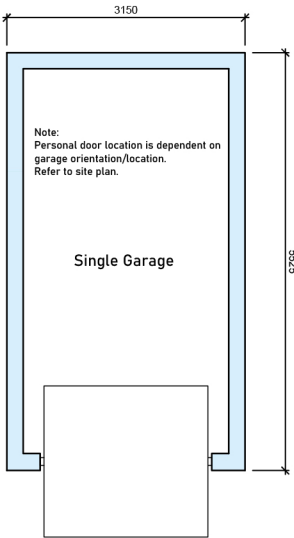

Single Garage Plan

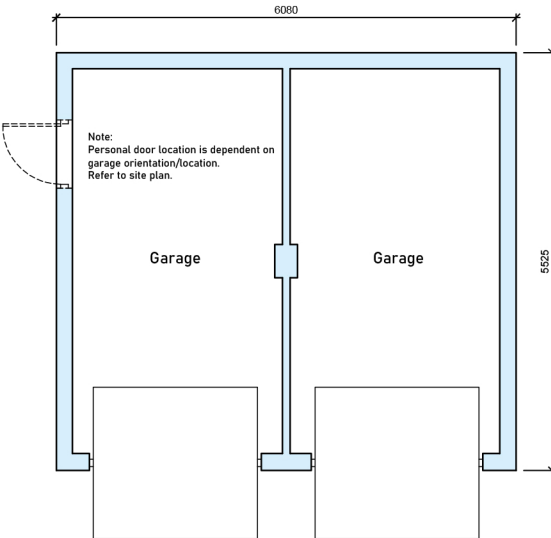

Twin Garage Plan

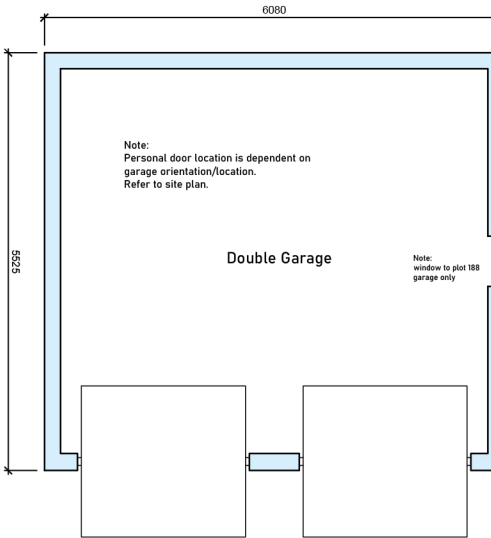

Double Garage Plan

Garage Drawings

Floor Plans & Elevations

Garages 01A - Plans & Elevations 1:100 @A3

March 2024

Rev A - Garage roof pitch amended for plot 188 (barn hip design) 19.6.24