



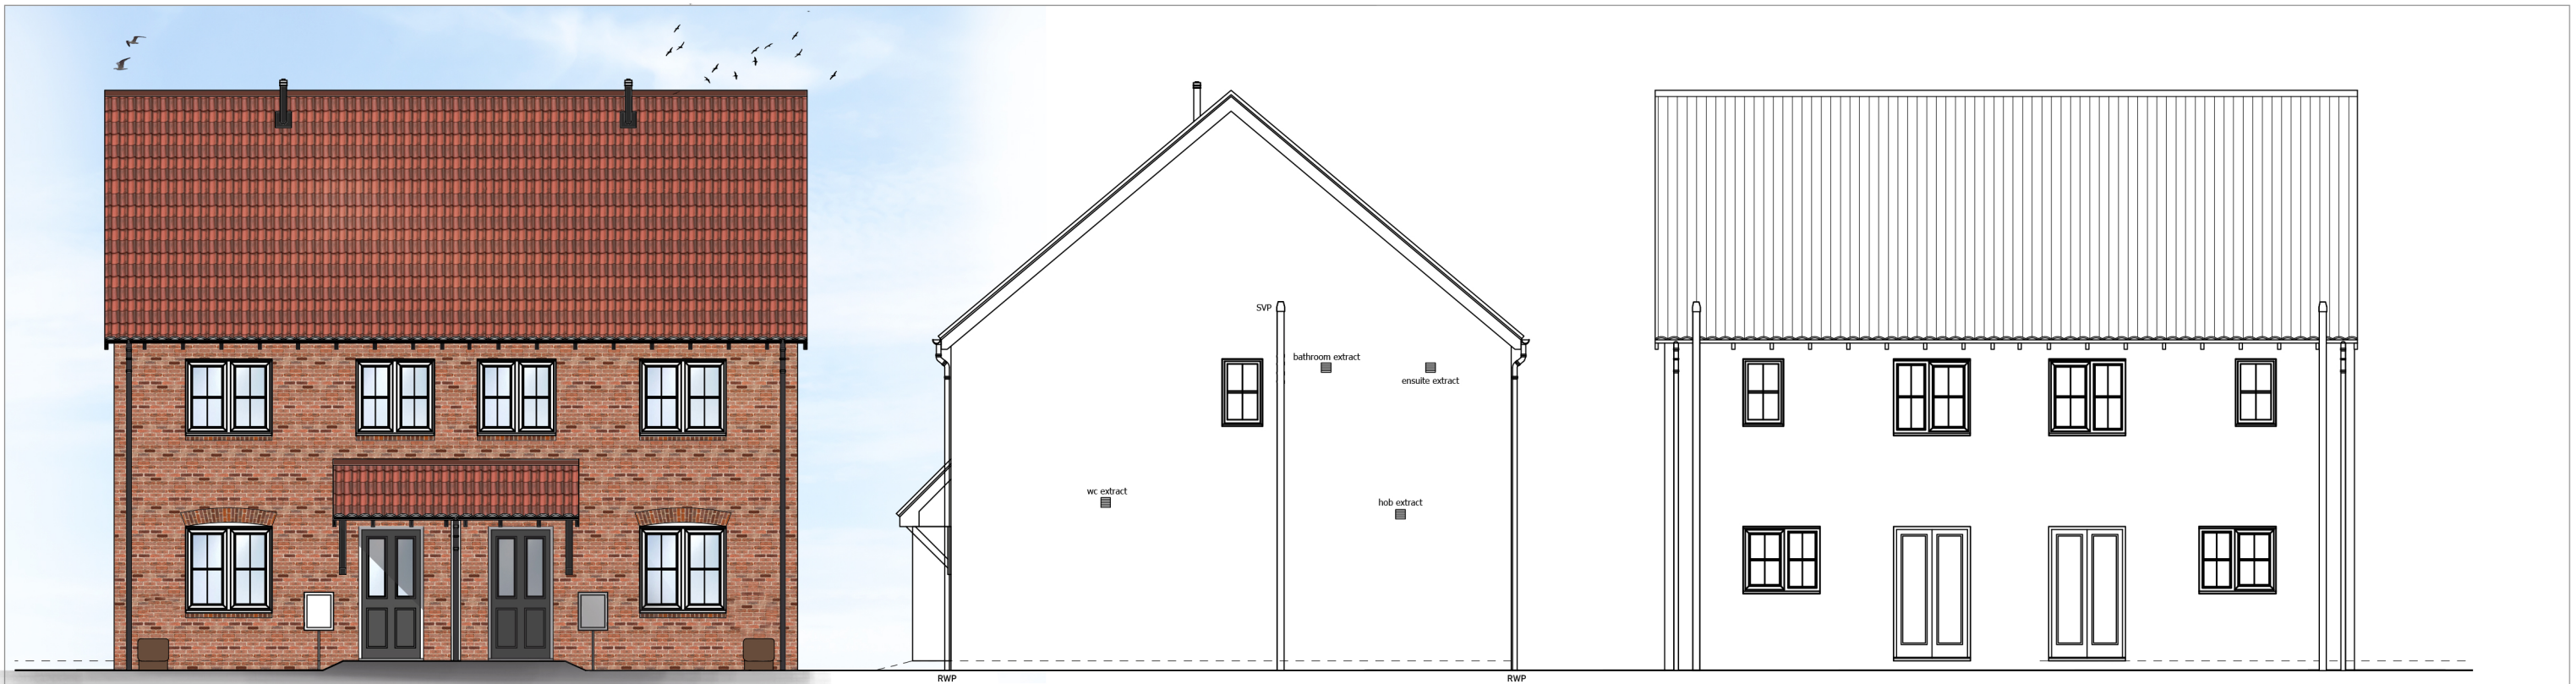


FRONT ELEVATION

SIDE ELEVATION


REAR ELEVATION

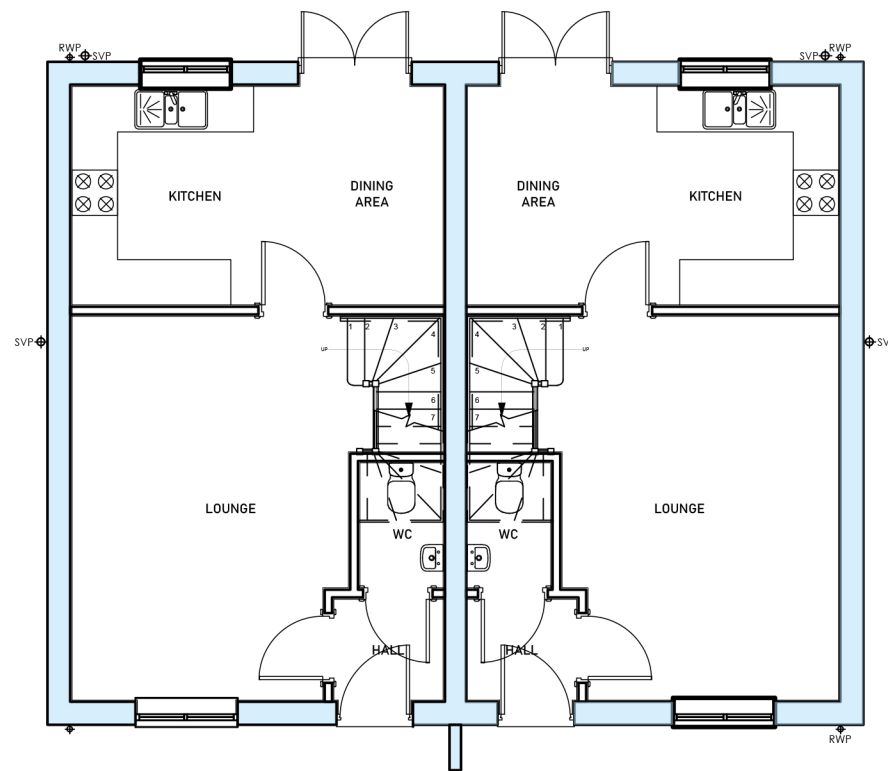

GROUND FLOOR

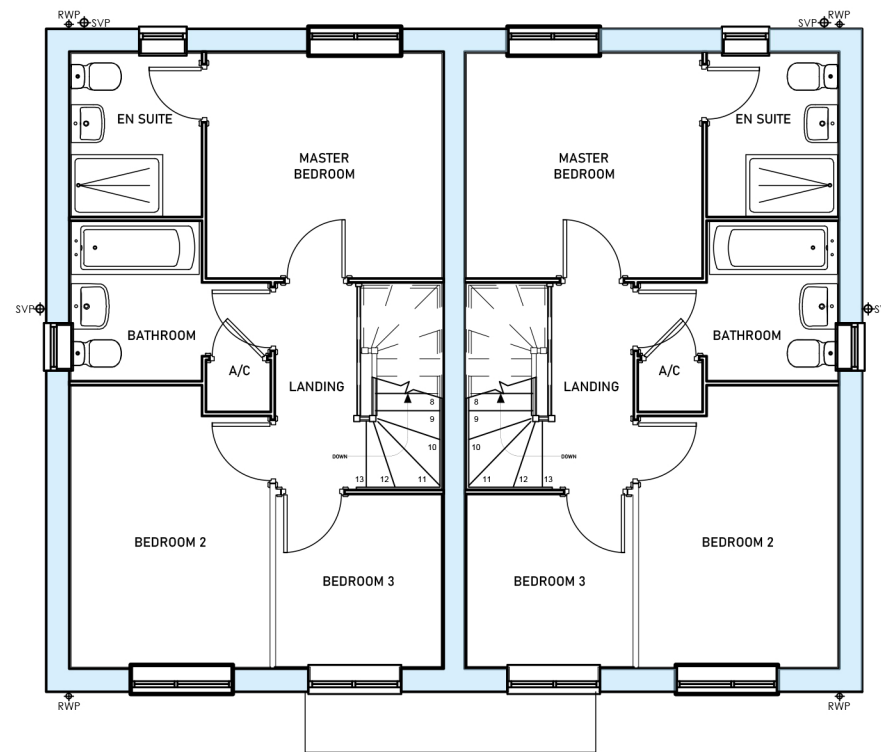

FIRST FLOOR

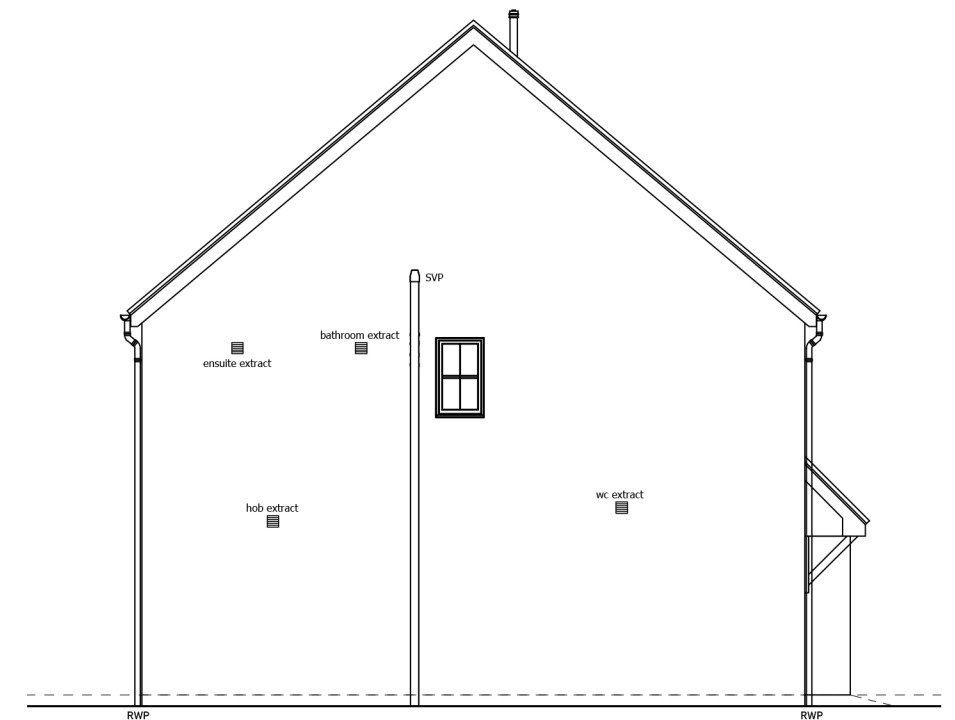

SIDE ELEVATION

The Sandringham

Floor Plans & Elevations

The Sandringham 01 - Plans & Elevations 1:100 @A3

March 2024