



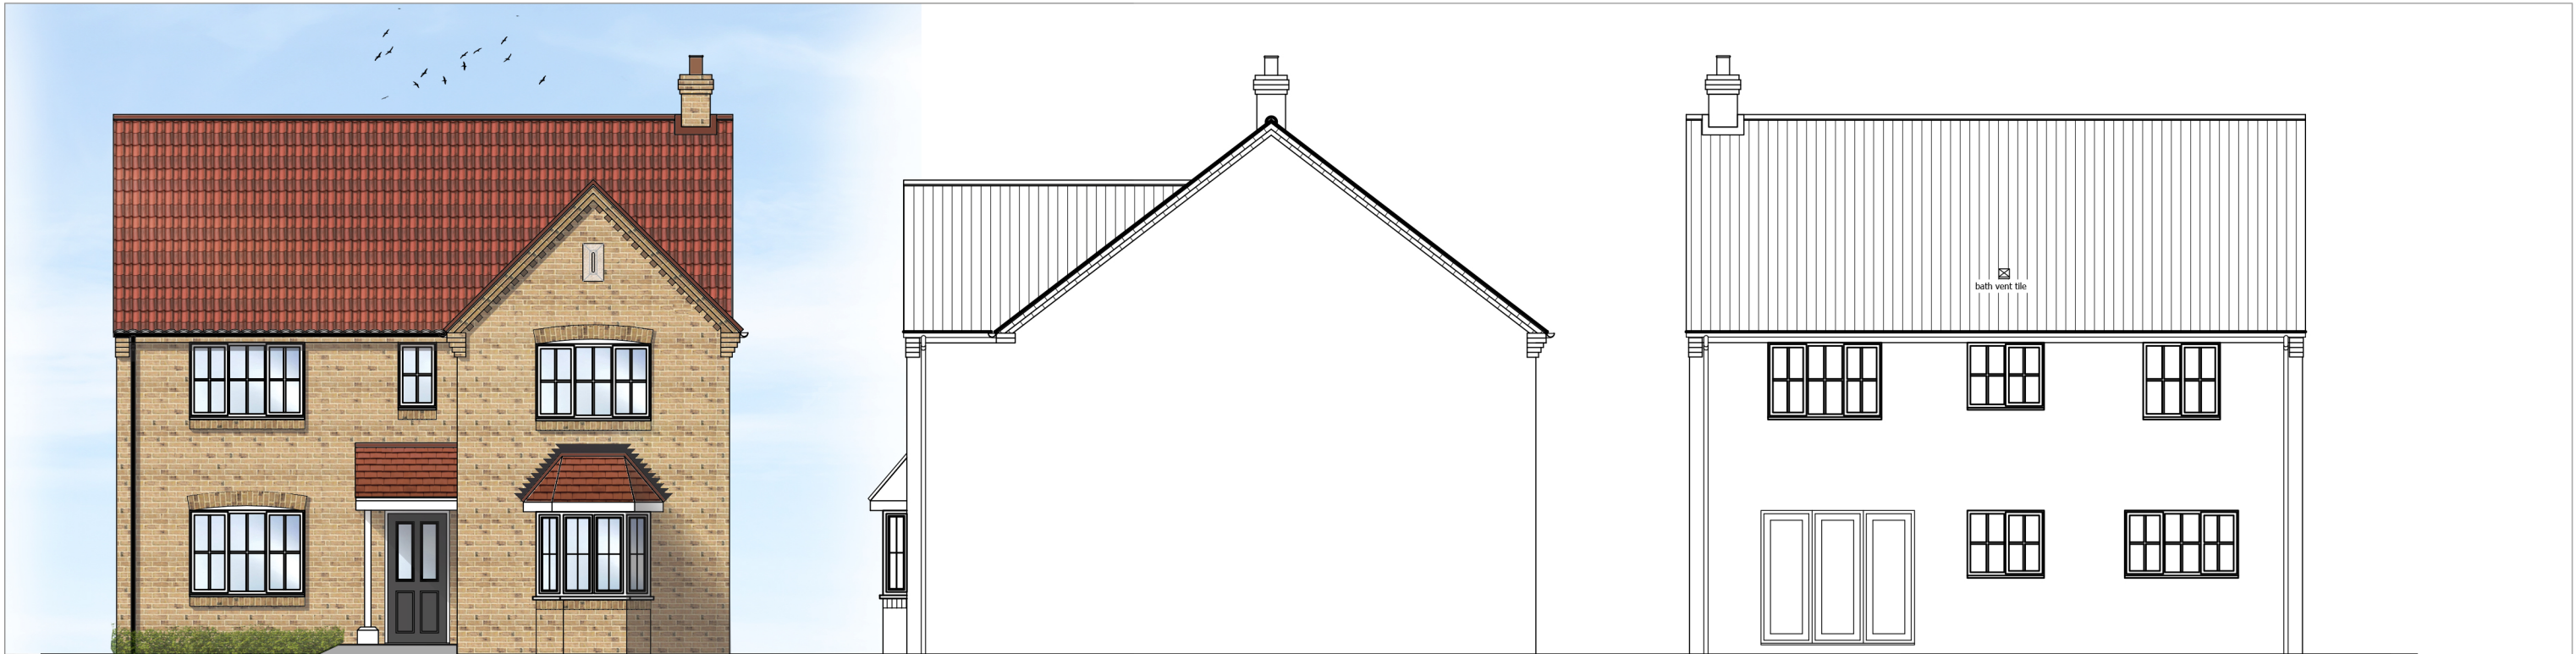

FRONT ELEVATION

SIDE ELEVATION

REAR ELEVATION

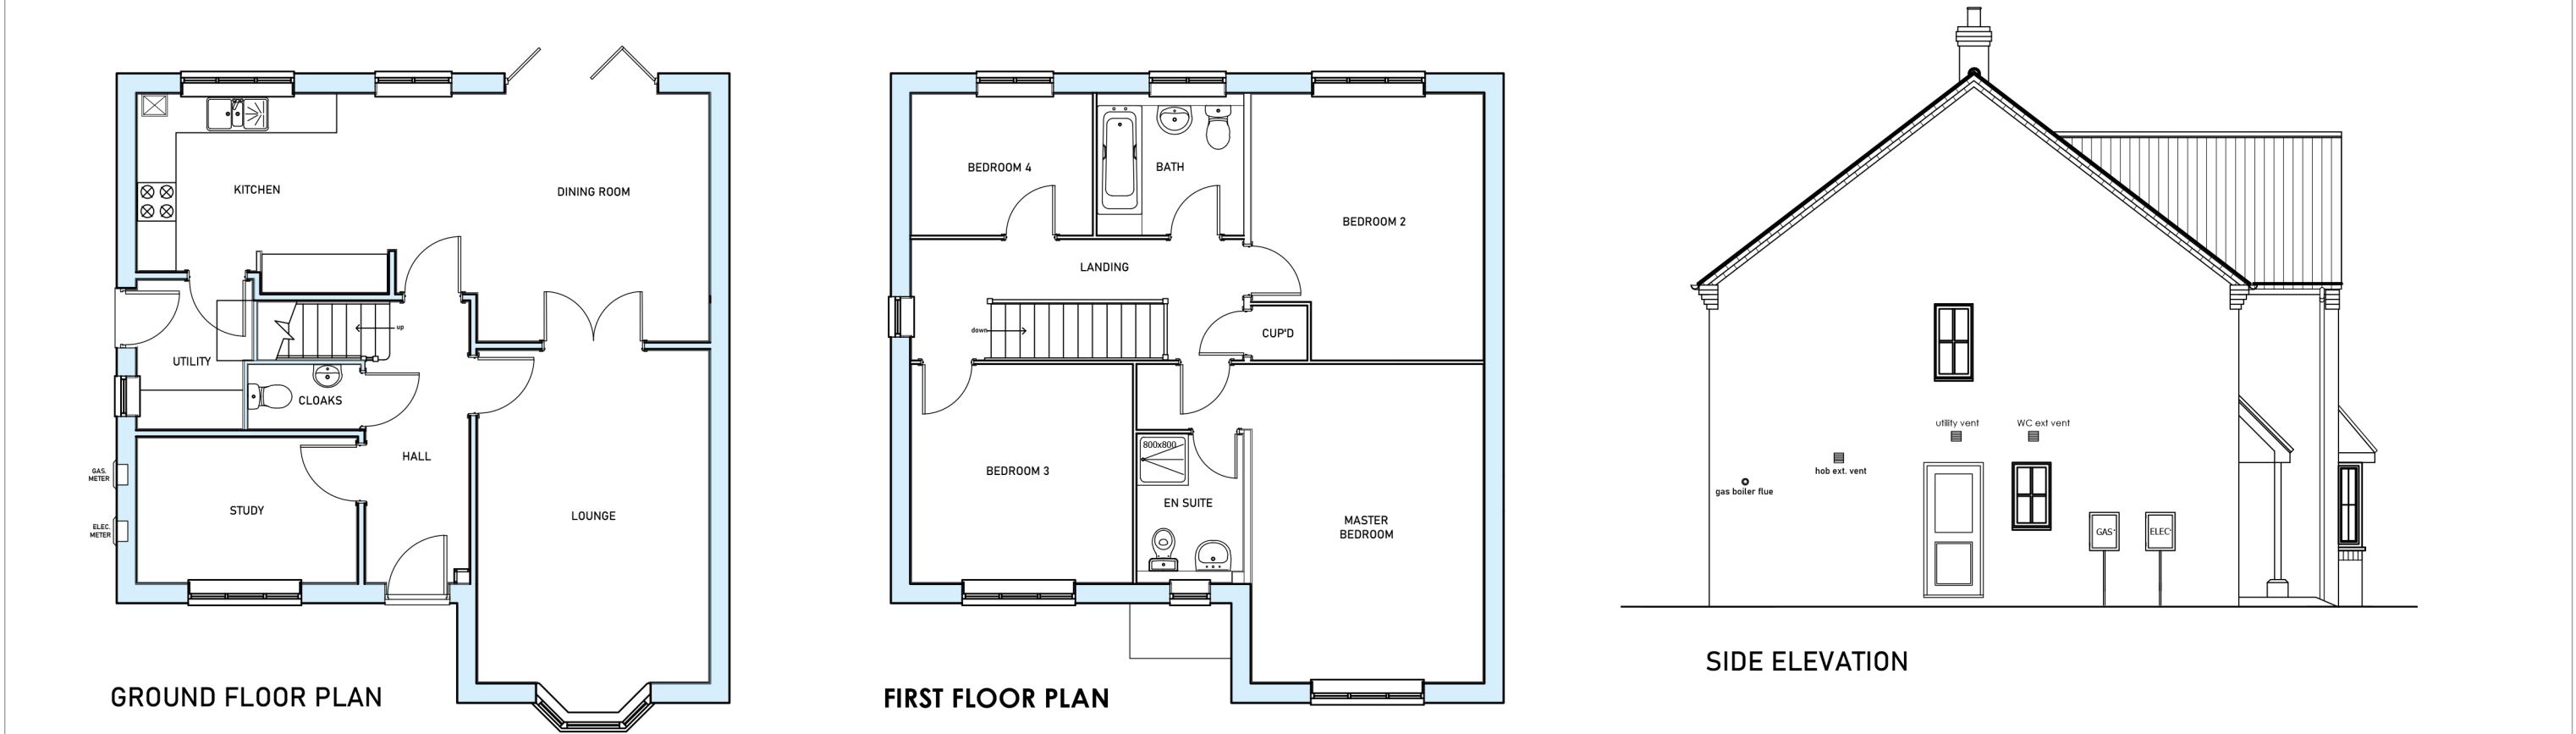

GROUND FLOOR PLAN

FIRST FLOOR PLAN

SIDE ELEVATION

The Windsor

Floor Plans & Elevations