
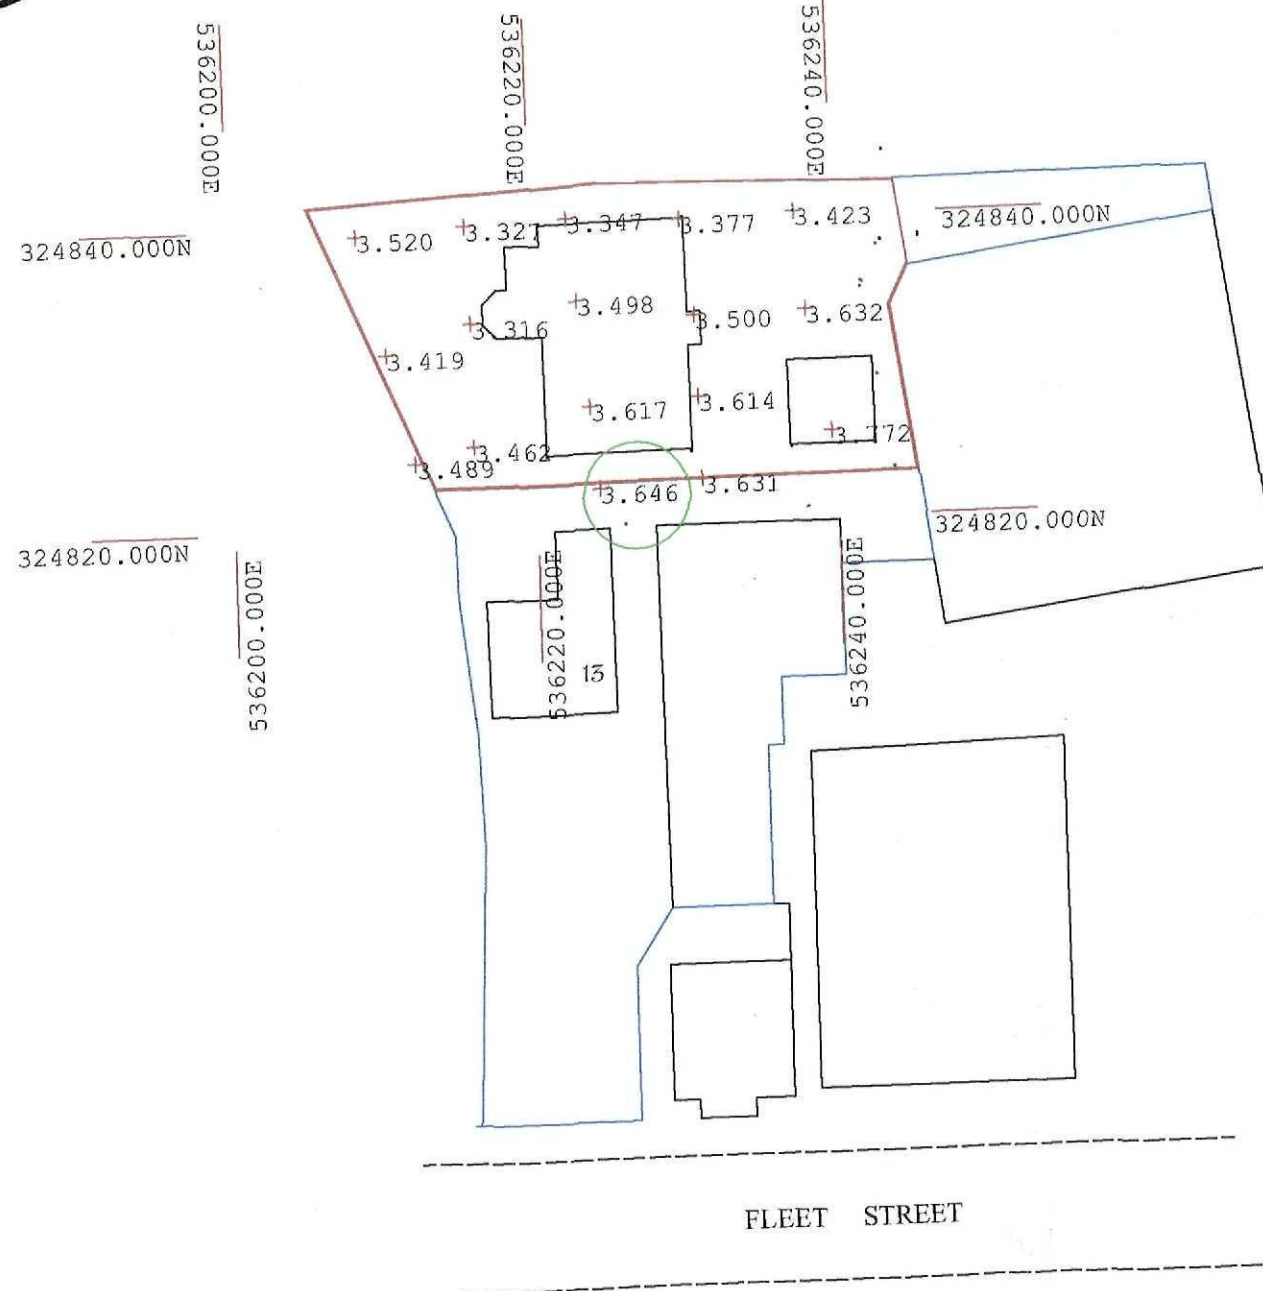


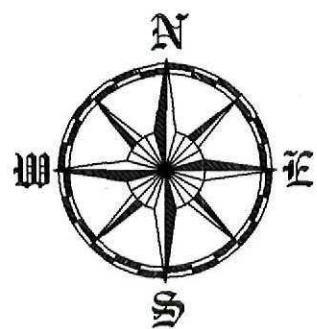

Survey By
Mr P Bussey
Prism Survey Ltd
252 Broadway
Yaxley
Peterborough
PE7 3NR
Tel: 01733-243174
Bus: 0782733903

NOTE
This drawing and any design shown on it is the
copyright of R&M Associates and must
not be used for any purposes whatsoever
without their written consent.

All dimensions shown to be verified on site and
R&M Associates informed of any discrepancy.

DO NOT SCALE-IF IN DOUBT ASK

Revision



Project

PROPOSED THREE BEDROOM DETACHED
BUNGALOW & CONSERVATORY
WITH DETACHED DOUBLE GARAGE

Client

MR K KENT
13 FLEET STREET
HOLBEACH
SPALDING
LINCOLNSHIRE
PE12 7AO

Title

SITE LEVELS

Scale 1-500

@A3

Date 03-04-2010


Drawing Number 777/220 SHEET 8

Drawn R A Johnson Markley






NOTE
Proposed boundary wall
to be sited at the South
and West boundaries only
North and East boundaries
are neighbors fences

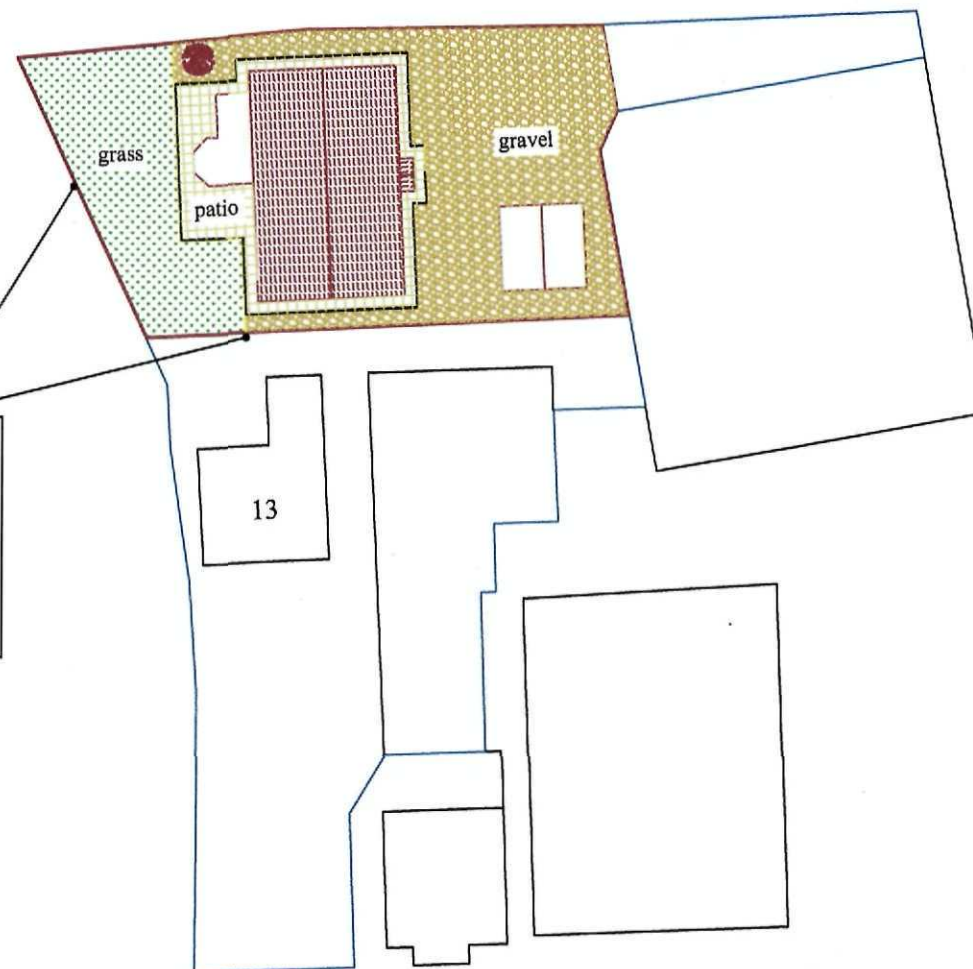

FLEET STREET

WALL- BOUNDARIES
BRICK-Hanson-Old English Buff Multi
CAPPING-Stone- Colour -Buff

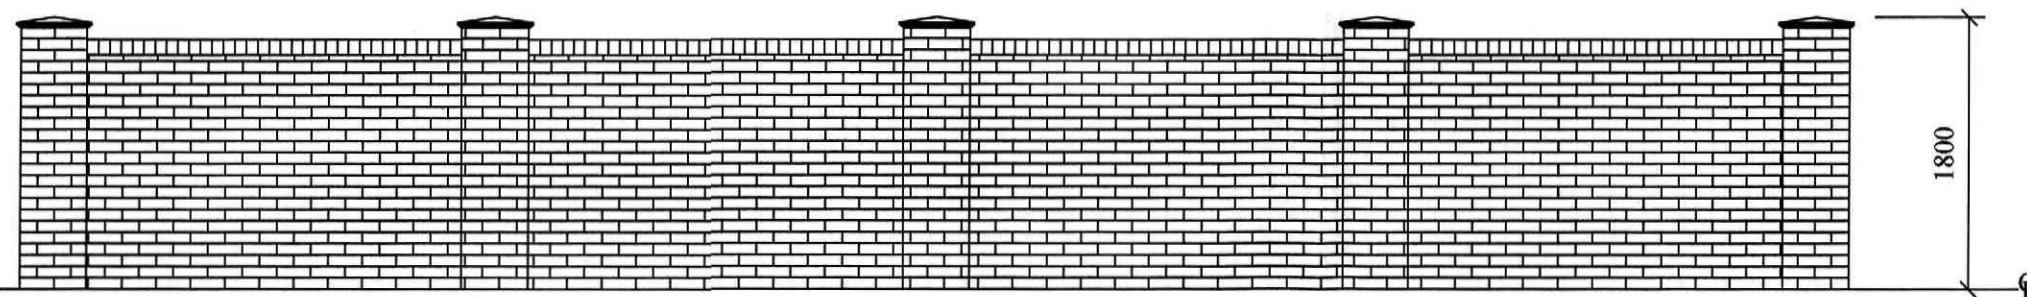

SECTION OF PROPOSED WALL

SHDC
Planning & Development
12 APR 2010
Ref: 0294-10

NOTE
This drawing and any design shown on it is the
copyright of R&M Associates and must
not be used for any purposes whatsoever
without their written consent.
All dimensions shown to be verified on site and
R&M Associates informed of any discrepancy.
DO NOT SCALE-IF IN DOUBT ASK

Revision



Project

PROPOSED THREE BEDROOM DETACHED
BUNGALOW & CONSERVATORY
WITH DETACHED DOUBLE GARAGE

Client

MR K KENT
13 FLEET STREET
HOLBEACH
SPALDING
LINCOLNSHIRE
PE12 7AO

Title

PROPOSED BOUNDARY WALL

Scale 1-500 1-50

@A3

Date 03-04-2010

Drawing Number 777/220 SHEET 9

Drawn R. A. Johnson Markley