




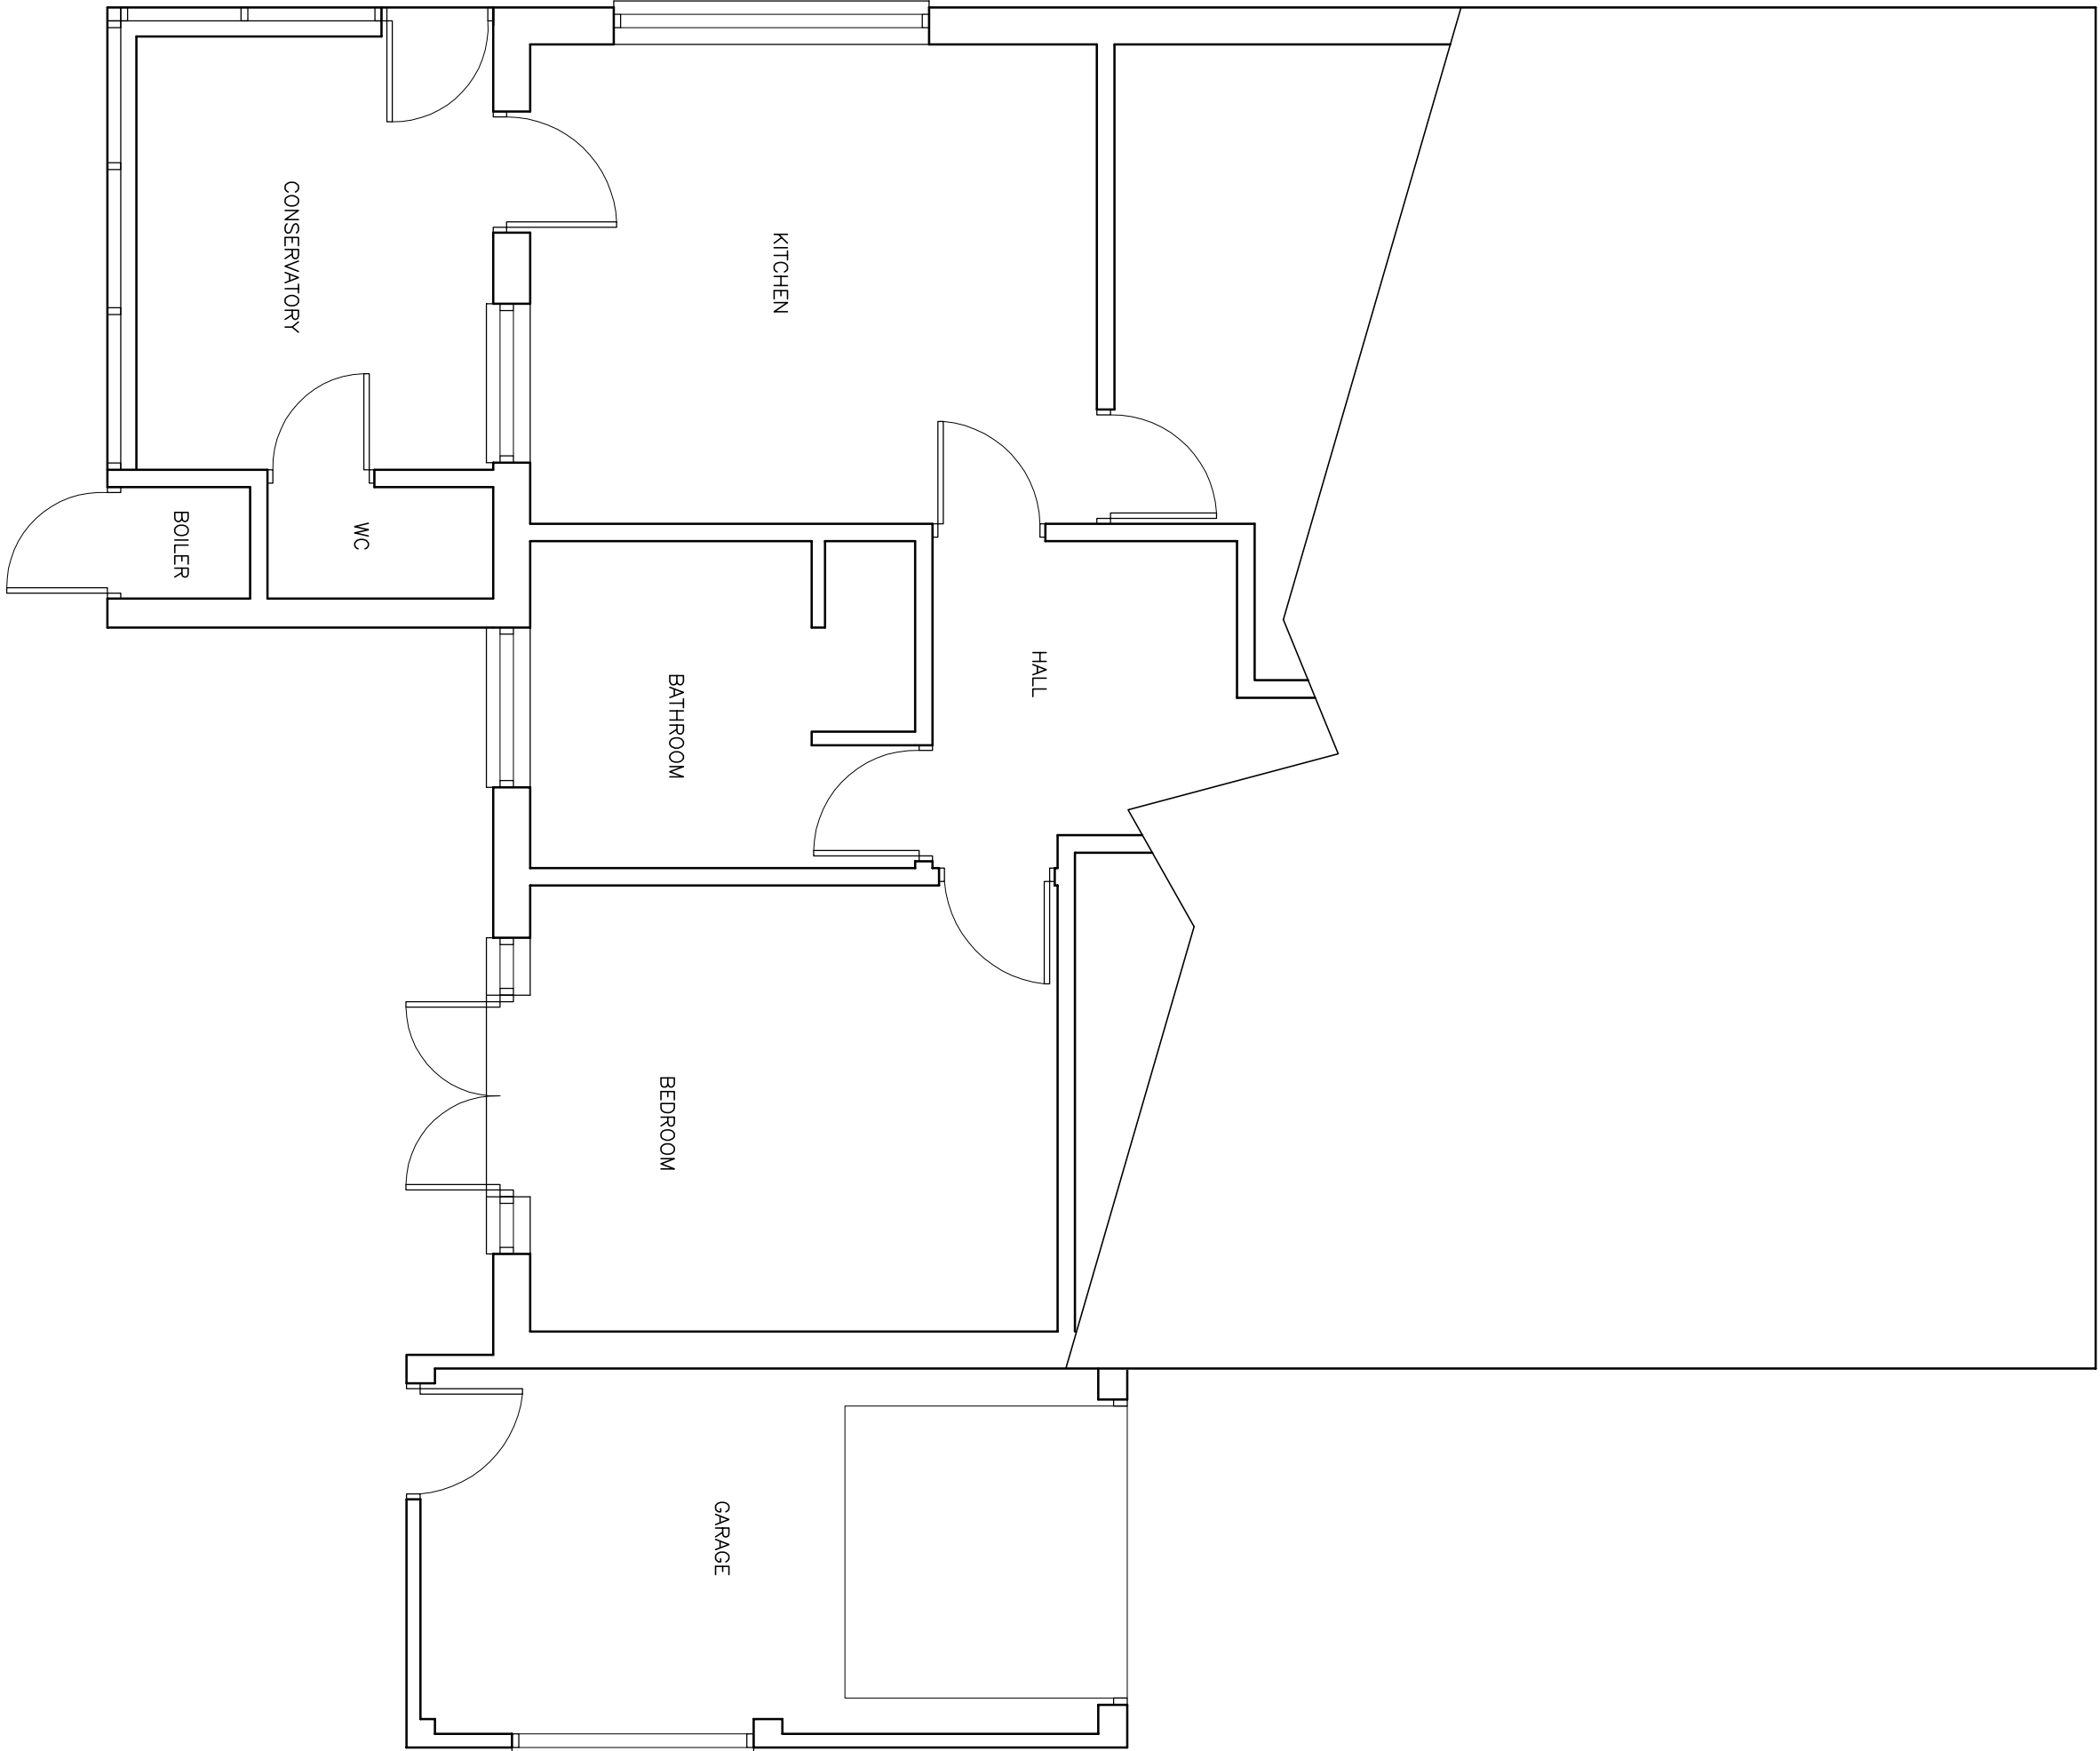


EXISTING PLAN 1:50

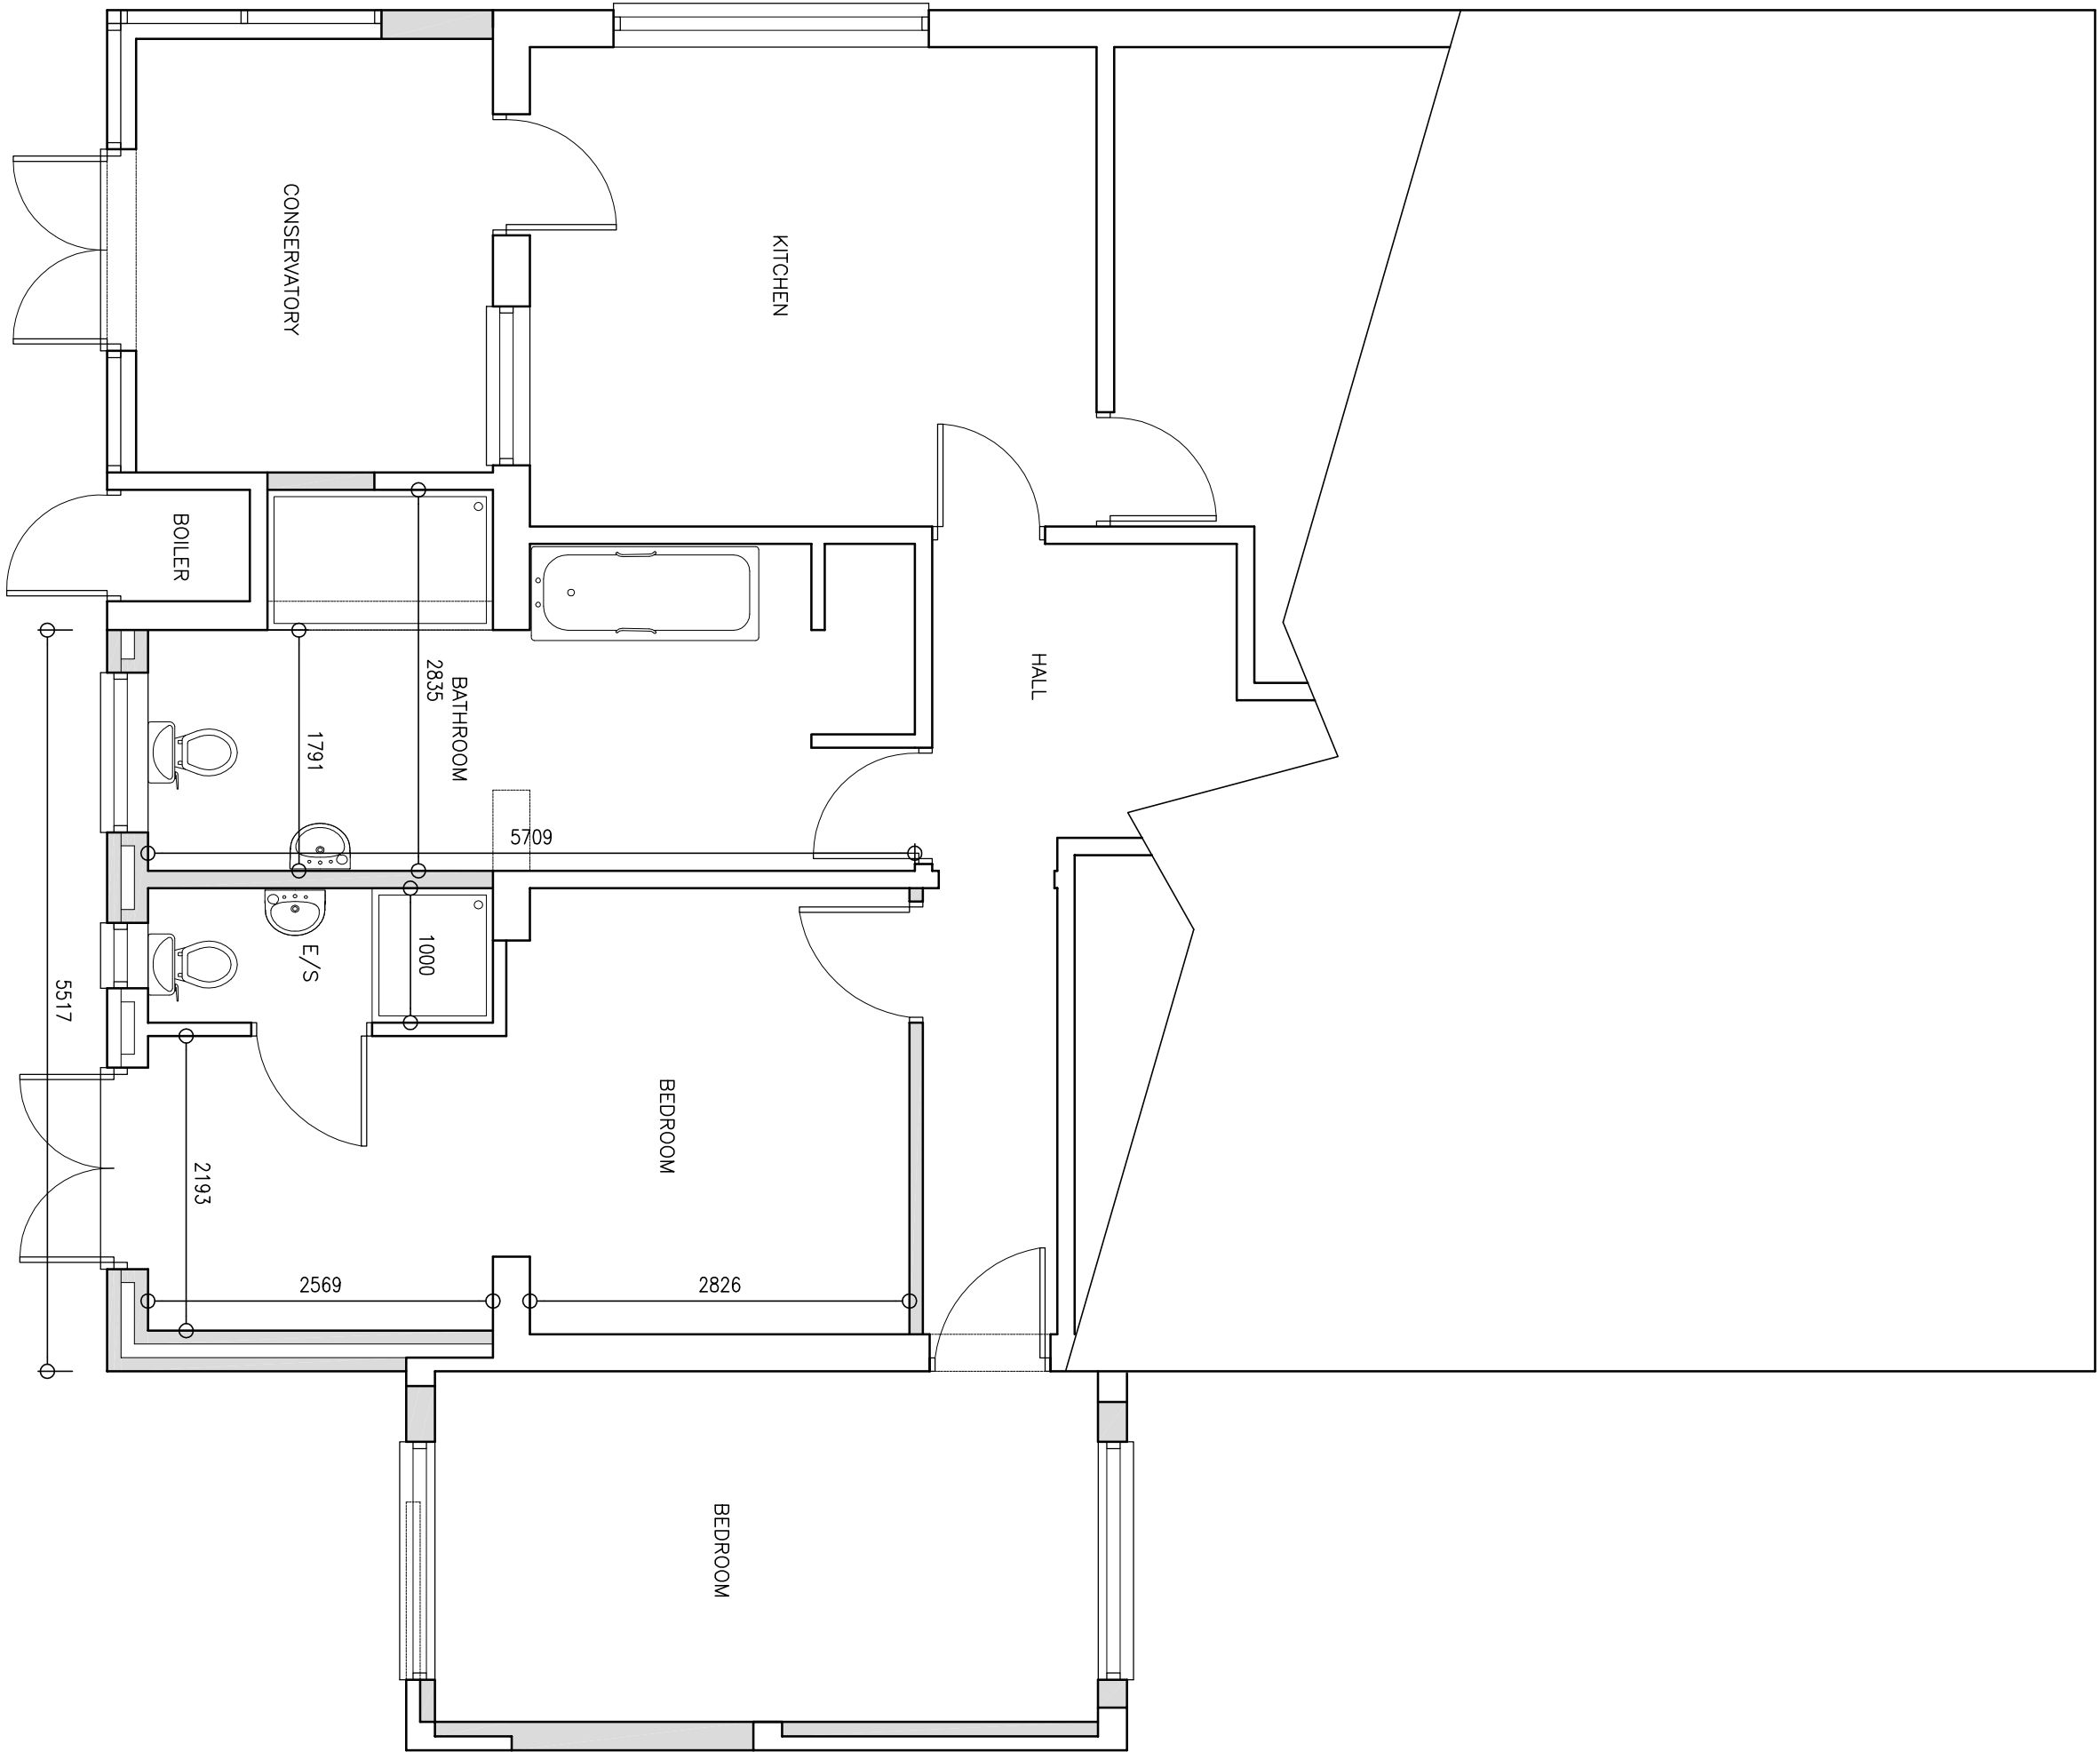


PROPOSED PLAN 1:50

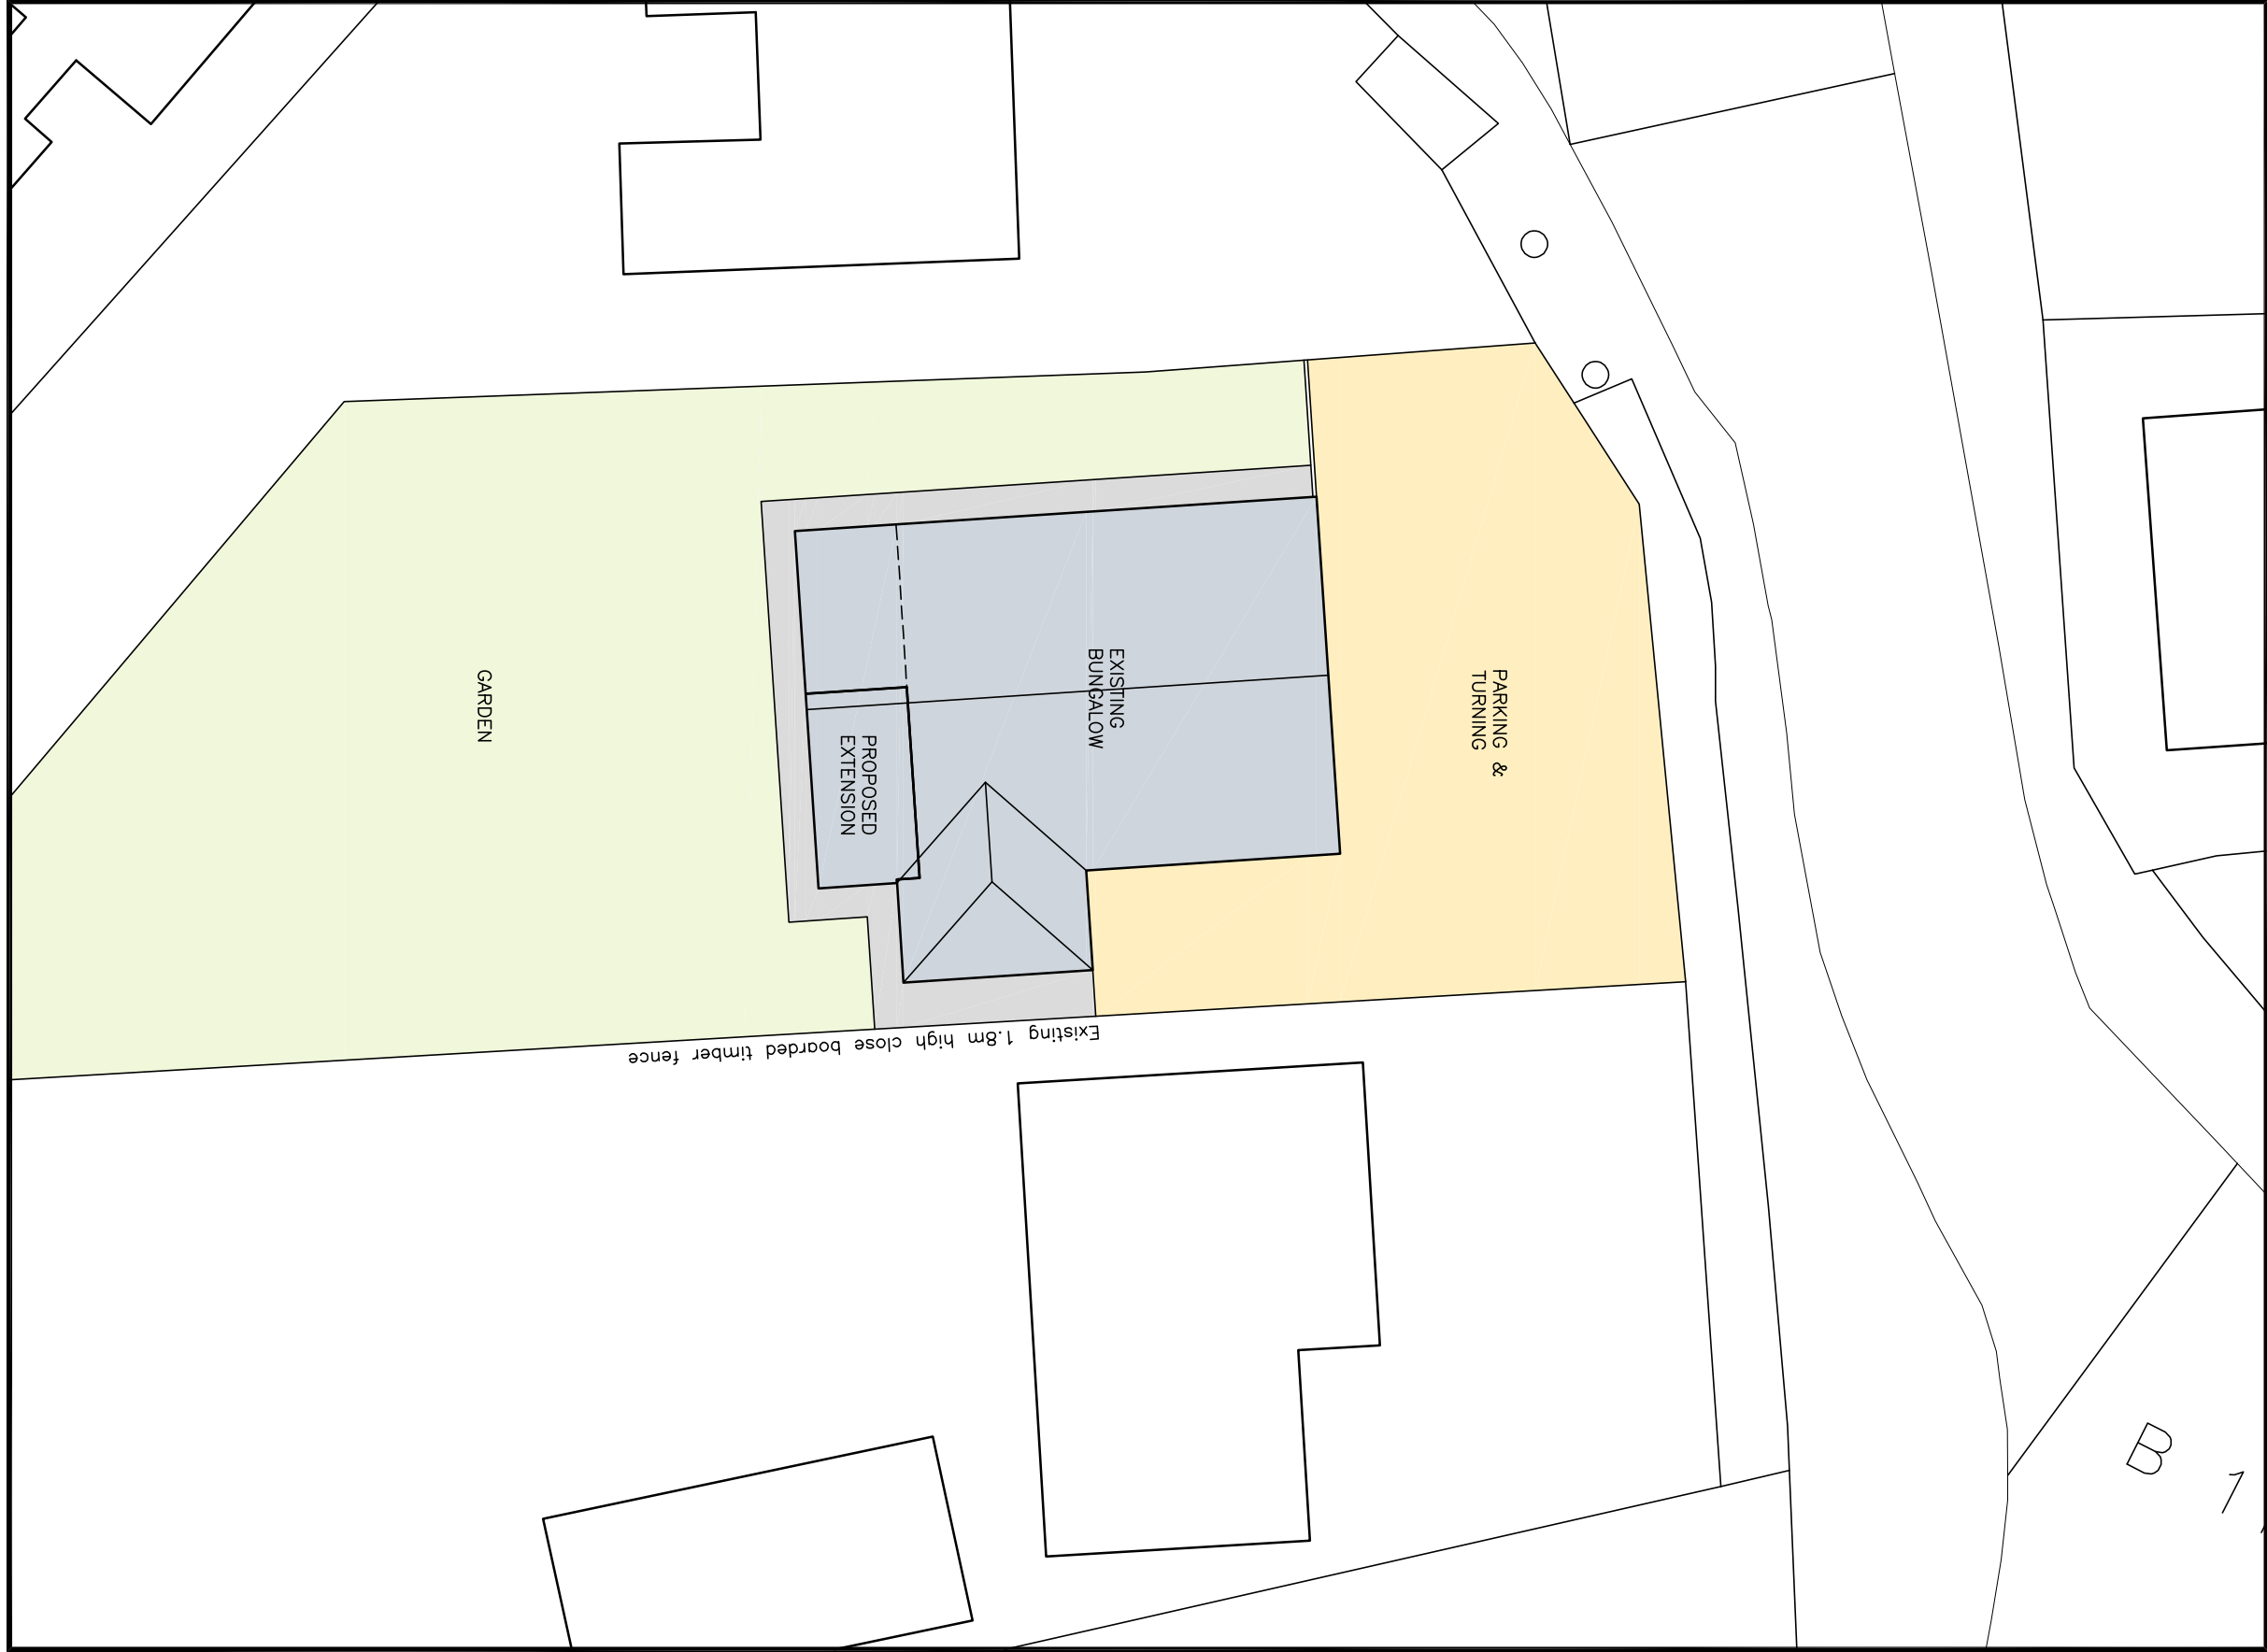


SITE PLAN 1:200

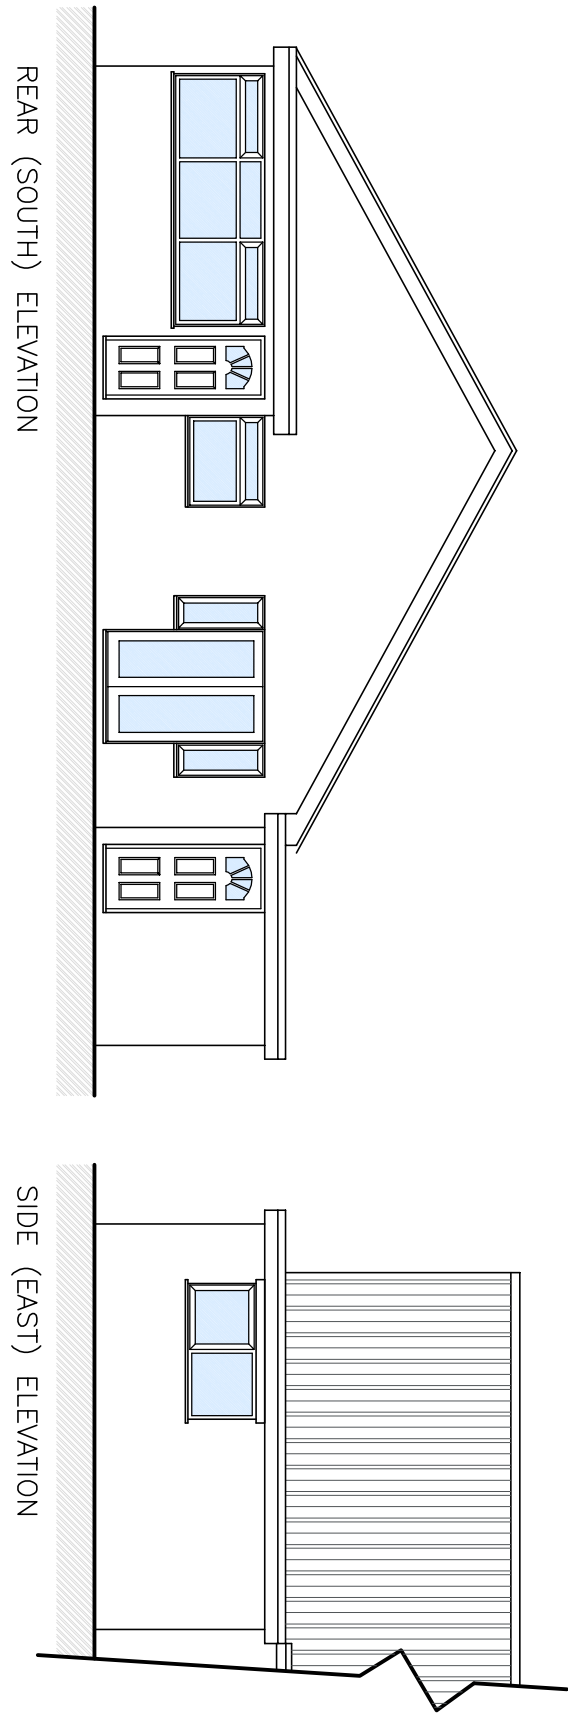


REAR (SOUTH) ELEVATION

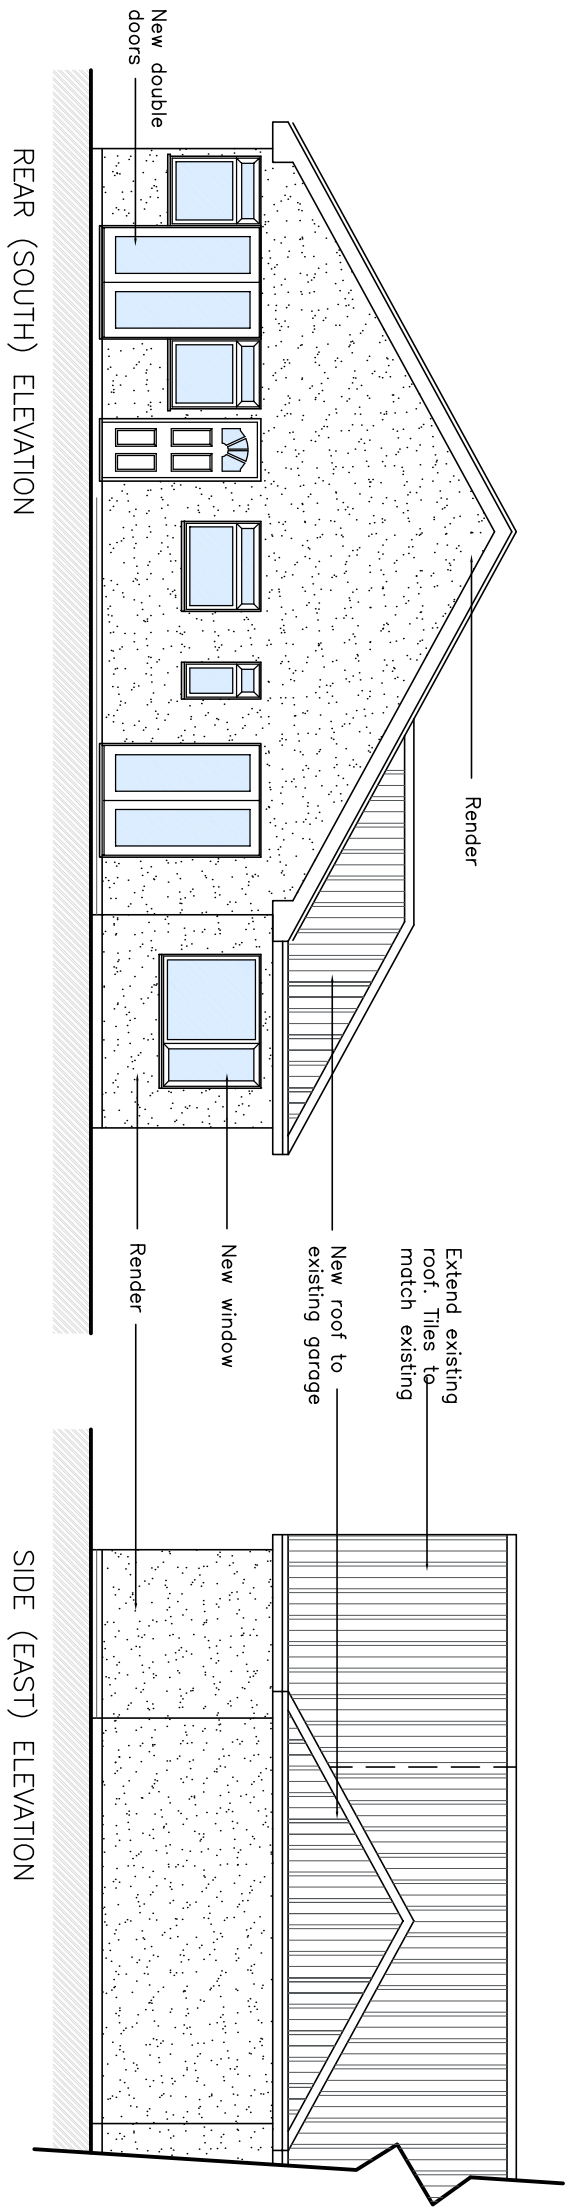


REAR (SOUTH) ELEVATION

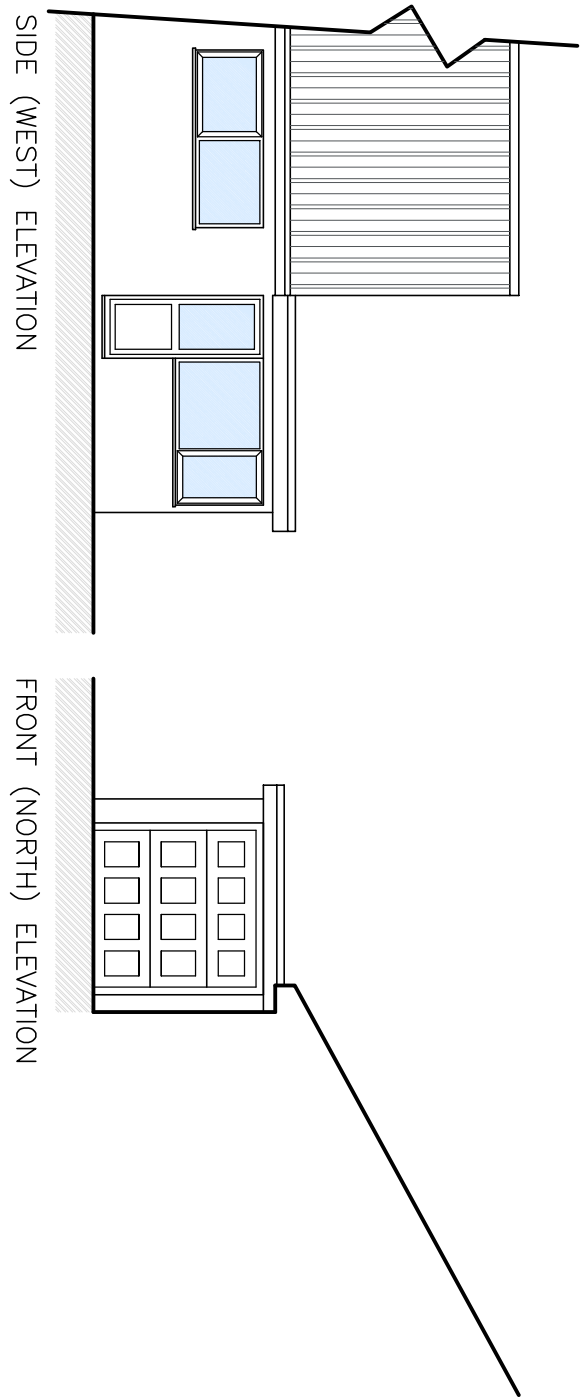


SIDE (WEST) ELEVATION

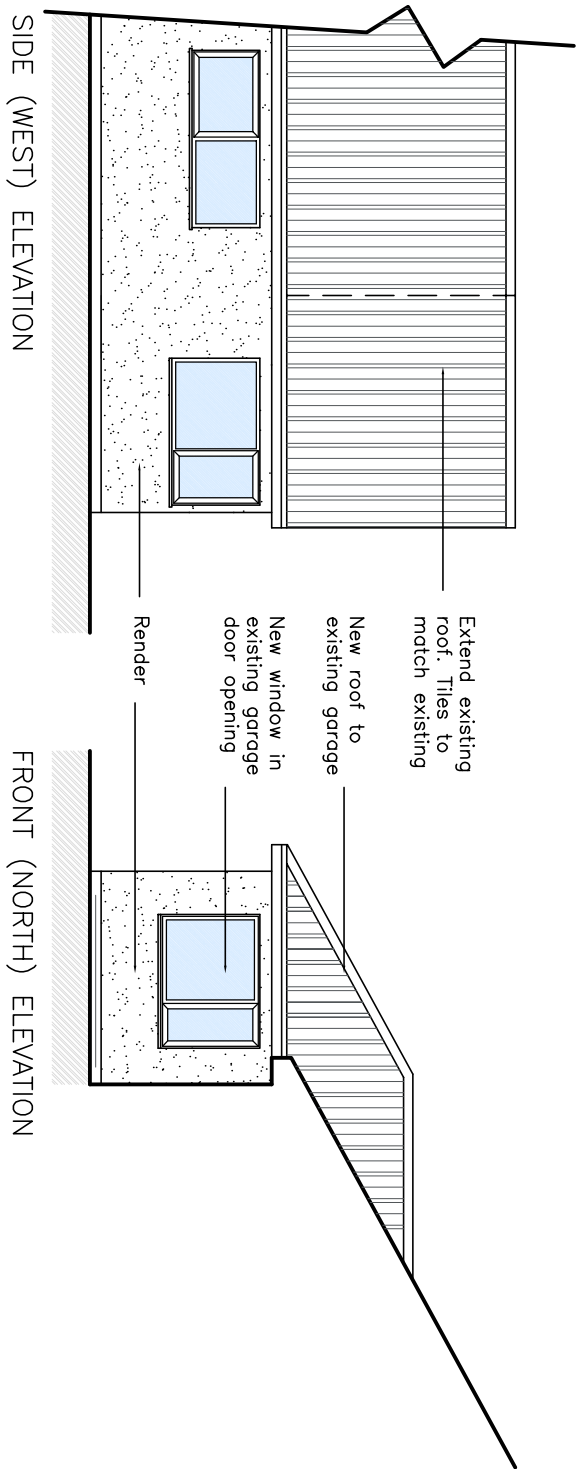


SIDE (WEST) ELEVATION

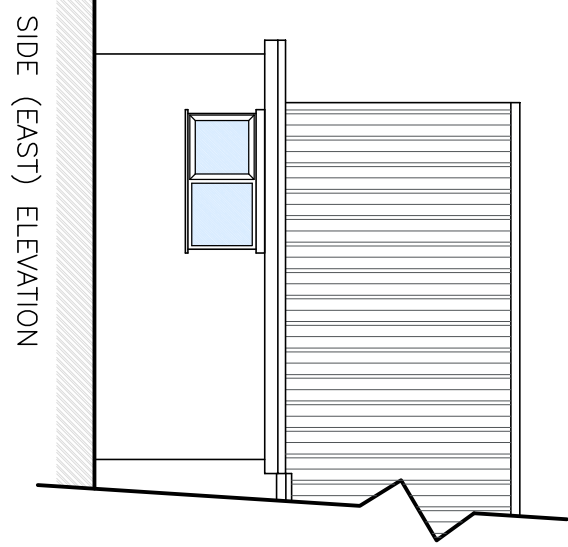


SIDE (EAST) ELEVATION

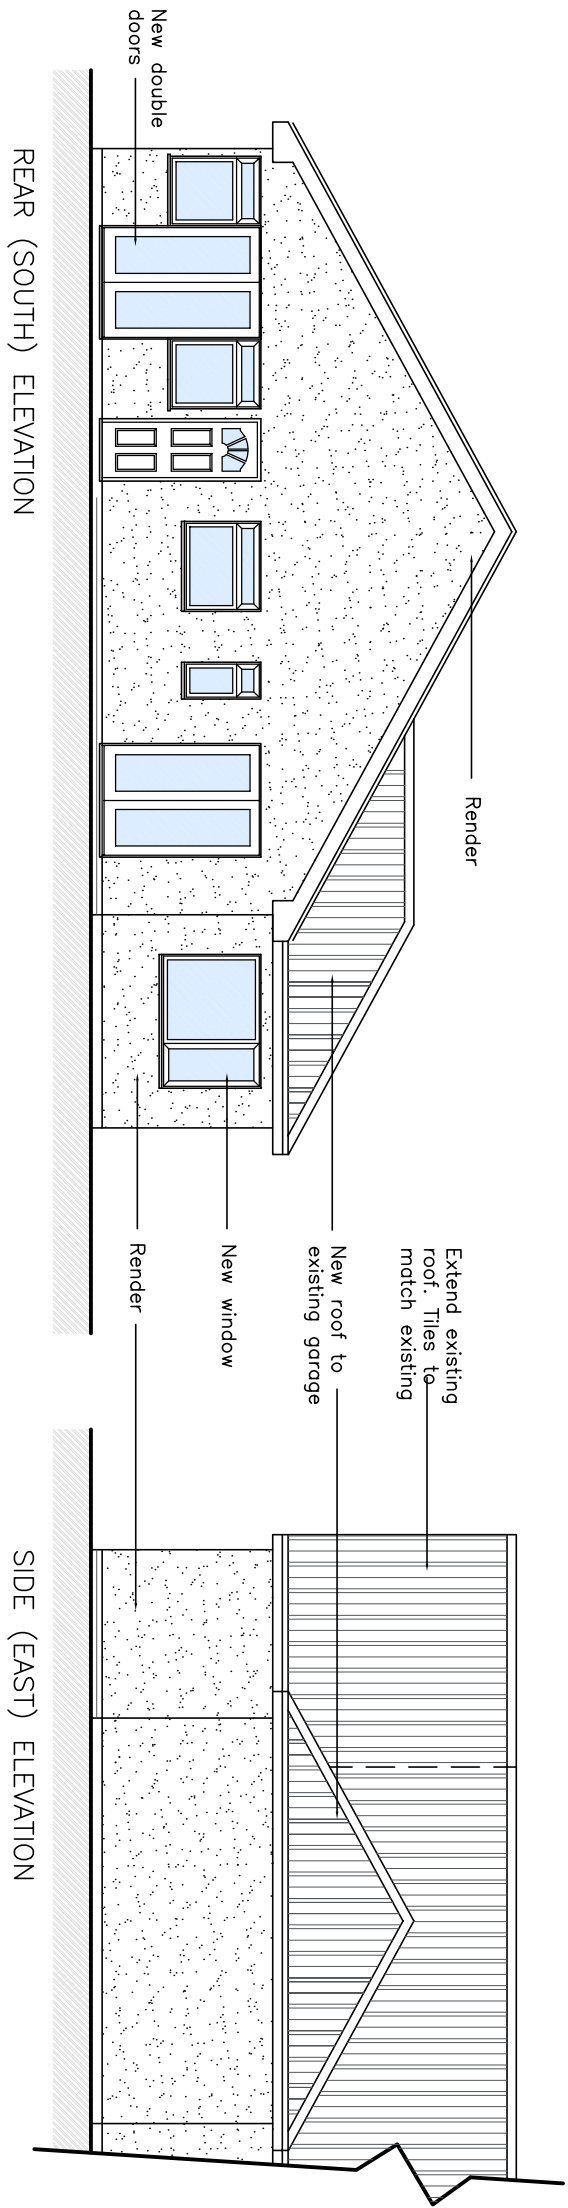


SIDE (EAST) ELEVATION

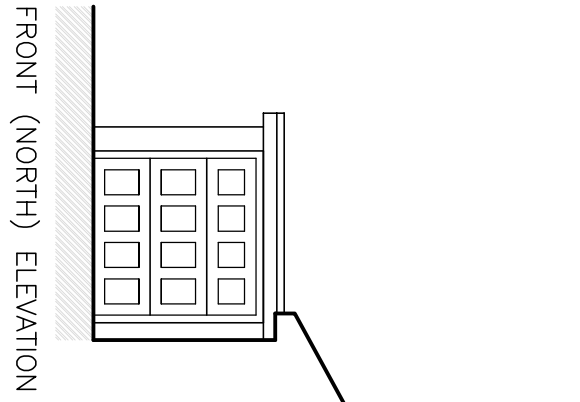


FRONT (NORTH) ELEVATION

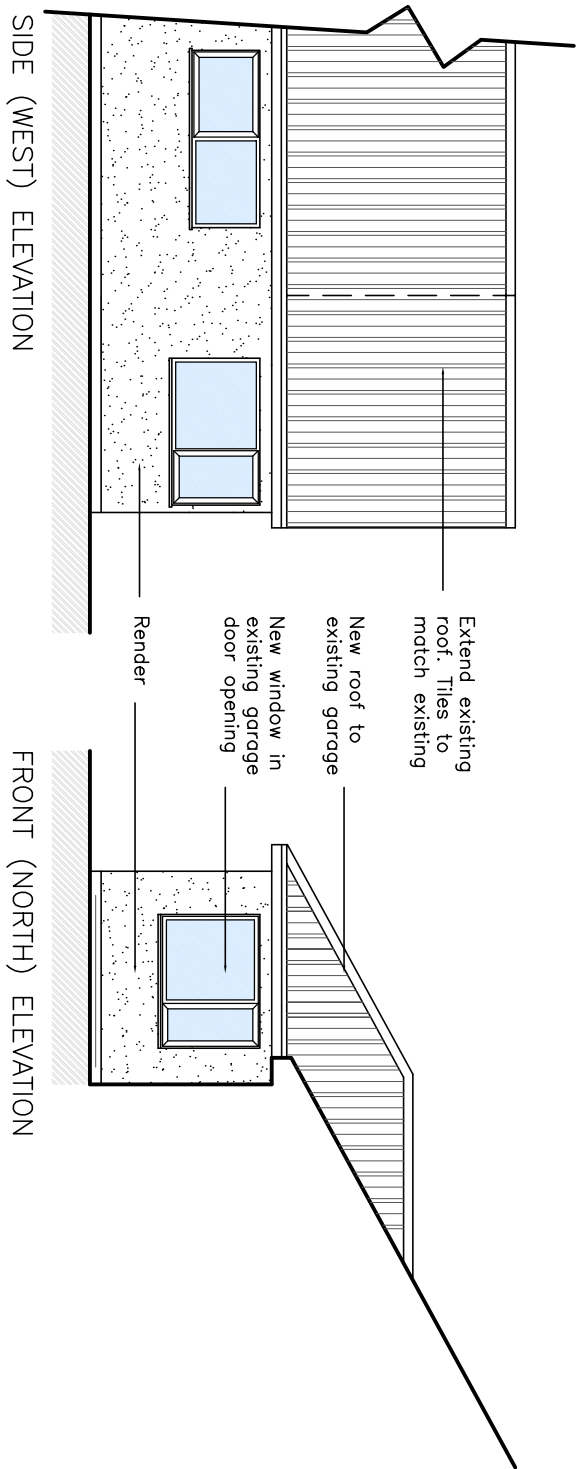

FRONT (NORTH) ELEVATION

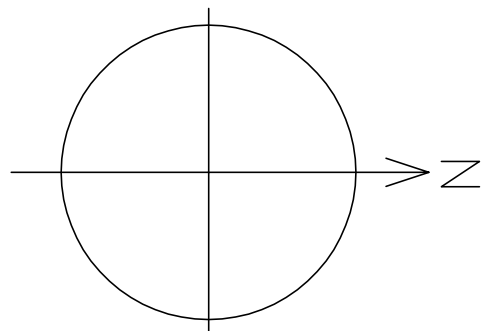

KEY:	
	= Proposed new walls
	= Existing walls
	= Walls to be removed

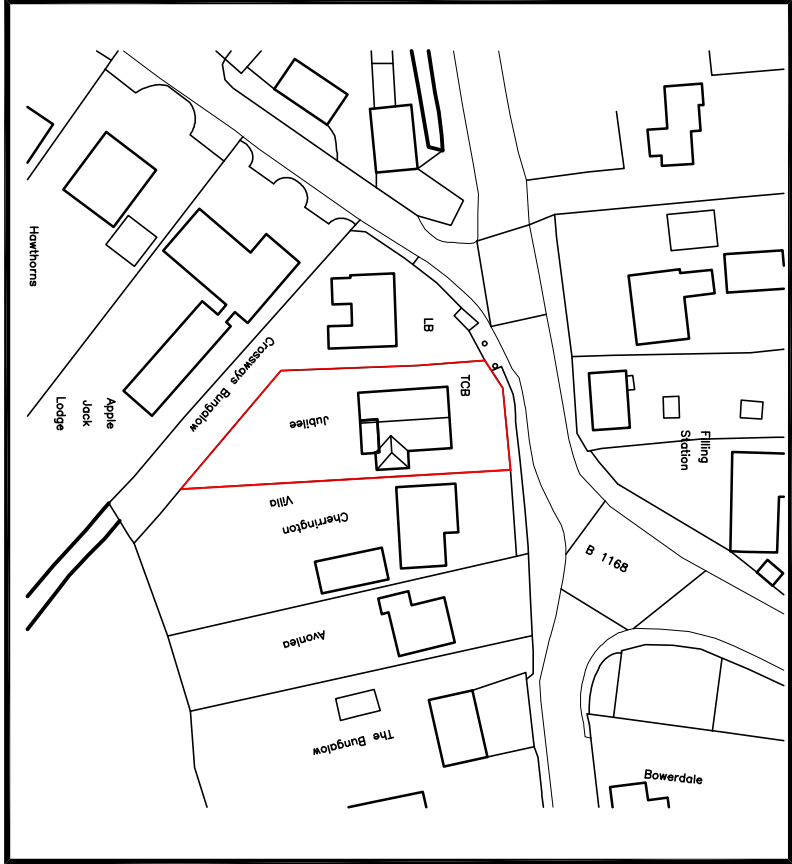

LOCATION PLAN 1:1250