

Non-illuminated flat letters
Letters are Dark Blue face-RAL 5022, 40% GLOSS
the face and edge are one colour.

Plan No. A1

Size	A	B	C	D	E	F
1	150	938	n/a	15	n/a	12
2	200	1250	n/a	18	n/a	12
3	300	1875	n/a	18	n/a	12
4	350	2188	n/a	25	n/a	12
5	400	2500	n/a	25	n/a	12

SOUTH HOLLAND DC
HOUSING & PLANNING
20 DEC 1999
Ref: 0297/99

Lloyds TSB

Title: Non-illuminated flat letters -blue

Date: 09 December 1998

Scale: n/a Drawn by: Paul Hillery

Drawing No:

CDR file name: Letters A4.CDR page 5


Revision: A B C D E

Date: 09.12.98 PWH 06.04.99 PWH

Description:

Hawes Signs

These layouts are for visual purposes only,
and must not be used for reproduction
All measurements are in millimetres and are approximate only

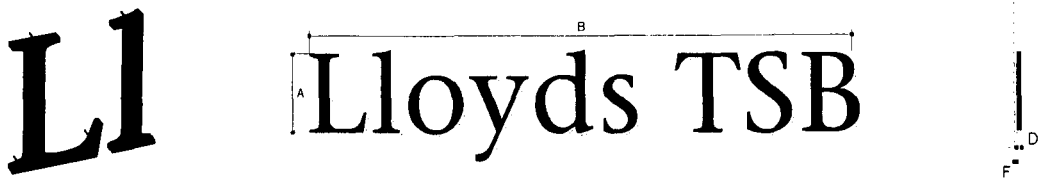

Non-illuminated flat letters
these letters are finished in Lloyds TSB dark blue,
the face and edge are one colour.

Size	A	B	C	D	E	F
1	150	1011.5	n/a	25	n/a	12
2	200	1348.5	n/a	25	n/a	12
3	300	2023	n/a	25	n/a	12
4	350	2360	n/a	25	n/a	12
5	400	2697	n/a	25	n/a	12

DETERMINED
PLAN

SOUTH HOLLAND DC
HOUSING & PLANNING
24 MAR 1999
Ref: 0297/99


Lloyds TSB

Title: Non-illuminated flat letters -blue
CDR file name: LettersA4.CDR page 5
Date: 09 December 1998
Scale: n/a Drawn by: Paul Hillery
Drawing No:
Revision: A B C D E
Date: 09.12.98 PWH
Description: Initial Release


Hawes Signs
tel +44 (0)1604 790300 fax +44 (0)1604 790190
Moulton Park Northampton United Kingdom NN3 6RU


These layouts are for visual purposes only,
and must not be used for reproduction.
All measurements are in millimetres and are approximate only.



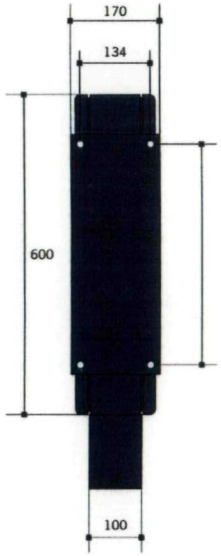

Support bracket and shroud

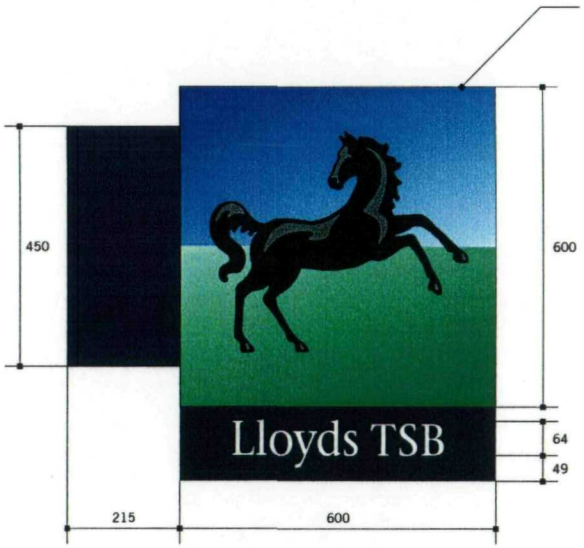

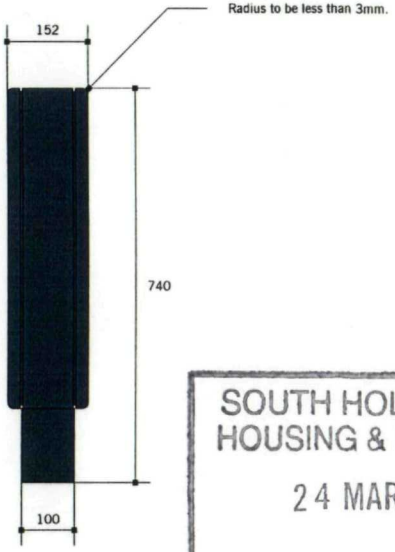

- end elevation

SOUTH HOLLAND DC
HOUSING & PLANNING
24 MAR 1999
Ref: 0277/99

DETERMINED
PLAN

Internally Illuminated Projecting Sign
with integral Lloyds TSB addendum.

- plan view (above) & side elevation


950 CD/m²

Lloyds TSB	Title: Internally illuminated Projection Sign Planning Permission	Date: 21 January 1999	Revision:	A	B	C	D	E
		Scale: Drawn by: Paul Hillery	Date:					
	CDR file name: PROJPLAN.CDR	Drawing No:	Description:					

HawesSigns
tel: +44 (0)1604 790000 fax: +44 (0)1604 790190
Moulton Park Northampton United Kingdom NN3 6EU

DO NOT SCALE

IF IN DOUBT ASK

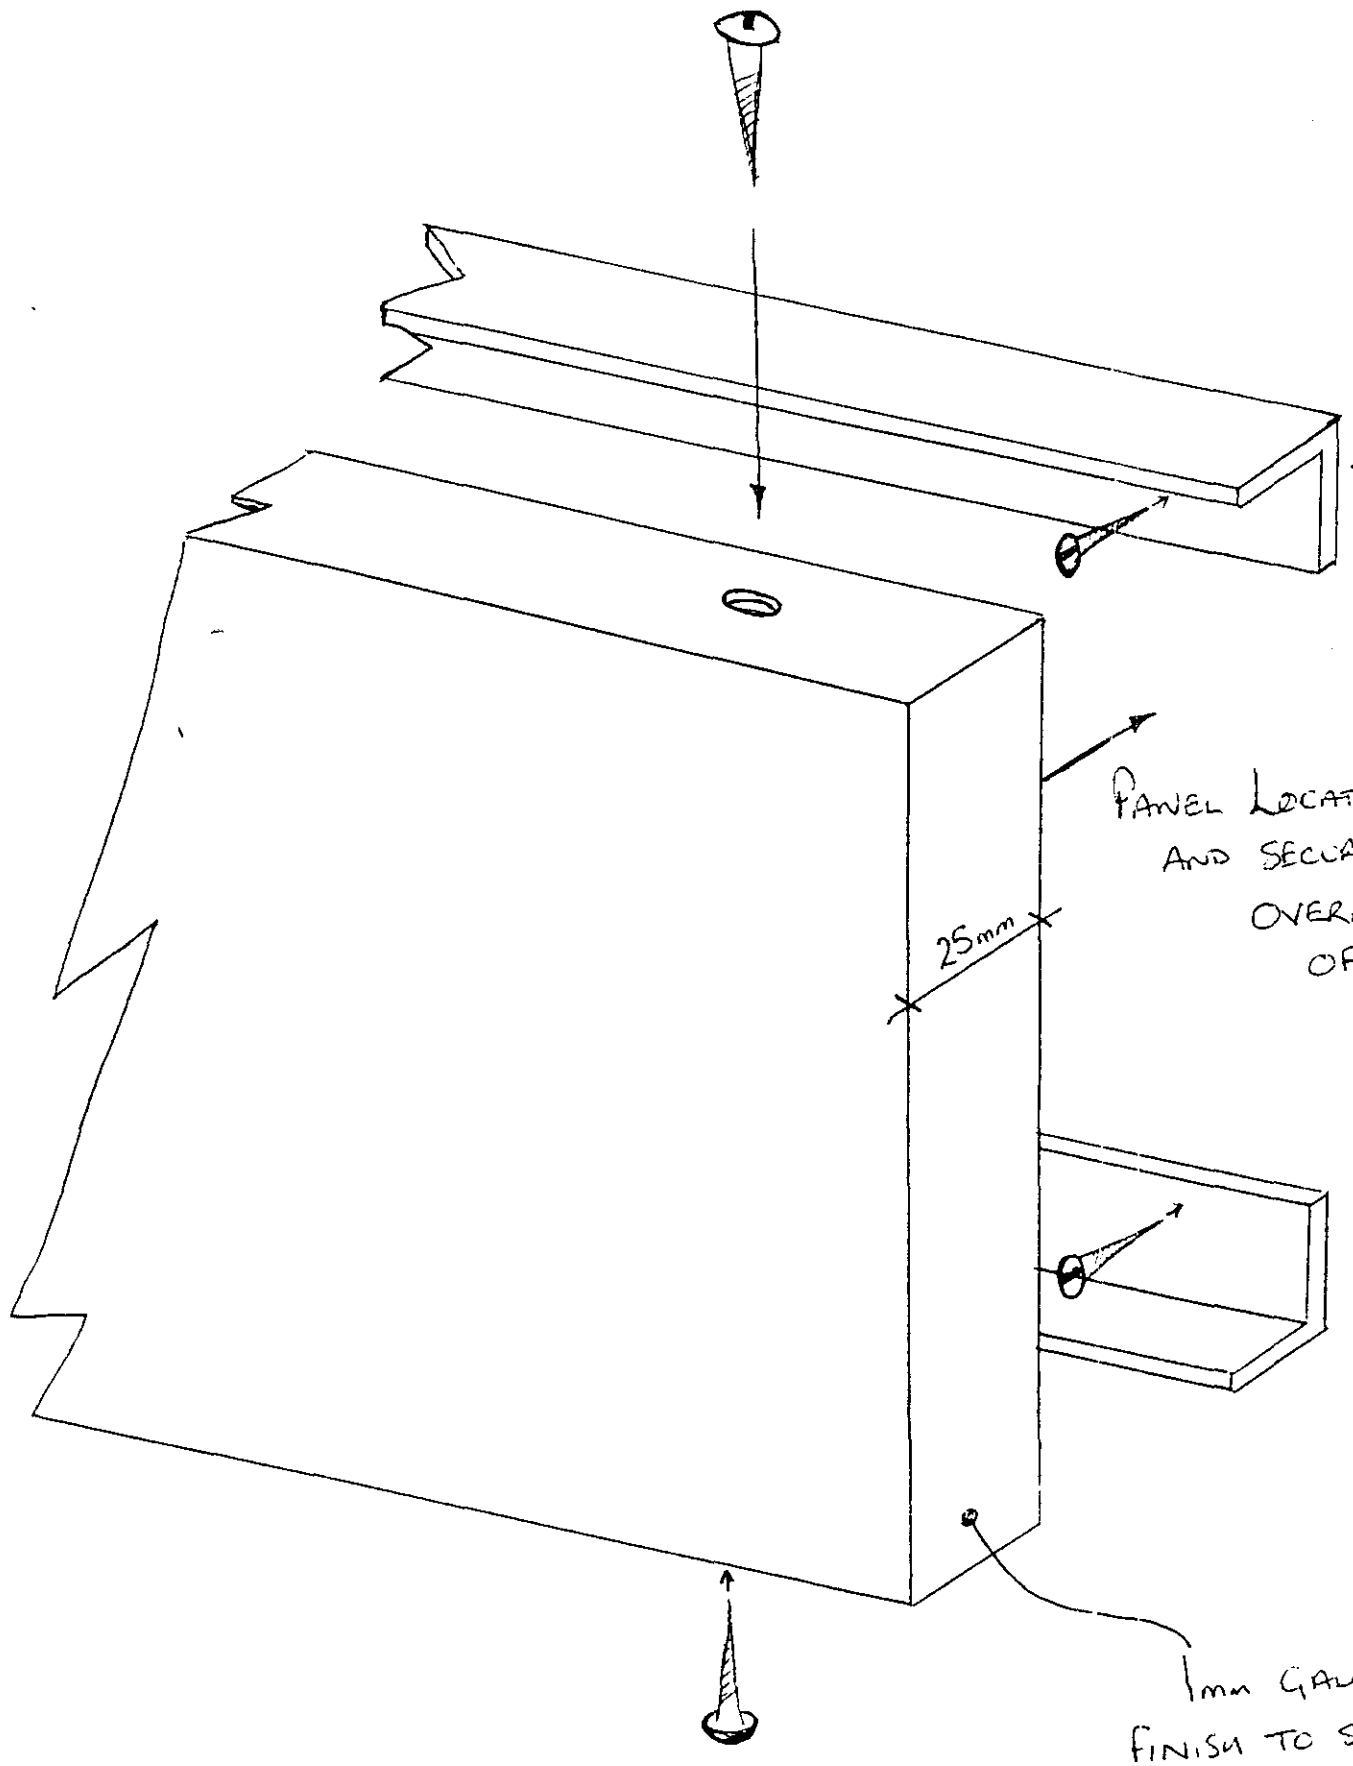

AMENDED PLAN

Ref.

SOUTH HOLLAND DC
HOUSING & PLANNING
30 JUN 1999
Ref: 0297/99

DETERMINED PLAN

Revision	A
Date	28-6-99
Change Ref.	—
Drawing Office	
Design Engineer	
Manufacture	
Service	

HawesSigns

tel: +44 (0)1604 780000 fax: +44 (0)1604 780190
Moulton Park Northampton United Kingdom NN3 6EU

This print is confidential and is supplied on the understanding that it will only be used as a record or to identify or inspect parts and that it is not to be disclosed to other persons or to be used for manufacturing purposes without permission

All Dimensions in Millimetres U.S.O
Dimensional Tolerance +/- 0.5mm U.S.O
Angular Tolerance +/- 0.2 Deg U.S.O

Material Spec: SEE NOTES

Finish Spec: SEE NOTES

Projection: Size: A3

Client: LLOYD'S TSB | Location: VARIOUS

Title: FLAT LETTERS BACK TRAY


Scale(s): — | Drn By: DRF | Date: 28-6-99

DRAWING No. LTB150011 | Rev. A

HS164/01/99



EXISTING
CHURCH STREET ELEVATION

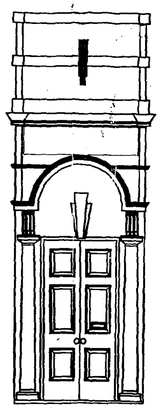

EXISTING
ENTRANCE



EXISTING
WEST STREET ELEVATION

A1

SOUTH HOLLAND DC
HOUSING & PLANNING
20 DEC 1999
Ref: 0297/99

THIS DRAWING IS TO BE READ IN C
WITH THE PROJECT SPECIFICATION.
ANY DISCREPANCIES MUST BE REPO
THE C.A.

THIS DRAWING IS IN MILLIMETRES, V
FIGURED DIMENSIONS ONLY. DO NO

PREMISES NAME
LLOYDS TSB
1 WEST END
HOLBEACH


PREMISES CODE
50765800

PROJECT No. DRA
\0

DATE 19/06/1998 SCALE 1:50

DESCRIPTION
PROPOSED SI

THE PRINCIPAL
NETWORK PRO
(EASTERN & C
LLOYDS TSB G
133 STATION F
IMPINGTON

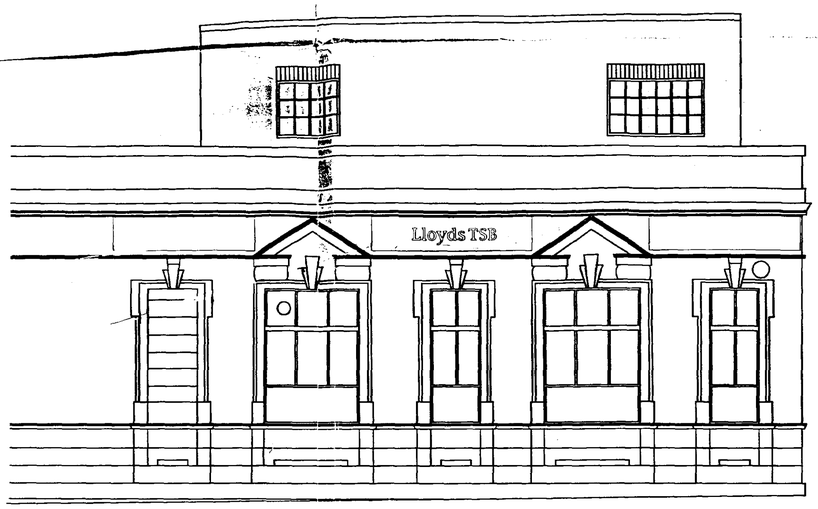

PROPOSED
CHURCH STREET ELEVATION



PROPOSED
ENTRANCE



PROPOSED
WEST STREET ELEVATION

A1

HOUSING & PLANNING
16 DEC 1999
Ref: 0297/99

NON ILLUMINATED INDIVIDUAL FLAT ALUMINIUM LETTERS IN STONE SERIF, 200mm HIG MODIFIED STYLE IN BLUE RAL 5022 WITH SATIN FINISHED RETURNS 18mm DEEP. LETTERS SPACED OFF THE BACKGROUND 12mm.

PLUS ADDITIONAL SET ON THE BACK LANE ELVATION - SEE PHOTOGRAPH →



THIS DRAWING IS TO BE READ IN CONJUNCTION WITH THE PROJECT SPECIFICATION. ANY DISCREPANCIES MUST BE REPORTED TO THE C.A.

THIS DRAWING IS IN MILLIMETRES, WORK TO FIGURED DIMENSIONS ONLY. DO NOT SCALE.

PREMISES NAME
LLOYDS TSB
1 WEST END
HOLBEACH


PREMISES CODE
50765800

PROJECT No.	DRAWING No.	REV
	02	


DATE	SCALE	DRAWN
19/06/1998	1:50	GEC

DESCRIPTION
PROPOSED SIGNAGE
1 Revised 15/12/99
AmBucks


THE PRINCIPAL ARCHITECT
NETWORK PROPERTY MANAGEMENT
(EASTERN & CENTRAL)
LLOYDS TSB GROUP
133 STATION ROAD
IMPINGTON
CAMBRIDGE CB4 4EN
Tel: 01223 452553 Fax: 01223 452558

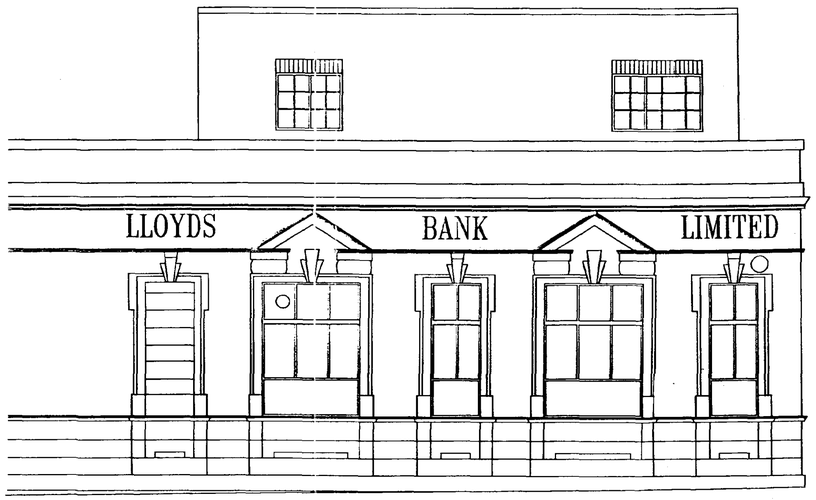

EXISTING
CHURCH STREET ELEVATION

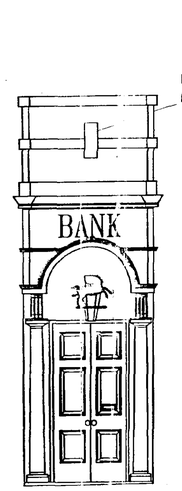

EXISTING
ENTRANCE

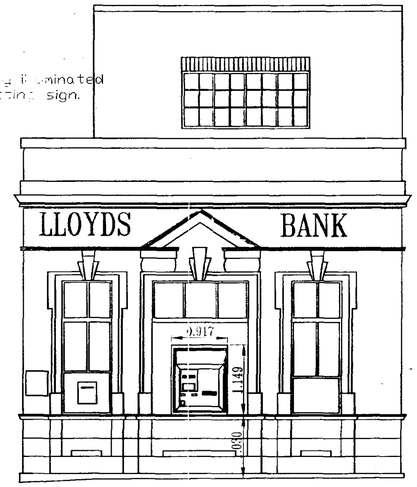


EXISTING
WEST STREET ELEVATION




NON ILLUMINATED INDIVIDUAL FLAT ALUMINIUM LETTERS IN STONE SERIF, 200mm HIGH. MODIFIED STYLE WITH BLUE RAL 5022 AND SATIN FINISHED RETURNS 18mm DEEP. LETTERS SPACED OFF THE BACKGROUND 12mm.

PROPOSED
CHURCH STREET ELEVATION

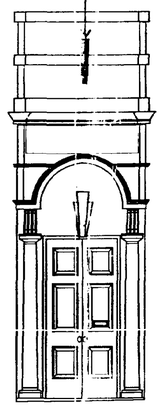

PROPOSED
ENTRANCE

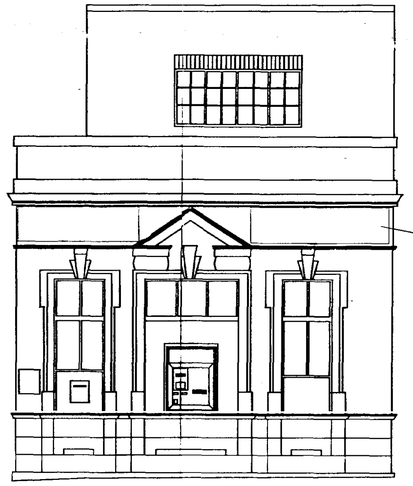

PROPOSED
WEST STREET ELEVATION

PROJECTING SIGN 600x740mm NON ILLUMINATED WITH COLOUR CORPORATE IMAGE LOGO TO BOTH SIDES APPLIED ON ACRYLIC PANEL. CASING AND BRACKETS TO BE STOVED BLUE RAL 5022 40% GLOSS. LLOYDS TSB ADDENDUM TO BE METAL STOVED BLUE RAL 5022 40% GLOSS WITH STENCIL CUT TEXT WORDING 'Lloyds TSB' STYLE NEWS GOTHIC BT. INTERNALLY ILLUMINATED.

SOUTH HOLLAND DC
HOUSING & PLANNING
30 JUN 1999
Ref: 0297/99

APPROVED PLAN
Ref.

DETERMINED PLAN

NOTES:

REV	DATE	INIT	REVISIONS
3	23/6/99	RH	Cinstal backing tray on church SE elevation.
2	30/4/99	NC	REMOVED LETTERING ON WEST STREET ELEVATION. LEAVING THE BACK PANEL BLANK
1	19/3/99	RH	Proj sign updated + moved. Lettering now 200mm high flat, blue.

THIS DRAWING IS TO BE READ IN CONJUNCTION WITH THE PROJECT SPECIFICATION. ANY DISCREPANCIES MUST BE REPORTED TO THE C.A.

THIS DRAWING IS IN MILLIMETRES, WORK TO FIGURED DIMENSIONS ONLY. DO NOT SCALE.

PREMISES NAME
LLOYDS TSB
1 WEST END
HOLBEACH

PREMISES CODE
50765800

PROJECT No.	DRAWING No.	RE
	\02	

DATE	SCALE	DRAWN
19/06/1998	1:50	GEC

DESCRIPTION
PROPOSED SIGNAGE

THE PRINCIPAL ARCHITECT
NETWORK PROPERTY MANAGEMENT
(EASTERN & CENTRAL)
LLOYDS TSB GROUP
133 STATION ROAD
IMPINGTON
CAMBRIDGE CB4 4EN
Tel: 01223 452553 Fax: 01223 452525