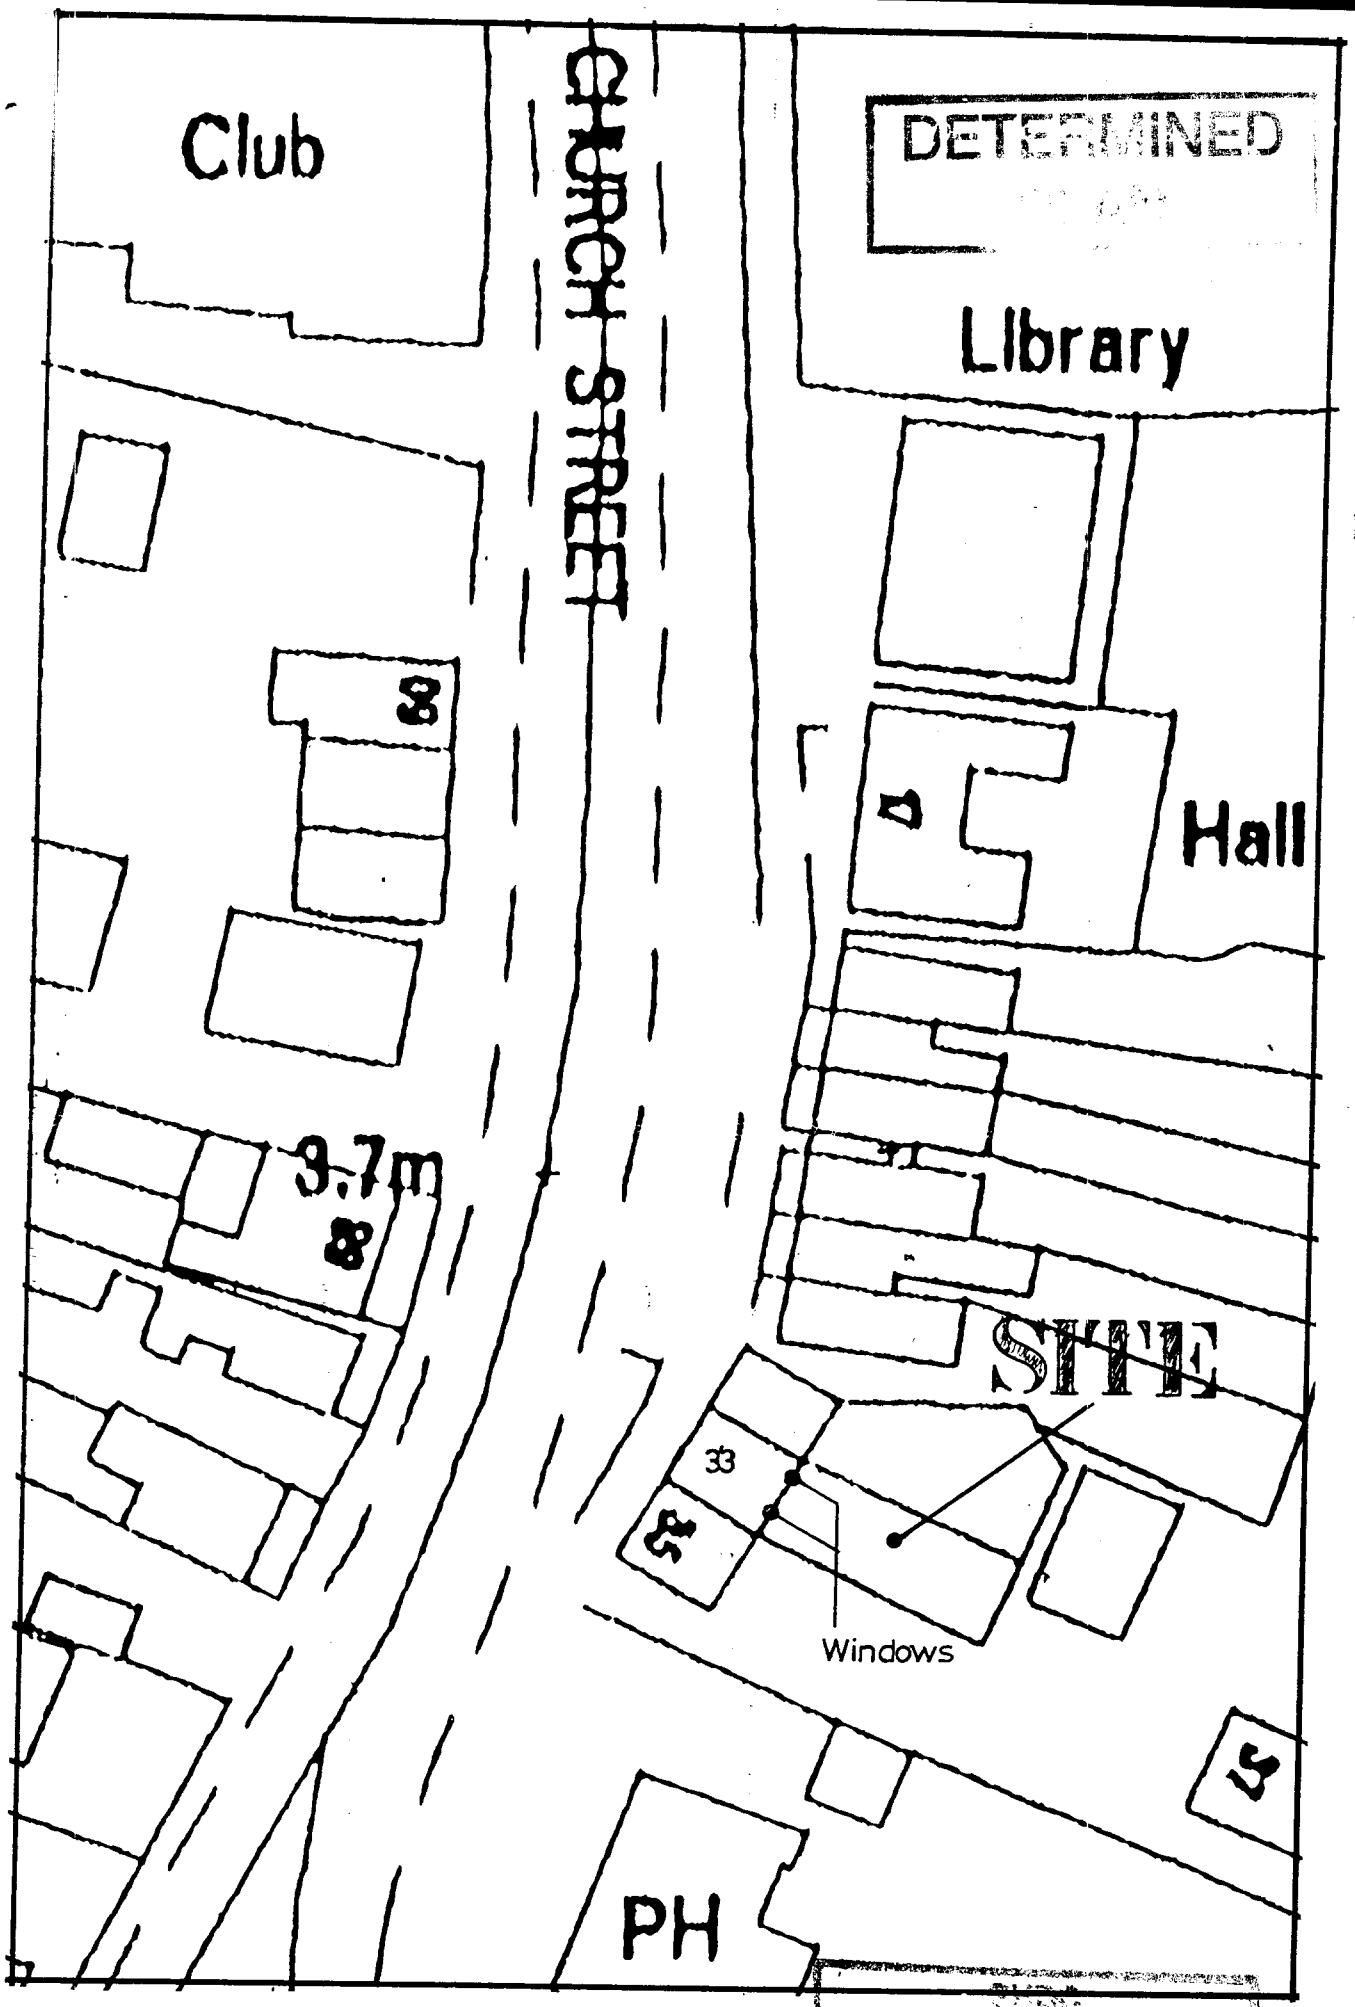

SITE PLAN

1 : 500

Planning & Development
Ref 300/03

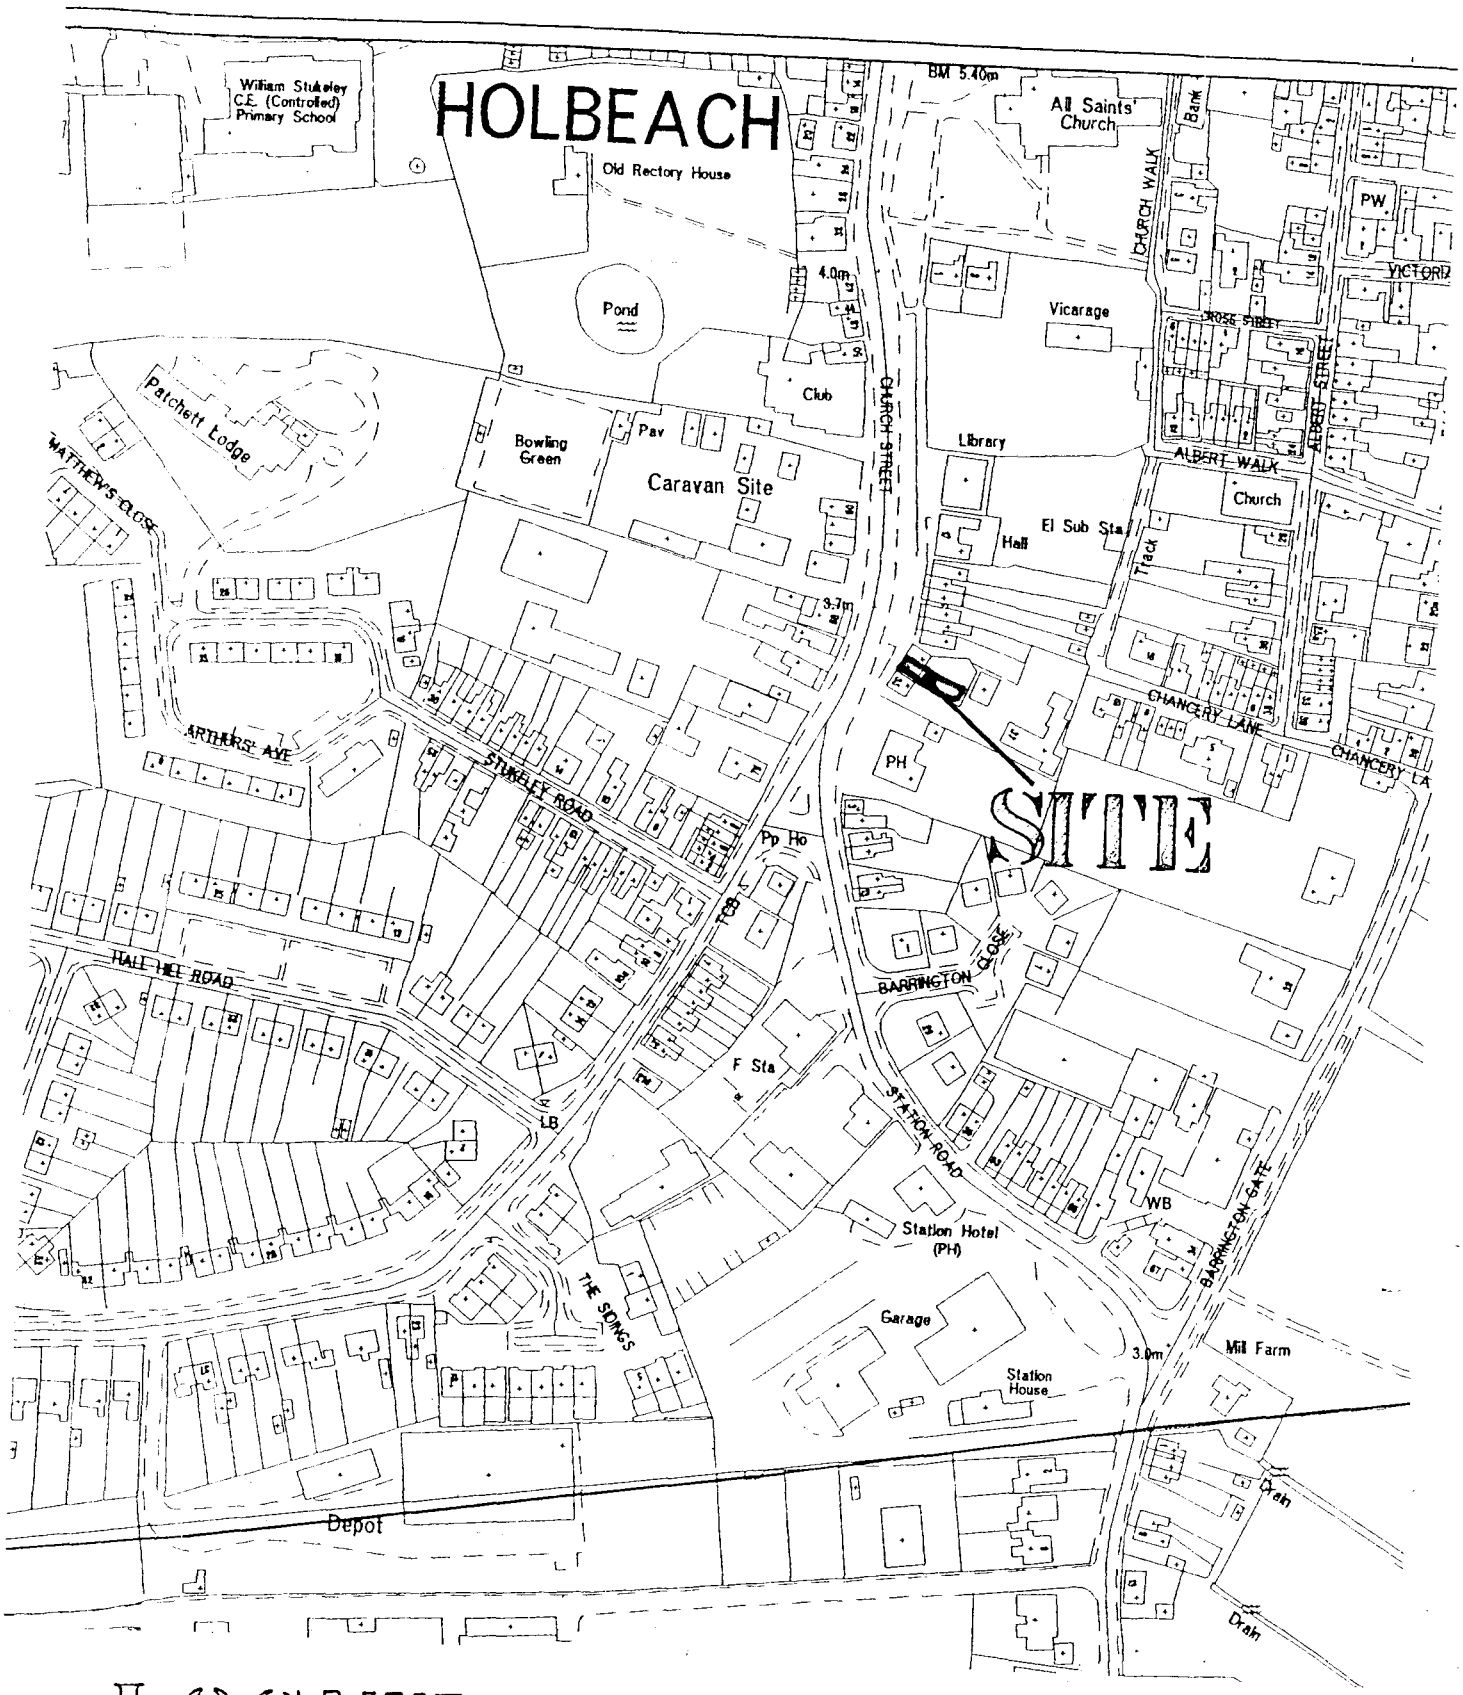

LOCATION PLAN

1 : 2500

DETERMINED

SHDC
Planning Department
10 MAR 2003
Ref 0300103