
DO NOT REMOVE FROM FILE. COPY OF PLAN ACCOMPANYING PERMISSION H09/0300/97.

NOTES
1. DIMENSIONS ARE NOT TO BE SCALED.
2. GIVEN DIMENSIONS SHOULD BE CHECKED AGAINST ACTUAL SITE SIZES BEFORE ANY WORK IS CONSTRUCTED.

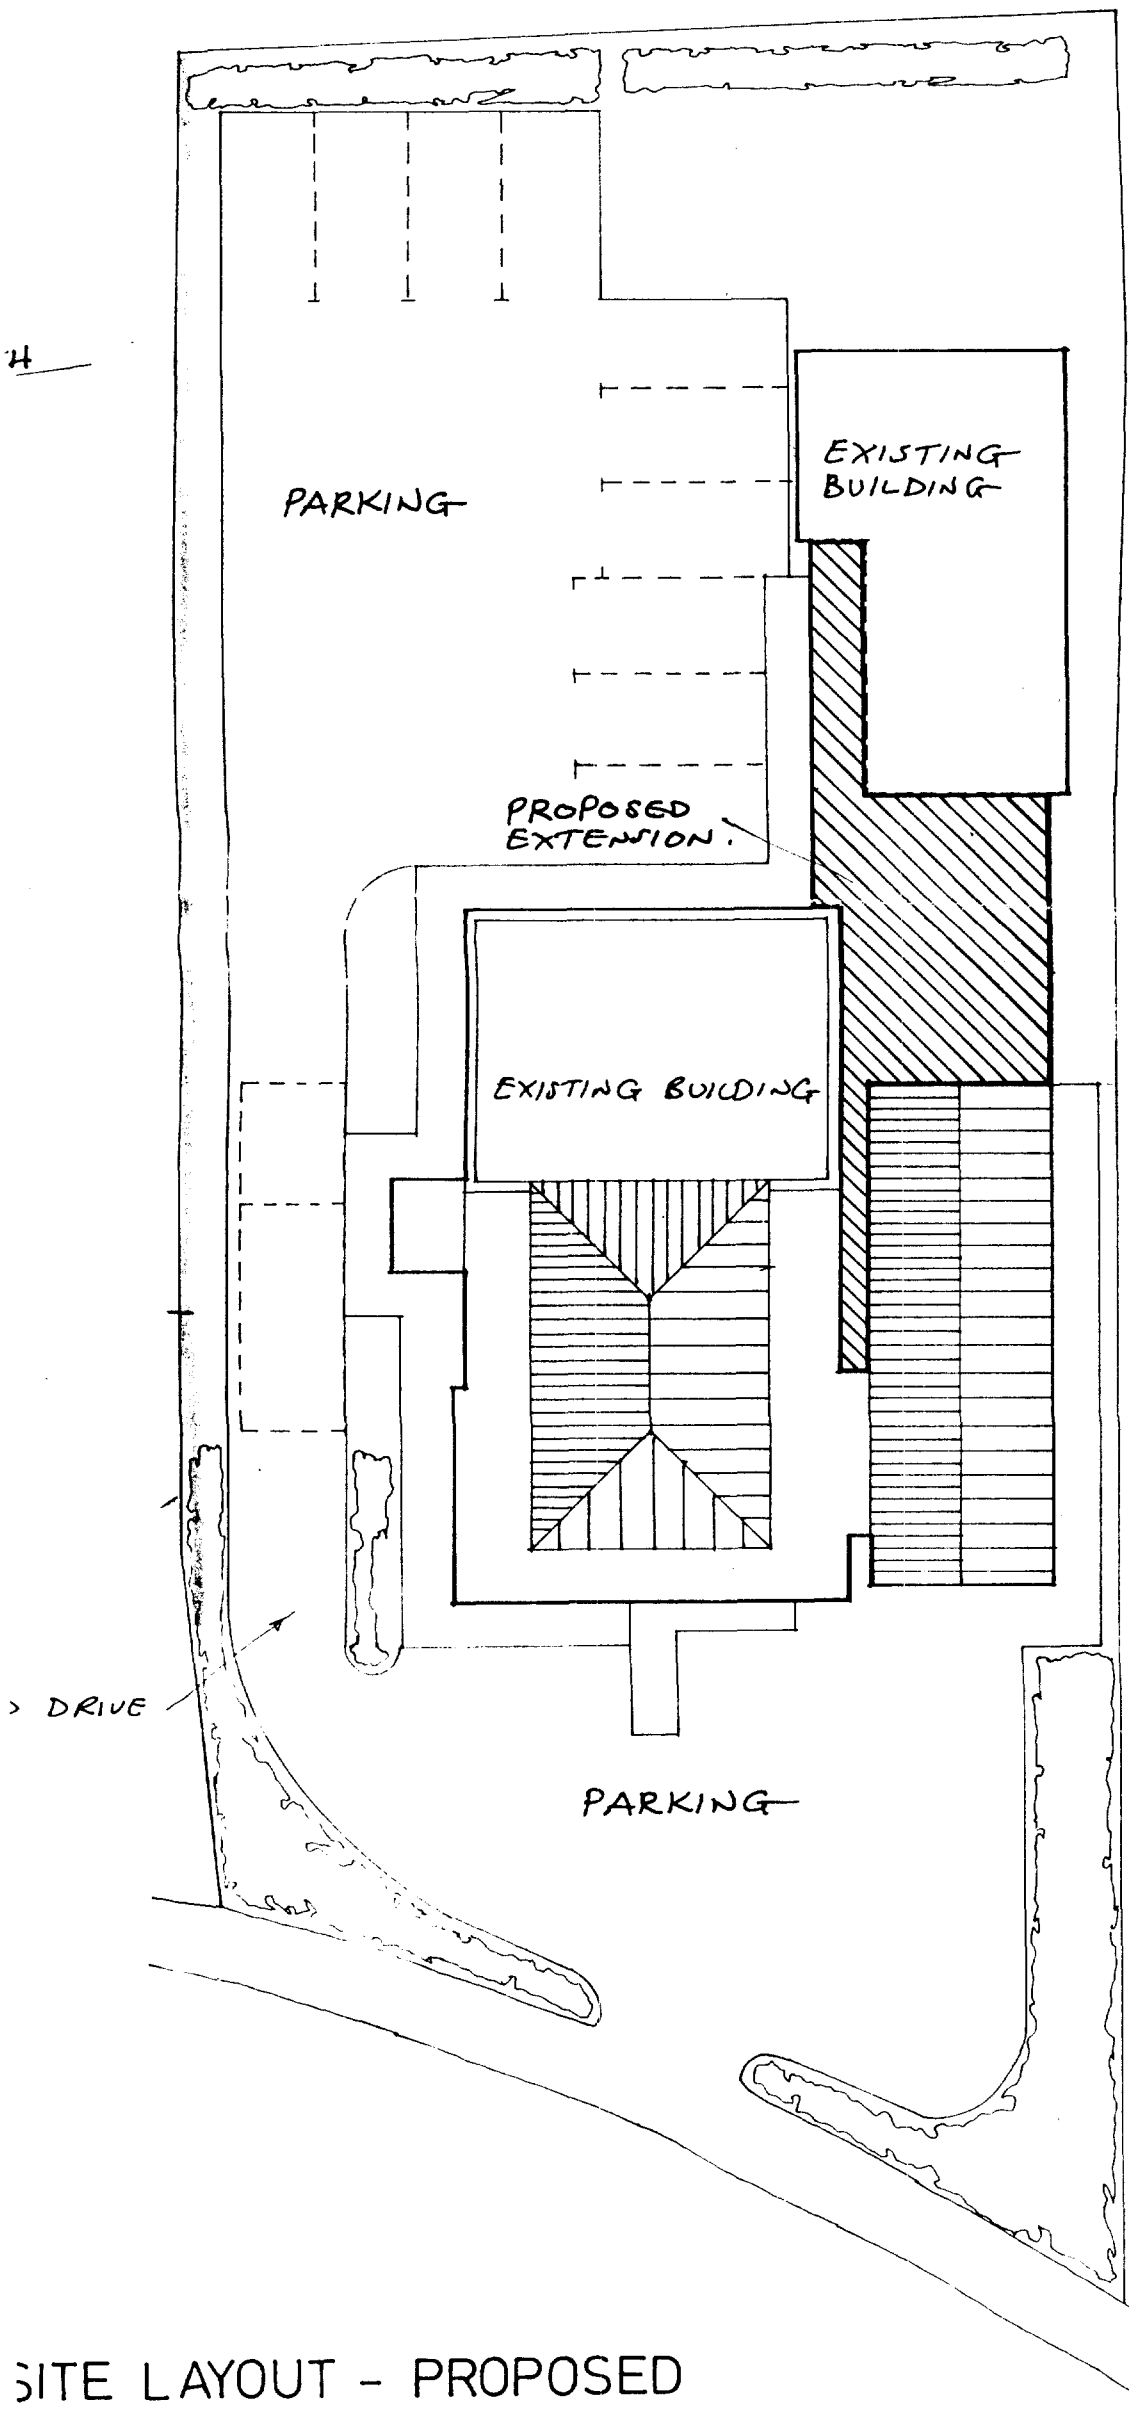

SITE LAYOUT - PROPOSED

No.	Date	Description
REVISION		

SOUTH LINCOLNSHIRE COMMUNITY AND MENTAL HEALTH SERVICES N.H.S. TRUST

ESTATES DEPARTMENT
ORCHARD HOUSE
RAUCEBY HOSPITAL
SLEAFORD LINCOLNSHIRE
NG34 8PP Tele (0529) 488241

TITLE

PROPERTY
HOLBEACH CLINIC AND DENTAL SURGERY

DRAWN	CHECKED	DATE
JHC	JHC	FEB. 97

DRAWING NUMBER	SCALE
707-05	1:200

DRAWING STATUS
SITE LAYOUT EXISTING & PROPOSED.