
NOTES

1. DIMENSIONS ARE NOT TO BE SCALED.
2. GIVEN DIMENSIONS SHOULD BE CHECKED AGAINST ACTUAL SITE SIZES BEFORE ANY WORK IS CONSTRUCTED.

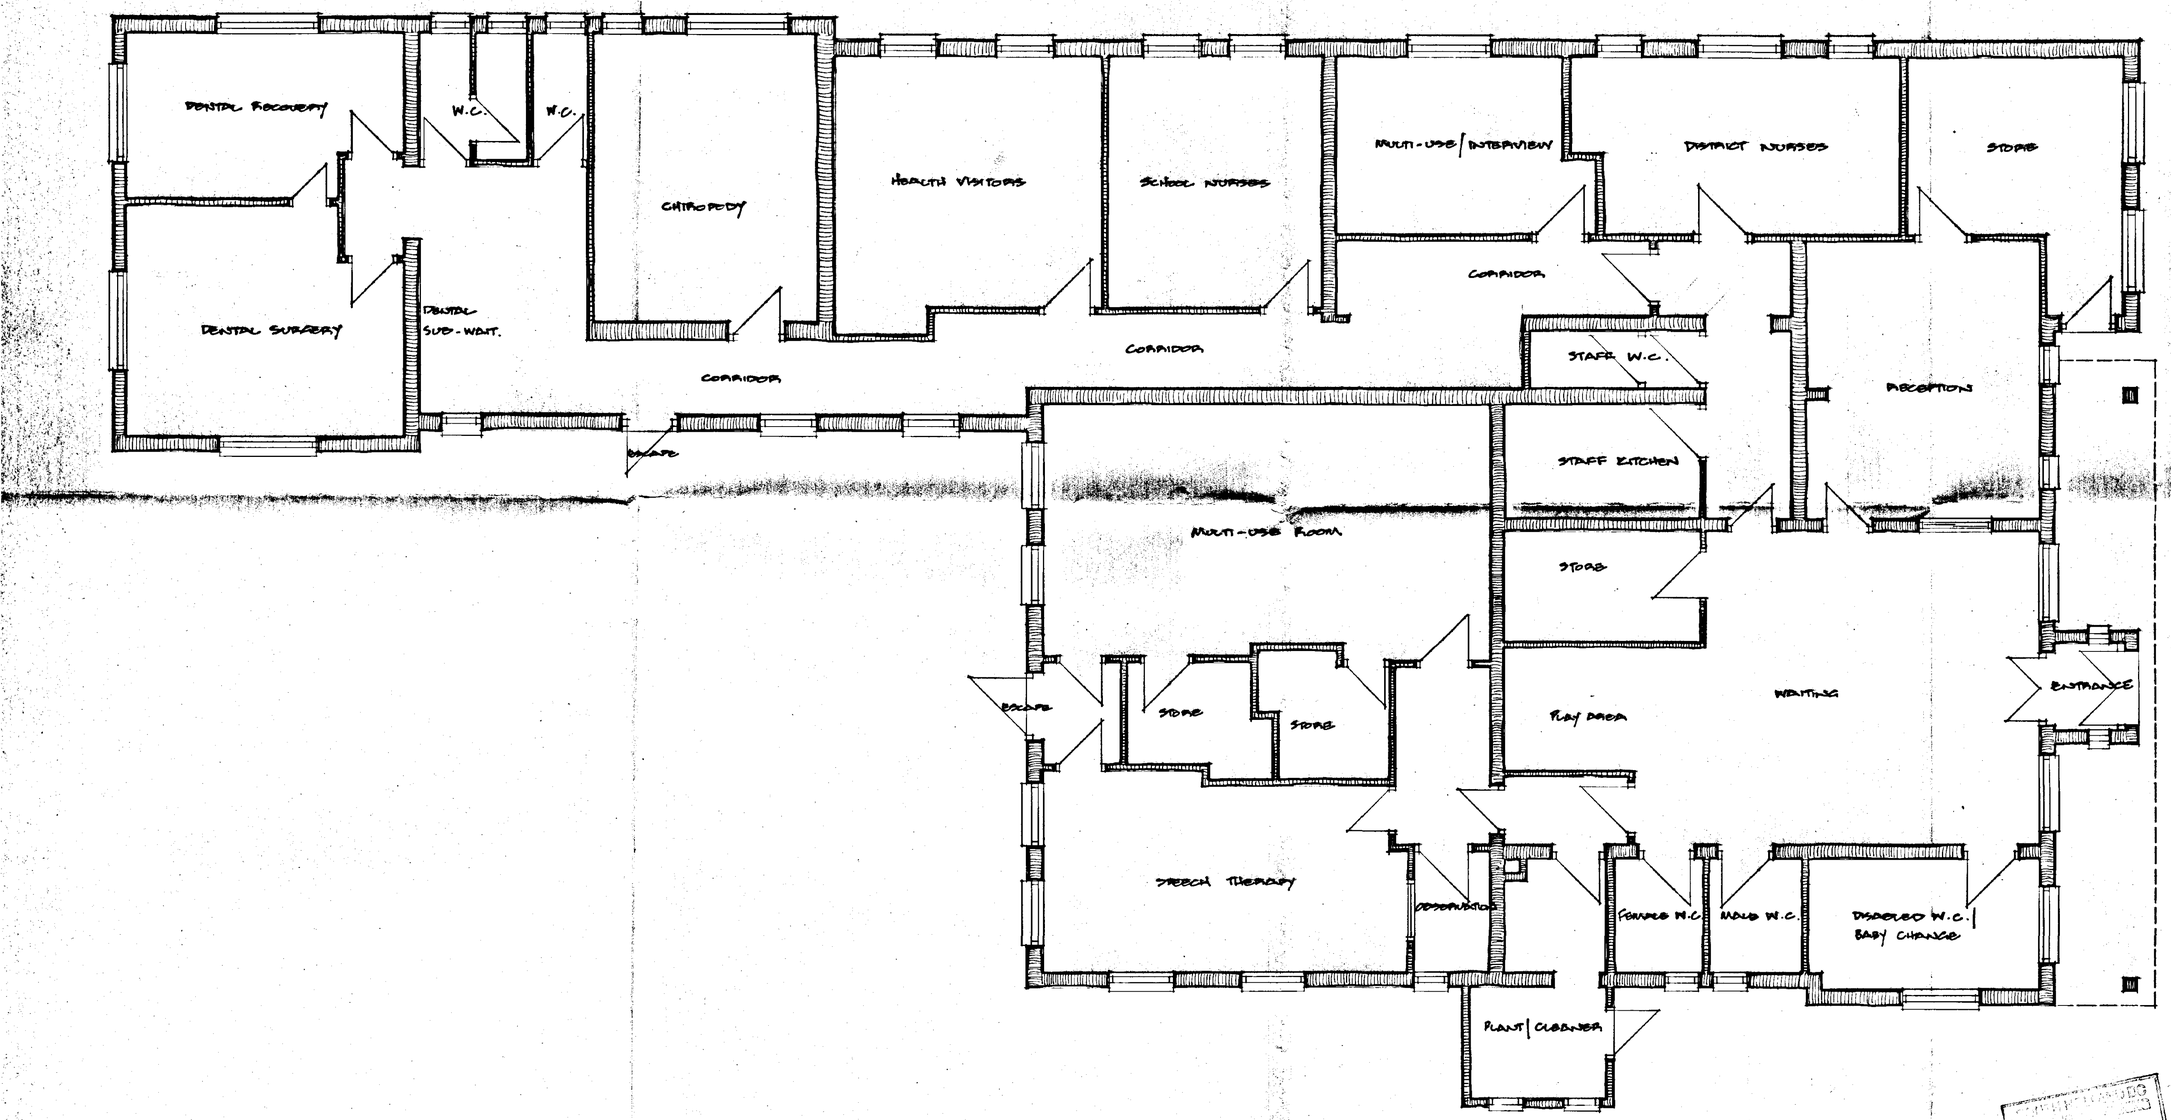


| No. | Date | Description |
|---|---|---|
| REVISION | | |

SOUTH LINCOLNSHIRE COMMUNITY AND MENTAL HEALTH SERVICES N.H.S. TRUST


ESTATES DEPARTMENT
ORCHARD HOUSE
RAUCEBY HOSPITAL
SLEAFORD LINCOLNSHIRE
NG34 8PP Tele (0529) 488241


DETERMINED PLAN

TITLE

PROPERTY
HOLBEACH CLINIC AND DENTAL SURGERY

| DRAWN | CHECKED | DATE |
|---|---|---|
| TGN | TAC | OCT. 1996 |


| DRAWING NUMBER | SCALE |
|---|---|
| 707 - 01 | 1:50 |

DRAWING STATUS
SKETCH PROPOSALS


0300/97

**NOTES**


1. DIMENSIONS ARE NOT TO BE SCALED.
2. GIVEN DIMENSIONS SHOULD BE CHECKED AGAINST ACTUAL SITE SIZES BEFORE ANY WORK IS CONSTRUCTED.

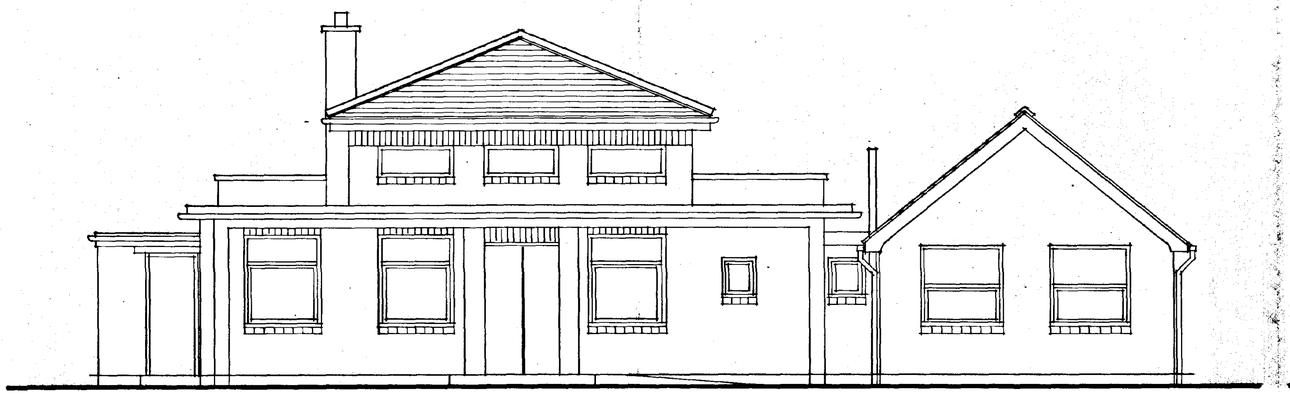


WEST ELEVATION (FRONT).

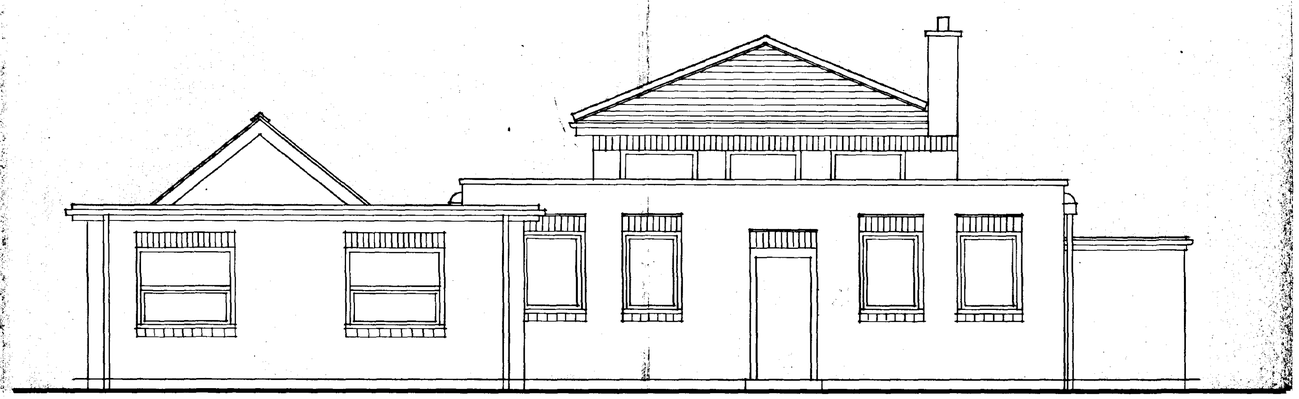


EAST ELEVATION (REAR).

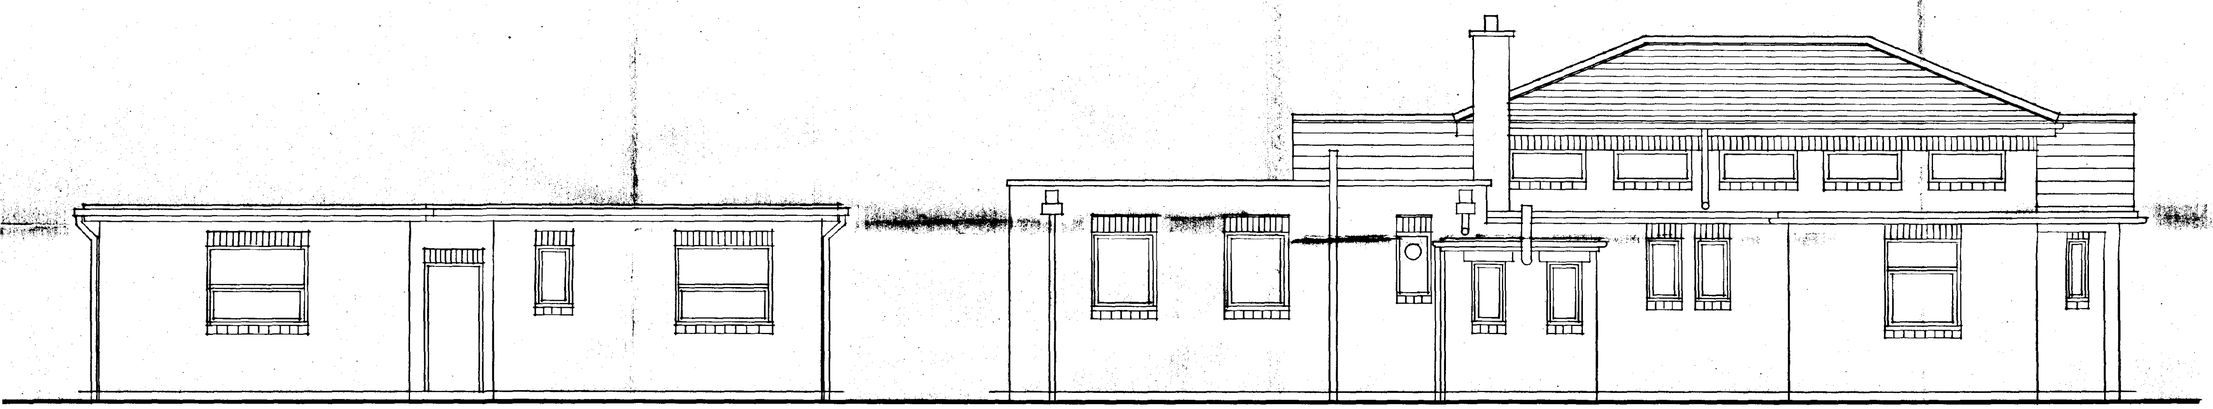

NORTH ELEVATION

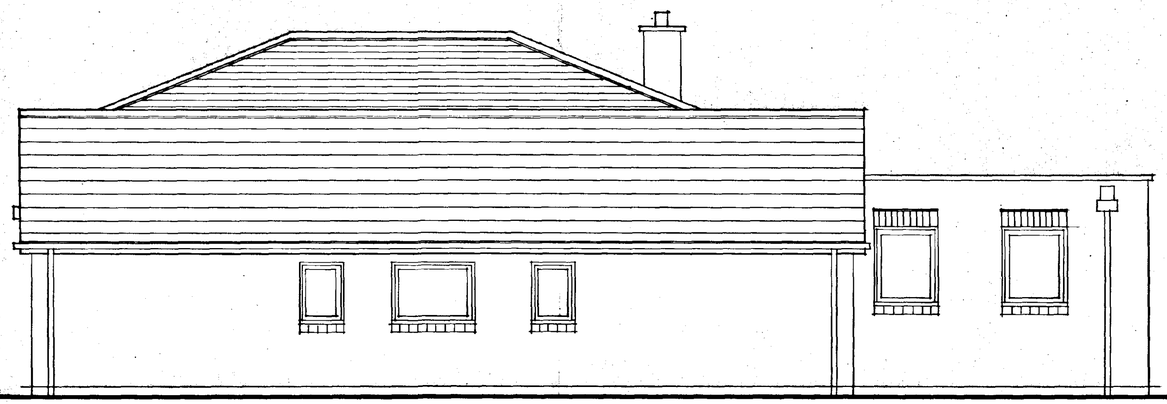

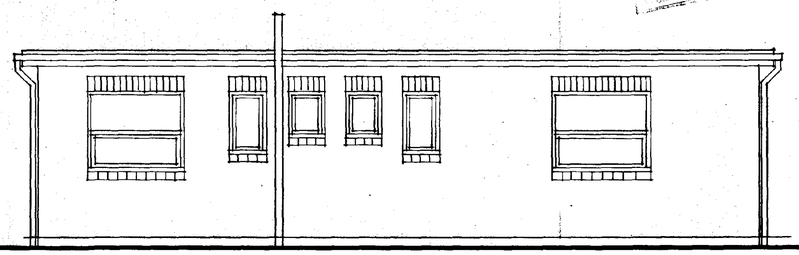

SOUTH ELEVATION

NOTE: HEIGHTS SHOWN ON THIS DRAWING HAVE NOT BEEN MEASURED ON SITE. IT IS RECOMMENDED THAT ALL HEIGHTS ARE CHECKED ON SITE BEFORE PROCEEDING WITH WORKING DRAWINGS.

| No. | Date | Description |
|---|---|---|
| REVISION | | |

SOUTH LINCOLNSHIRE COMMUNITY AND MENTAL HEALTH SERVICES N.H.S. TRUST


ESTATES DEPARTMENT
ORCHARD HOUSE
RAUCEBY HOSPITAL
SLEAFORD LINCOLNSHIRE
NG34 8PP
Tele (0529) 488241



DETERMINED PLAN
030197


TITLE

PROPERTY
HOLDBACH CLINIC AND DENTAL SURGERY


| DRAWN | CHECKED | DATE |
|---|---|---|
| TH. | J.H.C. | FEB. 1997 |

| DRAWING NUMBER | SCALE |
|---|---|
| 707-03 | 1:50 |

DRAWING STATUS
ELEVATIONS AS EXISTING


NOTES

1. DIMENSIONS ARE NOT TO BE SCALED.
2. GIVEN DIMENSIONS SHOULD BE CHECKED AGAINST ACTUAL SITE SIZES BEFORE ANY WORK IS CONSTRUCTED.

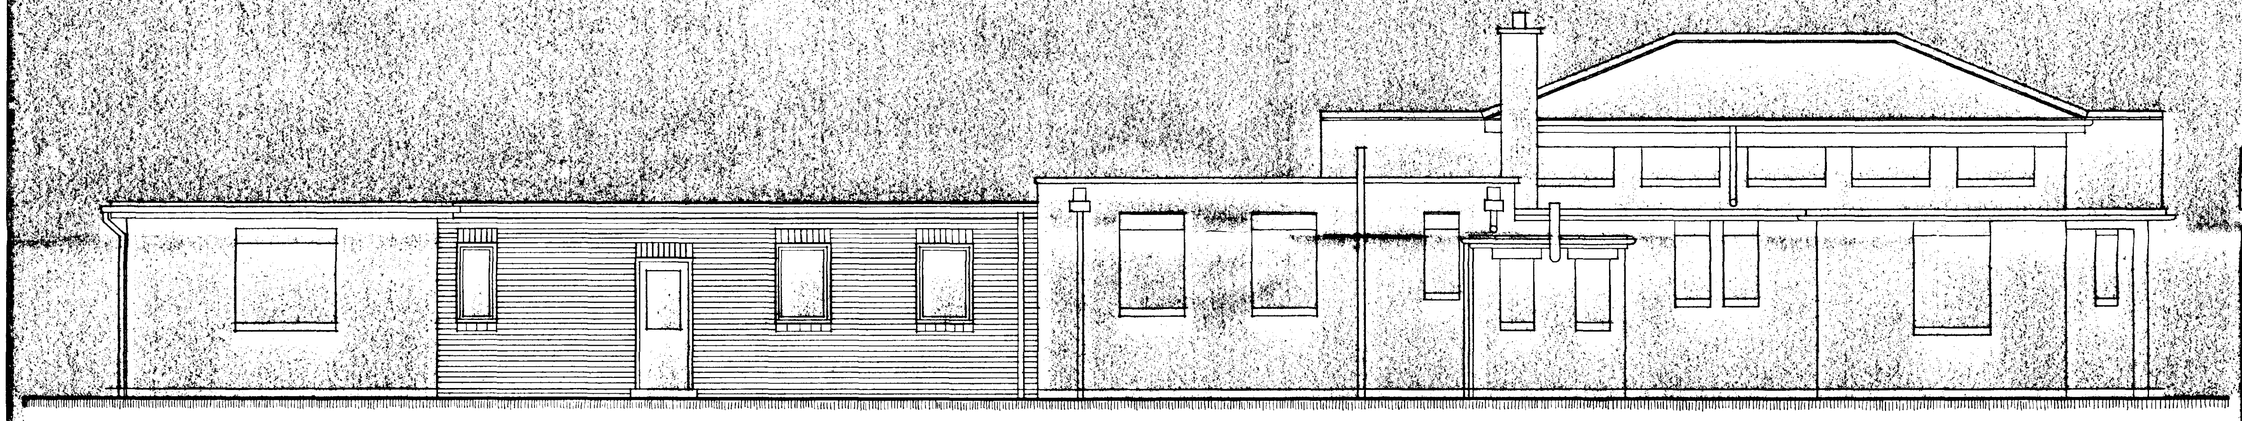

NORTH ELEVATION.

EXTENSION LINE - FALSE BRICKWORK TO MATCH EXISTING.

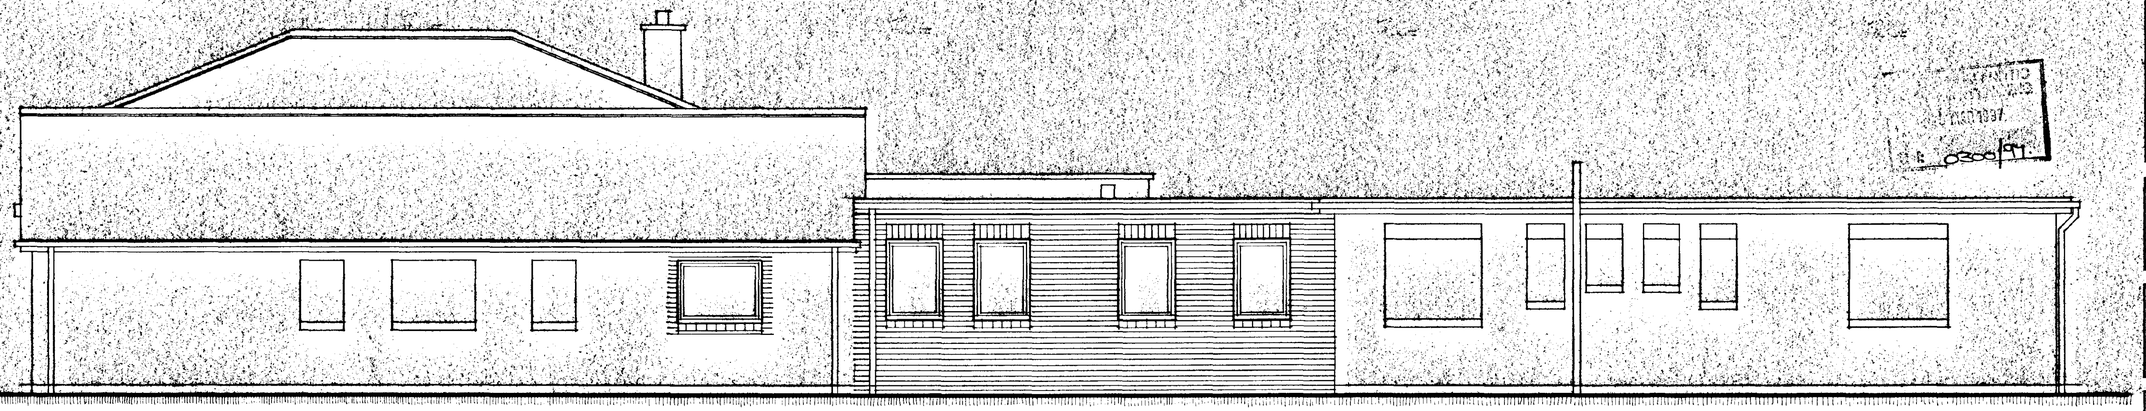

SOUTH ELEVATION.

EXTENSION LINE - FALSE BRICKWORK TO MATCH EXISTING.

NOTE: WORKING DRAWINGS ARE TRUE BUT DOORS MARKINGS ON SITE IT IS RECOMMENDED THAT ALL DIMENSIONS ARE CHECKED ON SITE BEFORE PROCEEDING WITH WORKING DRAWINGS.

| No. | Date | Description |
|---|---|---|
| REVISION | | |


SOUTH LINCOLNSHIRE COMMUNITY AND MENTAL HEALTH SERVICES N.H.S. TRUST

ESTATES DEPARTMENT
ORCHARD HOUSE
RAUCEBY HOSPITAL
SLEAFORD LINCOLNSHIRE
NG34 8PP Tele (0529) 488241



RECEIVED
PLAN


TITLE

PROPERTY
Holdbrook clinic and dental surgery.


| DRAWN | CHECKED | DATE |
|---|---|---|
| TW. | J.H.C. | Feb. 1997 |


| DRAWING NUMBER | SCALE |
|---|---|
| 707 -04 | 1:50 |

DRAWING STATUS
Elevations as proposed.

NOTES

1. DIMENSIONS ARE NOT TO BE SCALED.
2. GIVEN DIMENSIONS SHOULD BE CHECKED AGAINST ACTUAL SITE SIZES BEFORE ANY WORK IS CONSTRUCTED.

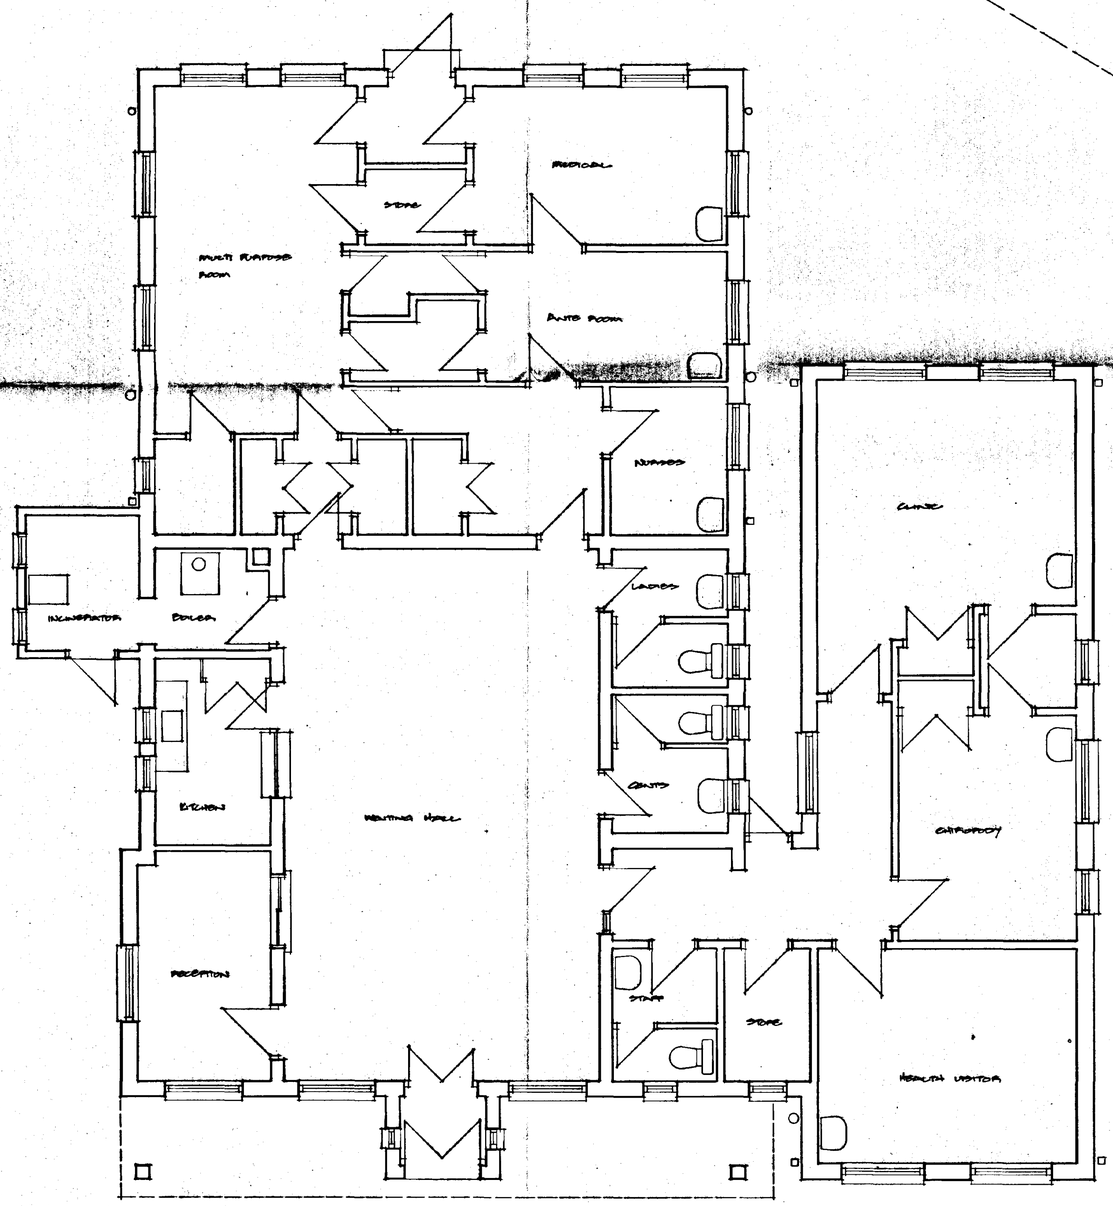

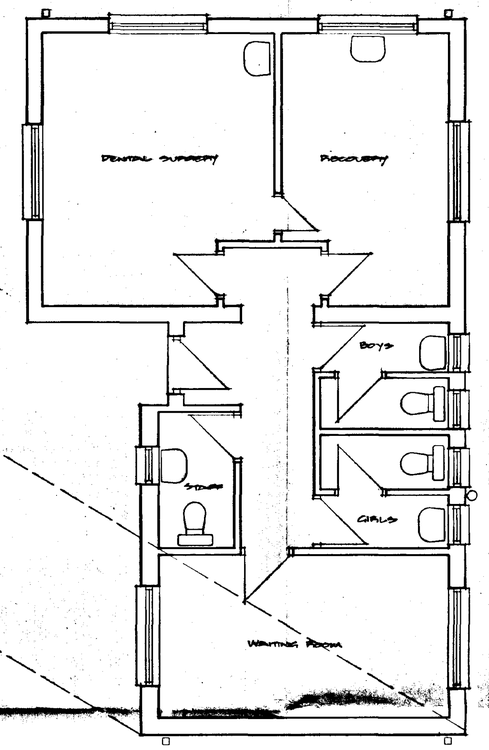
| No. | Date | Description |
|---|---|---|
| REVISION | | |

SOUTH LINCOLNSHIRE COMMUNITY AND MENTAL HEALTH SERVICES N.H.S. TRUST

ESTATES DEPARTMENT
ORCHARD HOUSE
RAUCEBY HOSPITAL
SLEAFORD LINCOLNSHIRE
NG34 8PP Tele (0529) 488241

DETERMINED PLAN

SOUTH KESTEVEN DISTRICT COUNCIL
19 MAR 1997
Ref: 0300/97


TITLE

PROPERTY
HOLDBEACH CLINIC AND DENTAL SURGERY


| DRAWN | CHECKED | DATE |
|---|---|---|
| SPM/TM. | JHC. | FEB. 1997 |


| DRAWING NUMBER | SCALE |
|---|---|
| 707-02 | 1:50 |

DRAWING STATUS
FLOOR PLANS AS EXISTING

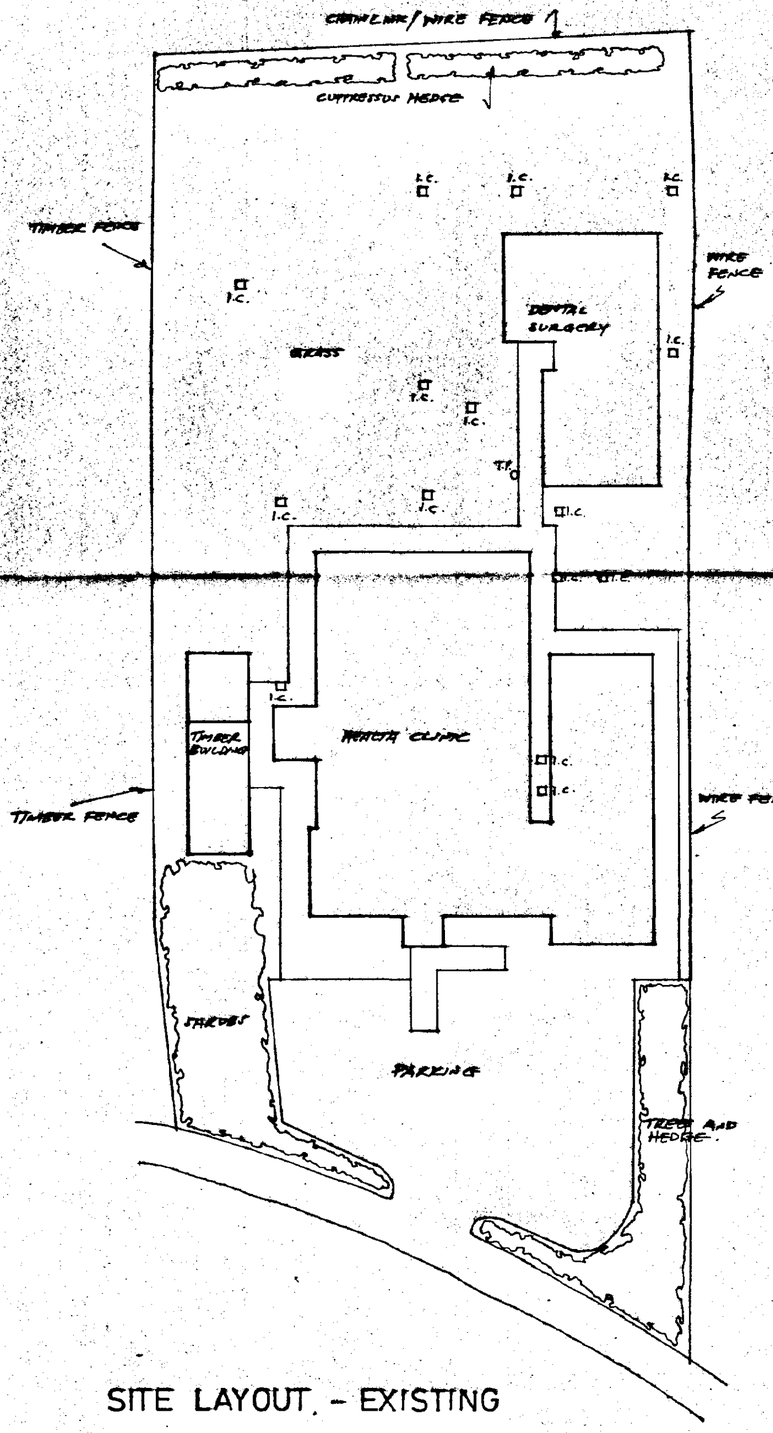


SITE LAYOUT. - EXISTING

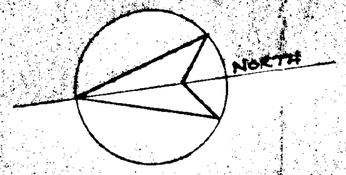

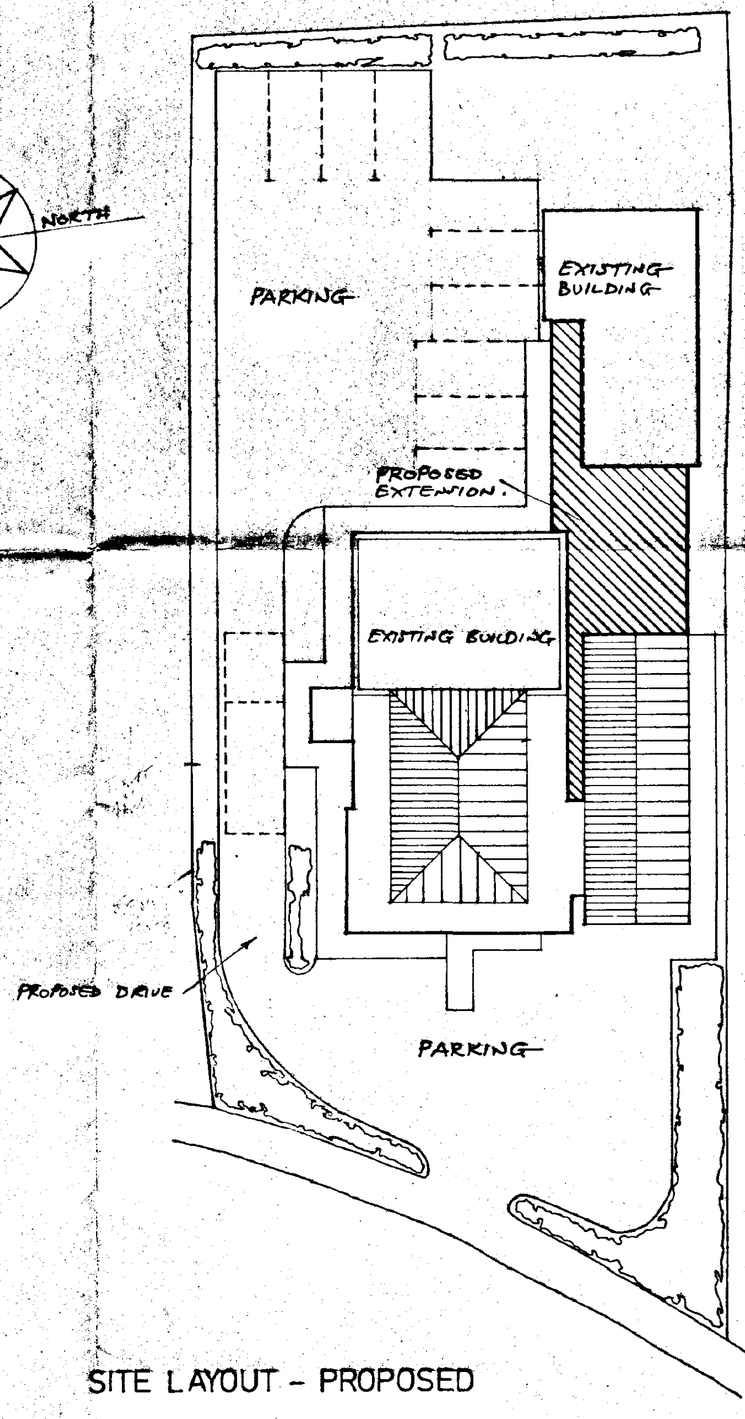
SITE LAYOUT - PROPOSED

NOTES

1. DIMENSIONS ARE NOT TO BE SCALED.
2. GIVEN DIMENSIONS SHOULD BE CHECKED AGAINST ACTUAL SITE SIZES BEFORE ANY WORK IS CONSTRUCTED.

| No. | Date | Description |
|---|---|---|
| REVISION | | |

SOUTH LINCOLNSHIRE COMMUNITY AND MENTAL HEALTH SERVICES N.H.S. TRUST

ESTATES DEPARTMENT
ORCHARD HOUSE
RAUCEBY HOSPITAL
SLEAFORD LINCOLNSHIRE
NG34 8PP Tele (0529) 488281

DETERMINED PLAN

19 MAR 1997
Ref:

TITLE

PROPERTY
HOLBEACH CLINIC AND DENTAL SURGERY

| DRAWN | CHECKED | DATE |
|---|---|---|
| JHC | JHC | FEB. 97 |

| DRAWING NUMBER | SCALE |
|---|---|
| 707-05 | 1:200 |

DRAWING STATUS
SITE LAYOUT EXISTING & PROPOSED.

PERMATRA

Copy of Master Survey Drawing made on 8/89

TF 3624

# ORDNANCE SURVEY

LINCOLNSHIRE COUNTY | SOUTH HOLLAND DISTRICT | HOLBEACH ED

HOLBEACH TOWN WARD

HOLBEACH ST JOHNS WARD

HOLBEACH

Holbeach Fen

Golf Course

Cemetery

Caravan Park

Holbeach Infant's School

Playing Field

Community Centre

Holy Trinity Church (RC)

Movable Greenhouses

Apple Porch

Nursery

Pond

Drain

Def Drain

HIGH STREET

FLEET STREET

FLEET ROAD

FISHPOND LANE

THE TENTERS

DONBURY

WINDSOR

WILDERS PARK

FOXES LOW RD

ALBERT STREET

VICTORIA STREET

BARRINGTON GATE

DRAINES CLOSE

LYNDIS WALK

ANGEL LANE

ALISON AVENUE

PALM GATE

LOWER ROAD

Def Rd

ED & Ward Bdy

LINCOLNSHIRE EURO CONST | HOLBEACH CP | HOLLAND WITH BOSTON CO CONST

DETERMINED PLAN

SOUTH HOLLAND HOUSING STRATEGY
19 MAR 1997
Ref: 0300/97

Levelled:.....1964

Boundaries...Oct 1988

Made and published by the Ordnance Survey, Southampton A4 © Crown co
Reproduction in whole or in part by any means is prohibited without the prior permission of the Ordi