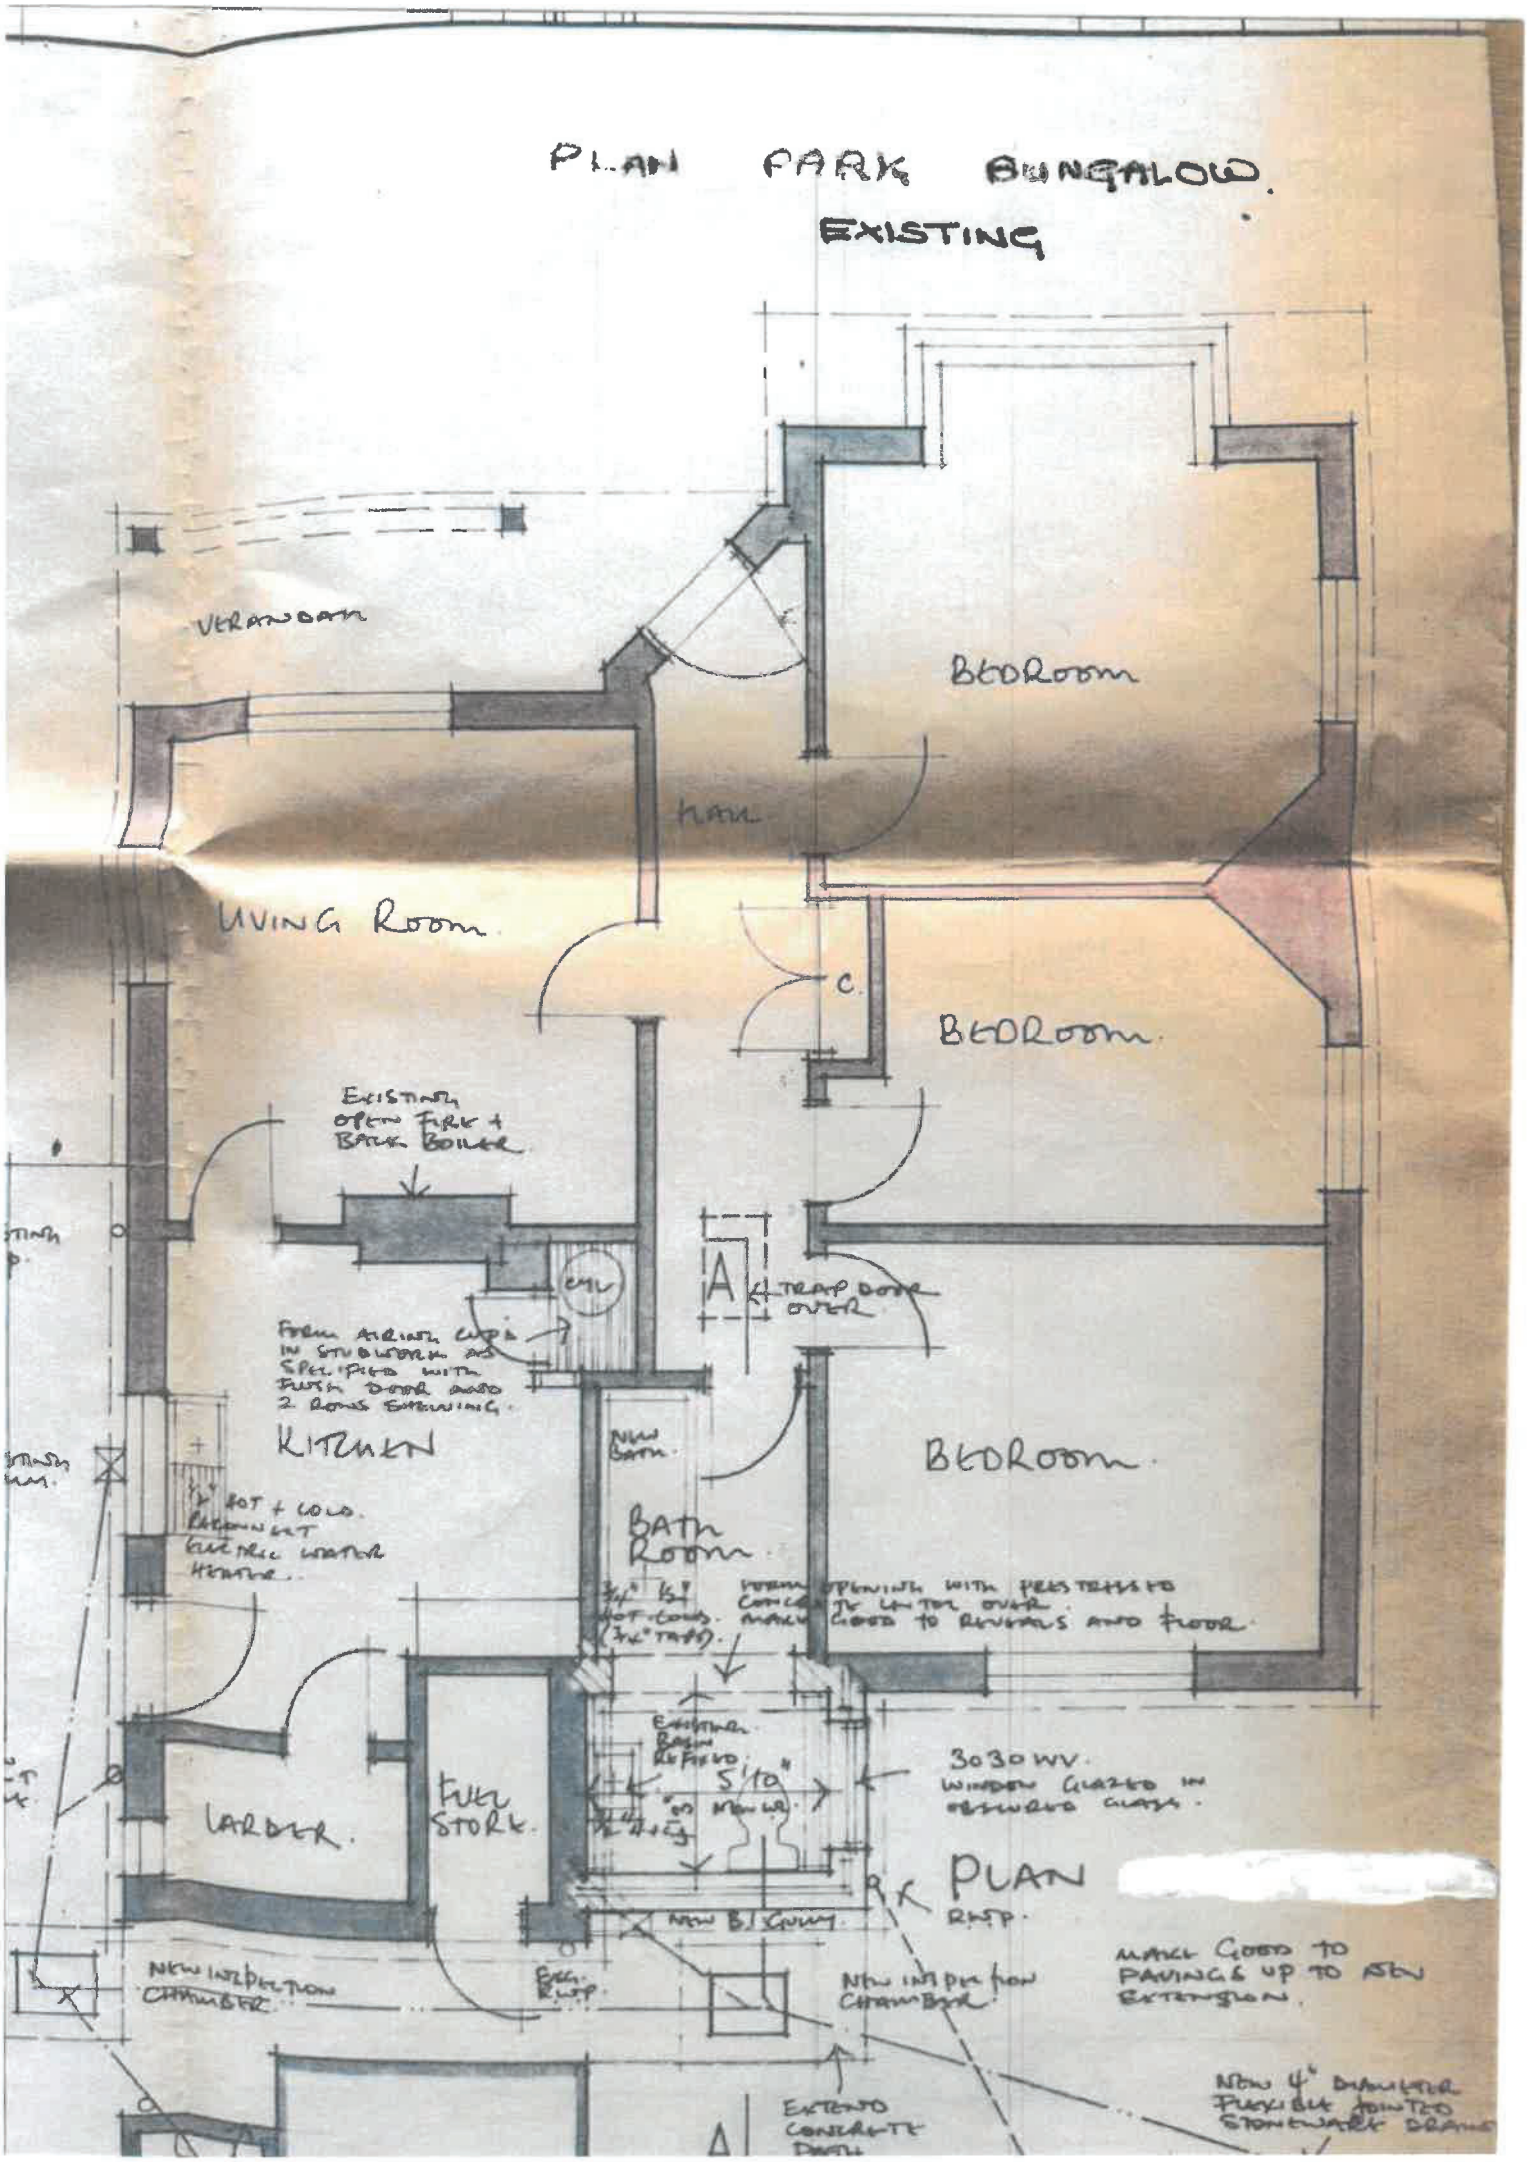

PLAN PARK BUNGALOW.
EXISTING
VERANDAH
BEDROOM
HALL
LIVING ROOM
C
BEDROOM
EXISTING OPEN FIRE + BACK BOILER
A
TRAP DOOR OVER
FROM AIRING CUPB IN STUDWORK AS SPECIFIED WITH FLUSH DOOR AND 2 ROWS SHELVING.
KITCHEN
NEW BATH.
BEDROOM
BATH ROOM
HOT + COLD. RISING MAIN ELECTRIC WATER HEATER.
3030 WV. WINDOW GLAZED IN OBSCURED GLASS.
LARDER
FUEL STORE
PLAN
NEW INSPECTION CHAMBER
NEW INSPECTION CHAMBER
MAKE GOOD TO PAVING UP TO NEW EXTENSION.
EXTEND CONCRETE PATH
NEW 4" DIAMETER FLEXIBLE JOINTED STONEWARE DRAIN