Main Distributors for

Falcon
EXCEL
BAKBAR
winterhalter
HILTA
Quest
Moorwood Vulcan
williams
RED
Sherwood
Framec
AJC CATERING
Lincat
HELKAMA
AFINOX
CLASSIC GLASS AND DISHWASHING SYSTEMS LTD
TER
iarp
PARRY
SAMSUNG ELECTRONICS

CATERQUIP (UK) LTD.

For all your Catering Equipment needs

SALES: (08700) 55·55·56 • FAX: (08700) 55·55·58

SALES - SERVICE - REPAIRS - TRADE-INS - CONTRACT CLEARANCES - NEW & USED

PROVISION FOR CARBON FILTER

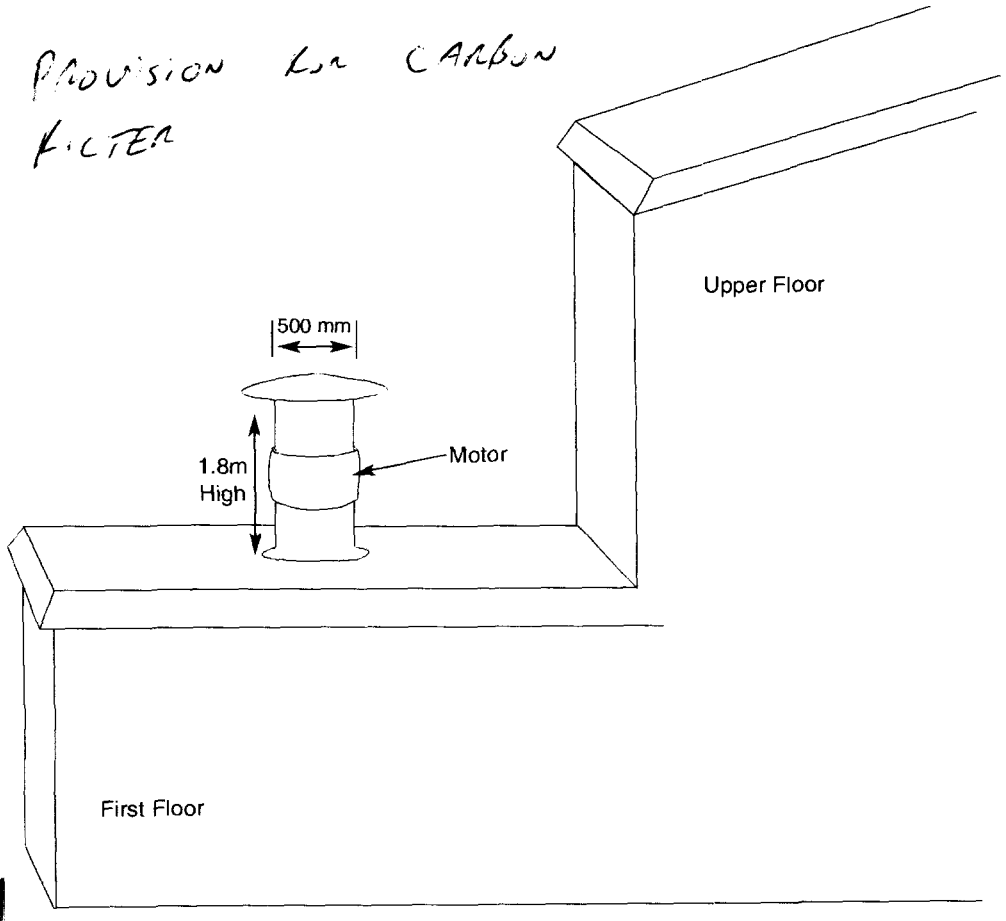

SHDC
Planning & Development
14 MAR 2002
Ref 0306/02

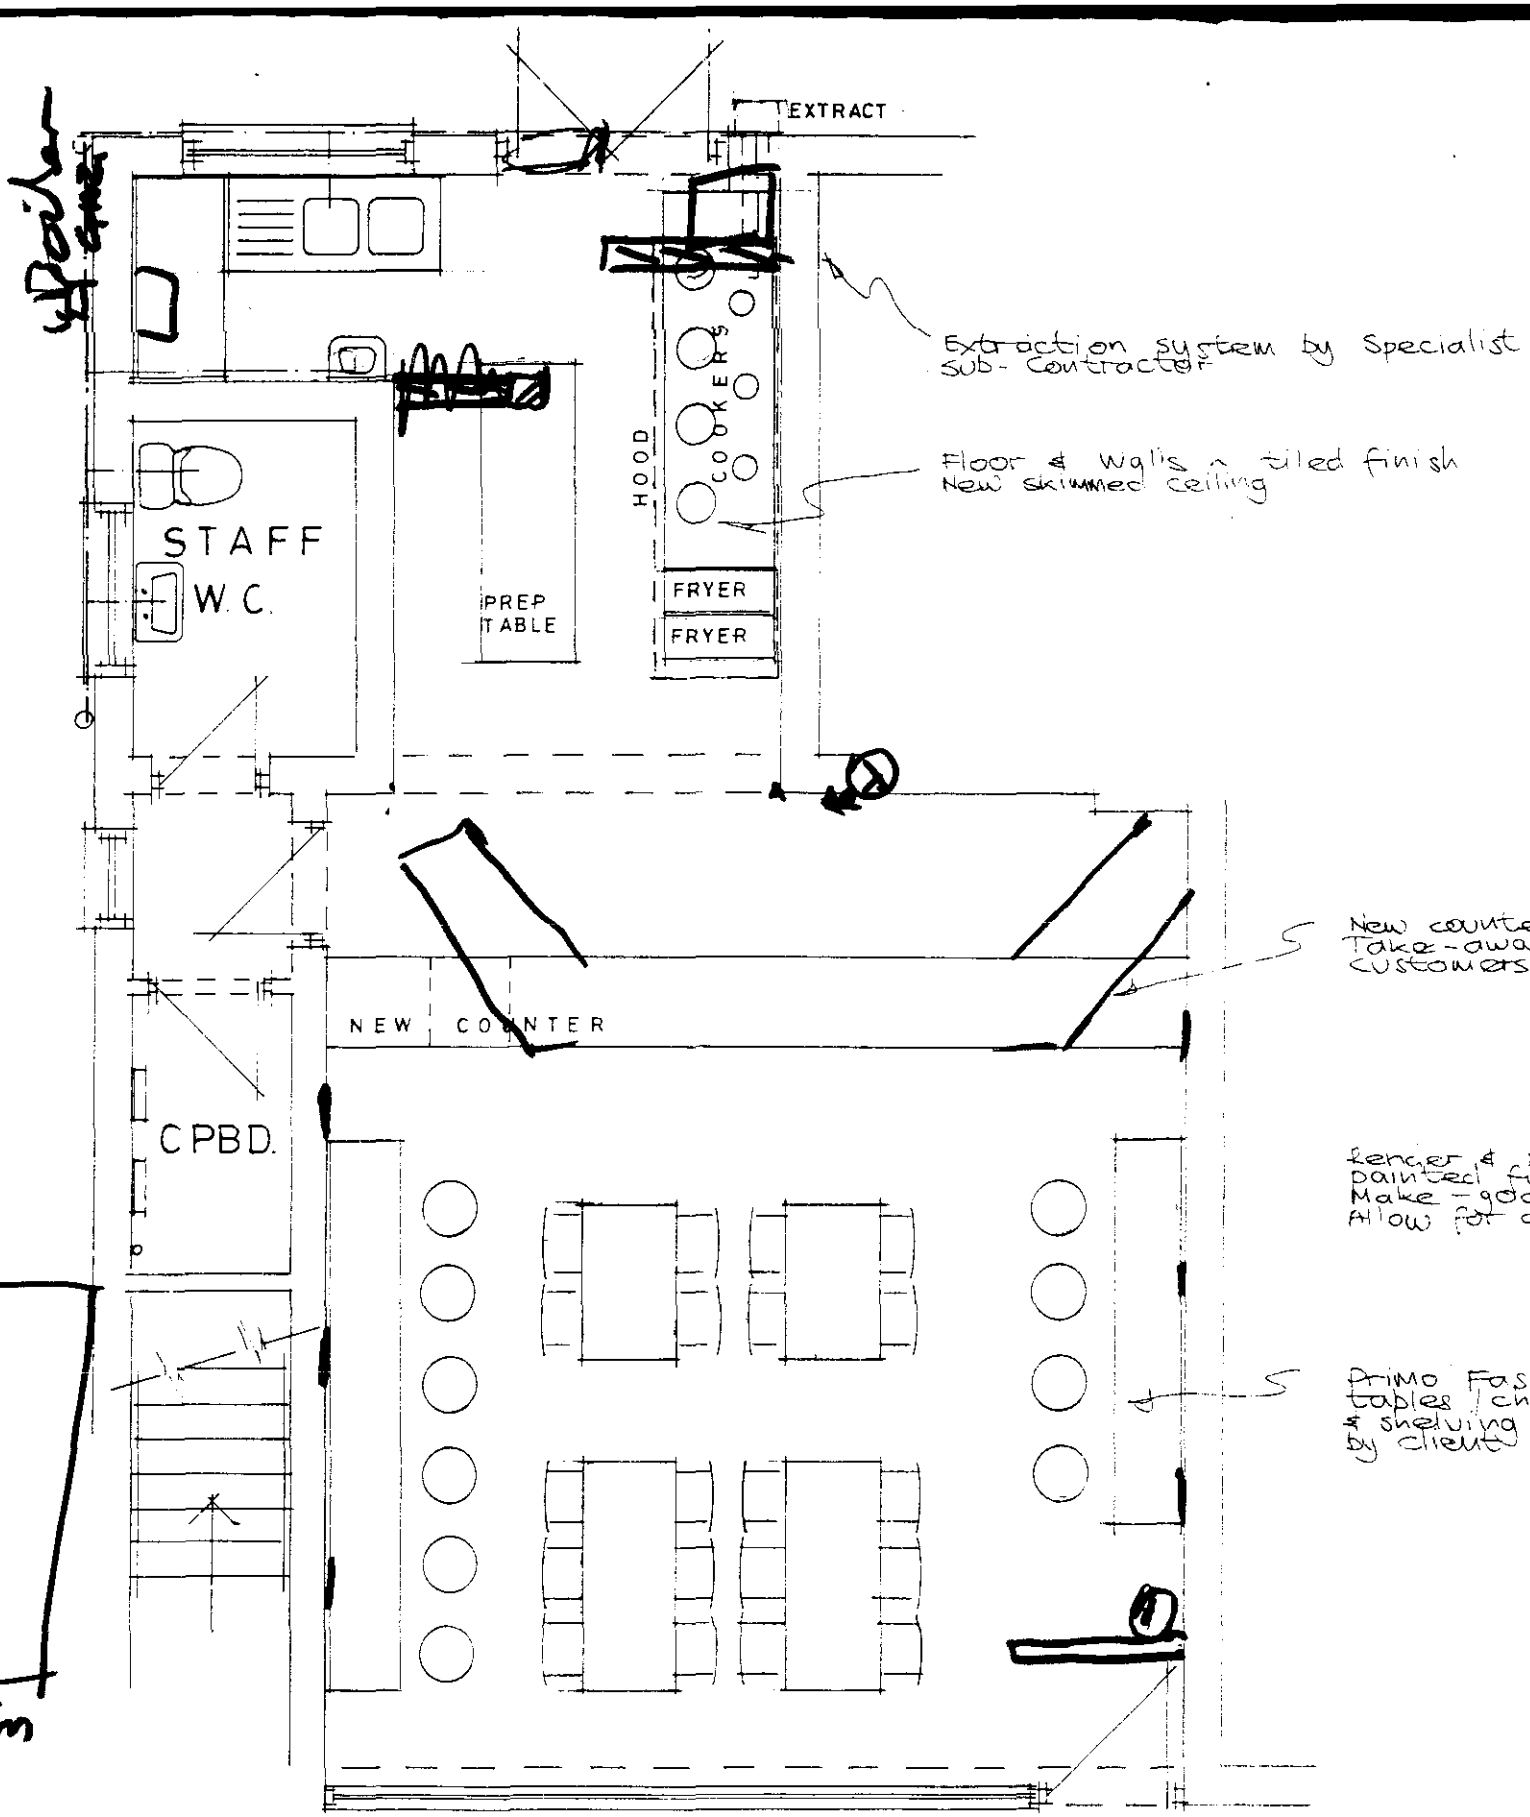

Extraction system by Specialist Sub-Contractor

Floor & walls - tiled finish
New skimmed ceiling

New counter service for Take-away & Restaurant customers

Renew & skim ex. walls painted finish
Make good ex. ceiling
Allow for down lighting

PRIMO Fast Food Systems tables / chairs / High stools & shelving - or similar approved by client

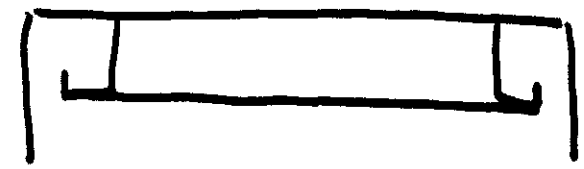

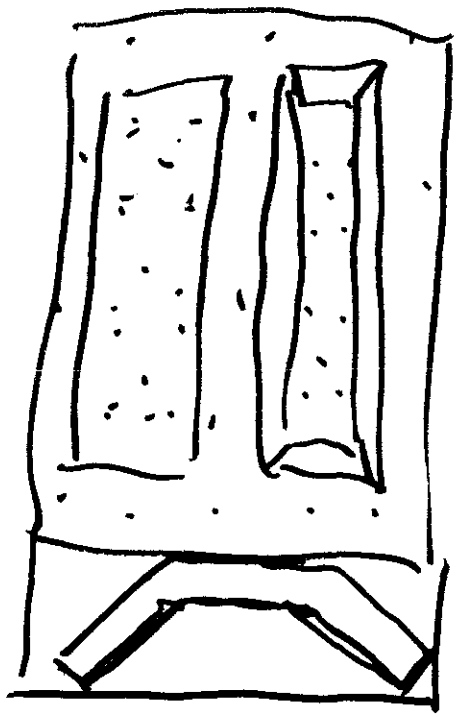

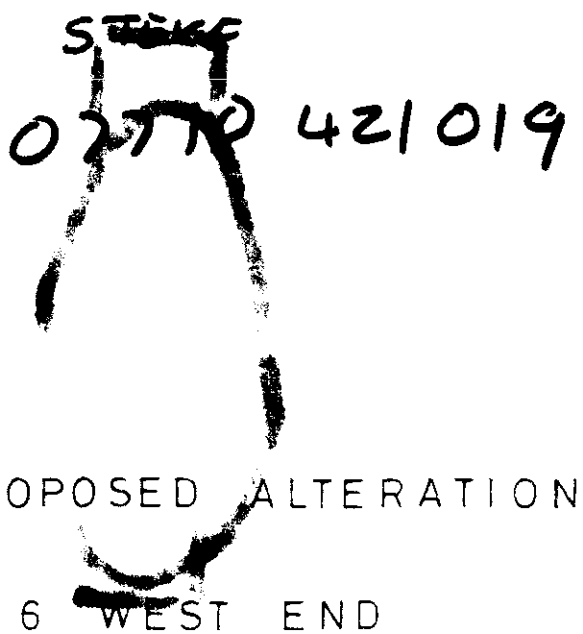

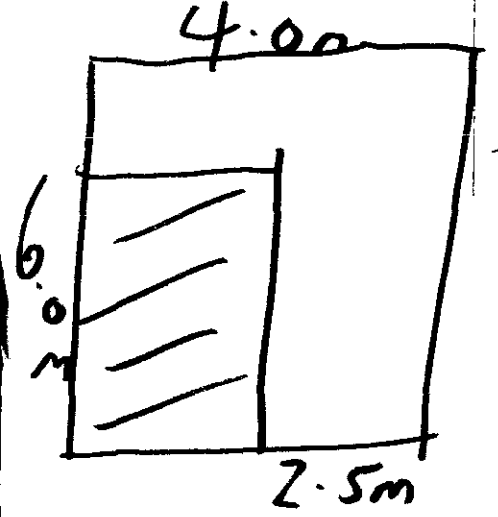

Development
14 MAR 2002
Ref 0306/02

PROPOSED LAYOUT (1:50)

PROPOSED ALTERATIONS TO

4-6 WEST END
HOLBEACH
LINCS

PROPOSED LAYOUT

RD / 654 / 002

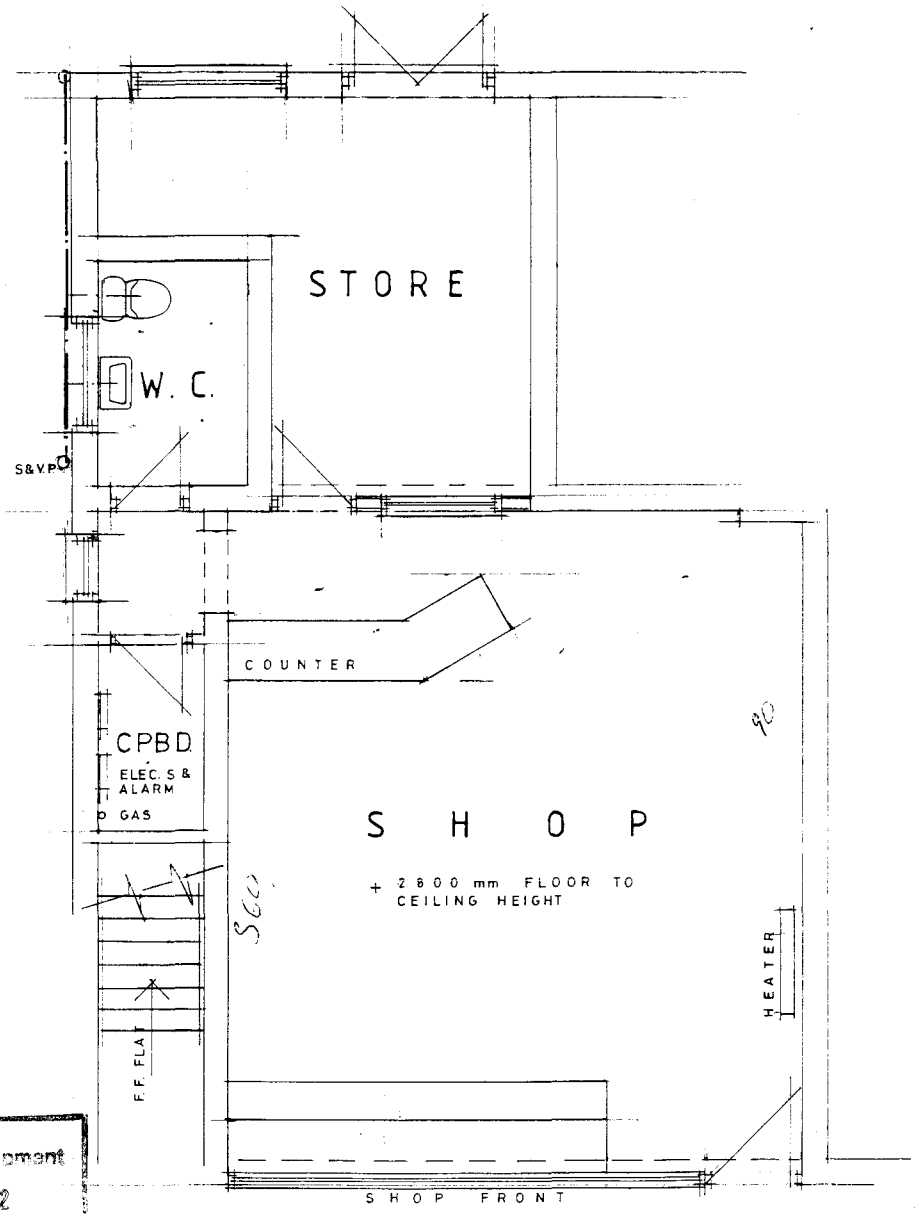

pment
14 MAR 2002
Ref 0306/02

EXISTING LAYOUT

(1:50)

PROPOSED ALTERATIONS
TO

4-6 WEST END
HOLBEACH
LINC.S

EXISTING LAYOUT

RD / 654 / 001

