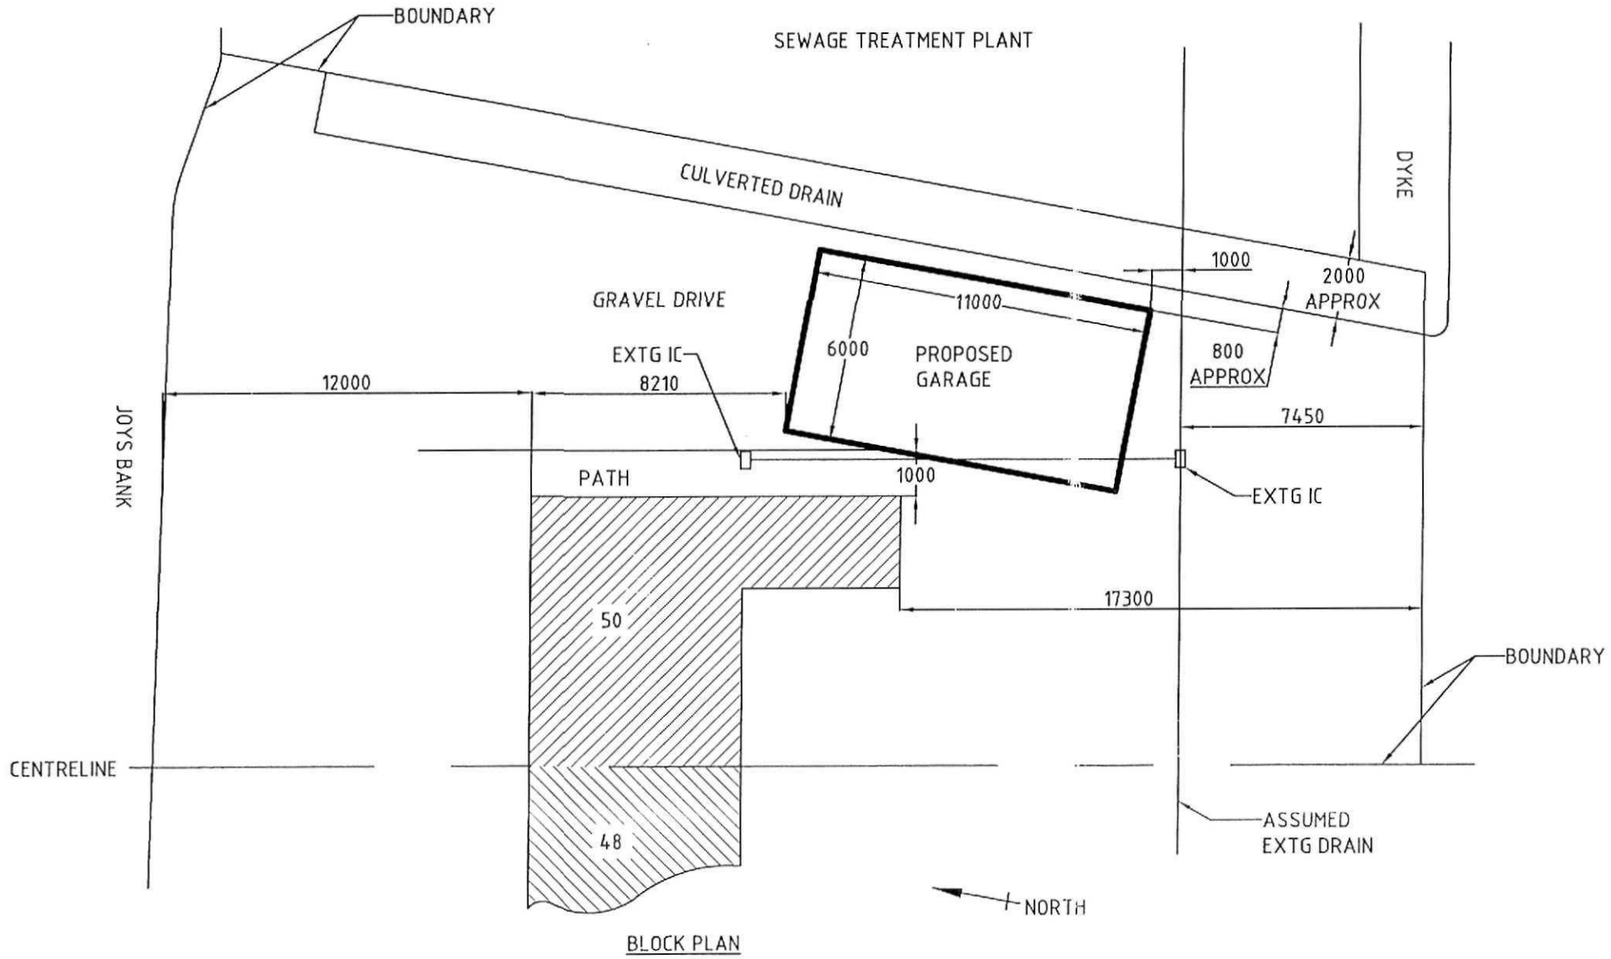



BLOCK PLAN

DETERMINED PLAN

SHDC
Planning & Development
29 APR 2009
Ref: 0306/09

| | |
|---|---|
| CLIENT | |
| MR. A. FISHER<br>50 JOYS BANK<br>HOLBEACH ST. JOHNS<br>LINCOLNSHIRE. PE12 8SD | |
| JOB | |
| PROPOSED GARAGE | |
| SUBJECT | |
| BLOCK PLAN | |
| DATE | 22 APRIL 2009 |
| SCALE | 1:200 |
| DRAWN | SRK |
| DRAWING NUMBER | |
| SK0017/BP | |