

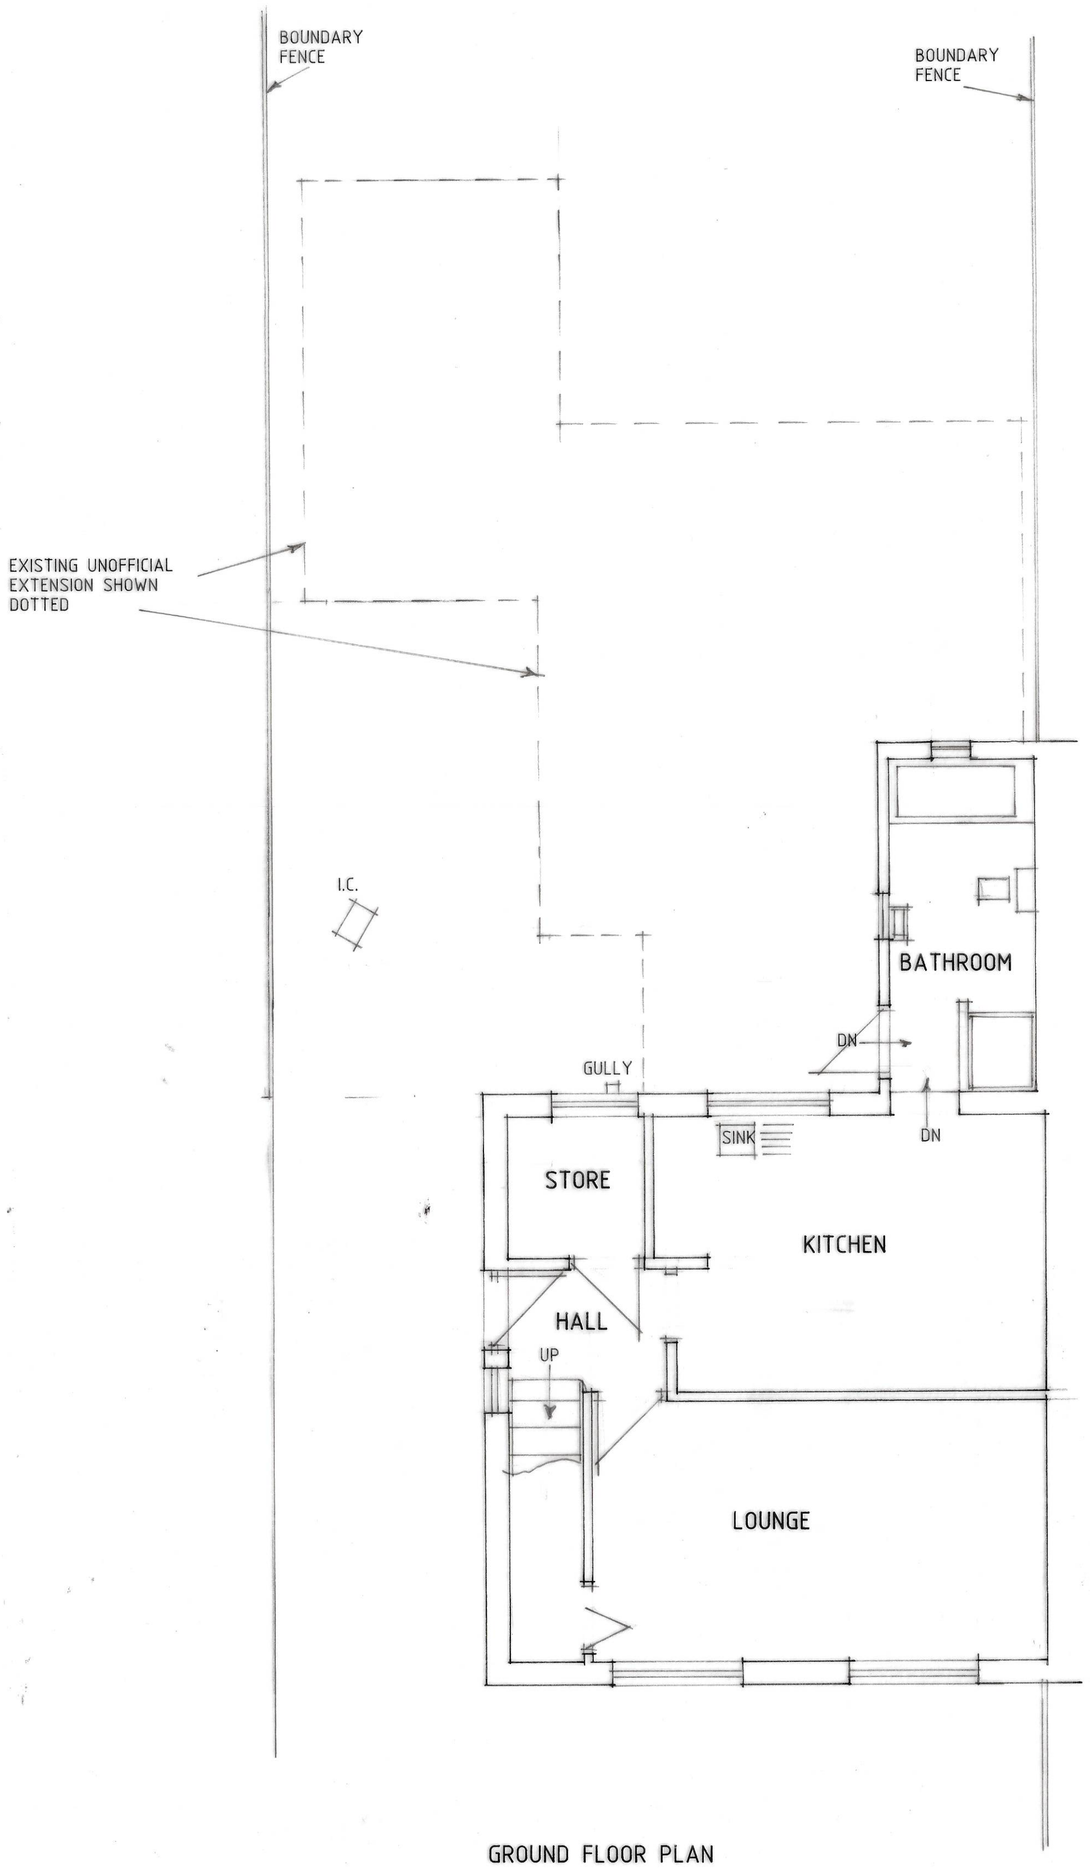



GROUND FLOOR PLAN

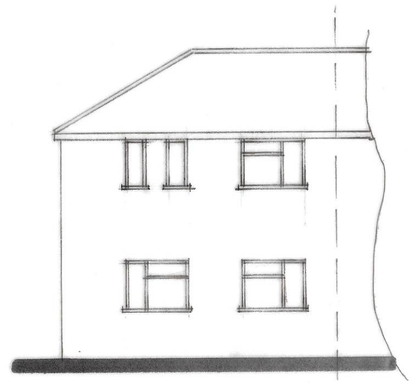

FRONT

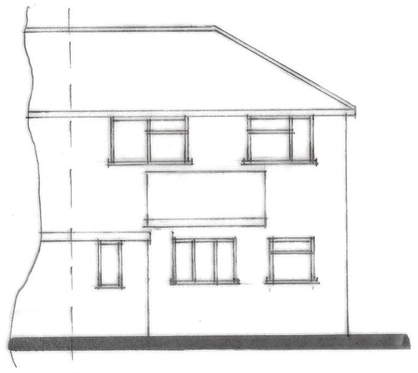

REAR

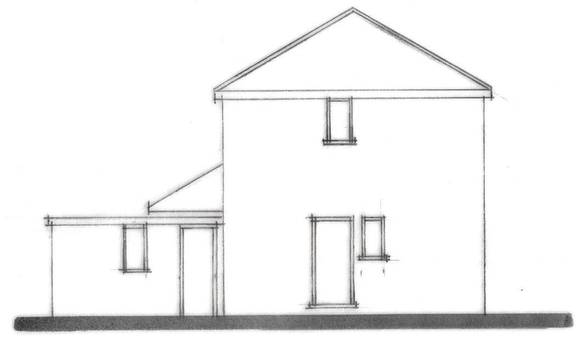

SIDE

Status DESIGN
CONSULTANTS IN ARCHITECTURE & PLANNING

PROPOSED EXTENSION AT
82 BATTLEFIELDS LANE,
HOLBEACH FOR

MISS. R. LEE.

PLAN AS EXISTING

1:50 1:100 | SD21-014/1

MAY-21 | B.GILHAM.

2 Edinburgh Walk, Holbeach,
Spalding, Lincs. PE12 7AP
Tel: 01406 424343 Fax: 01406 490702