

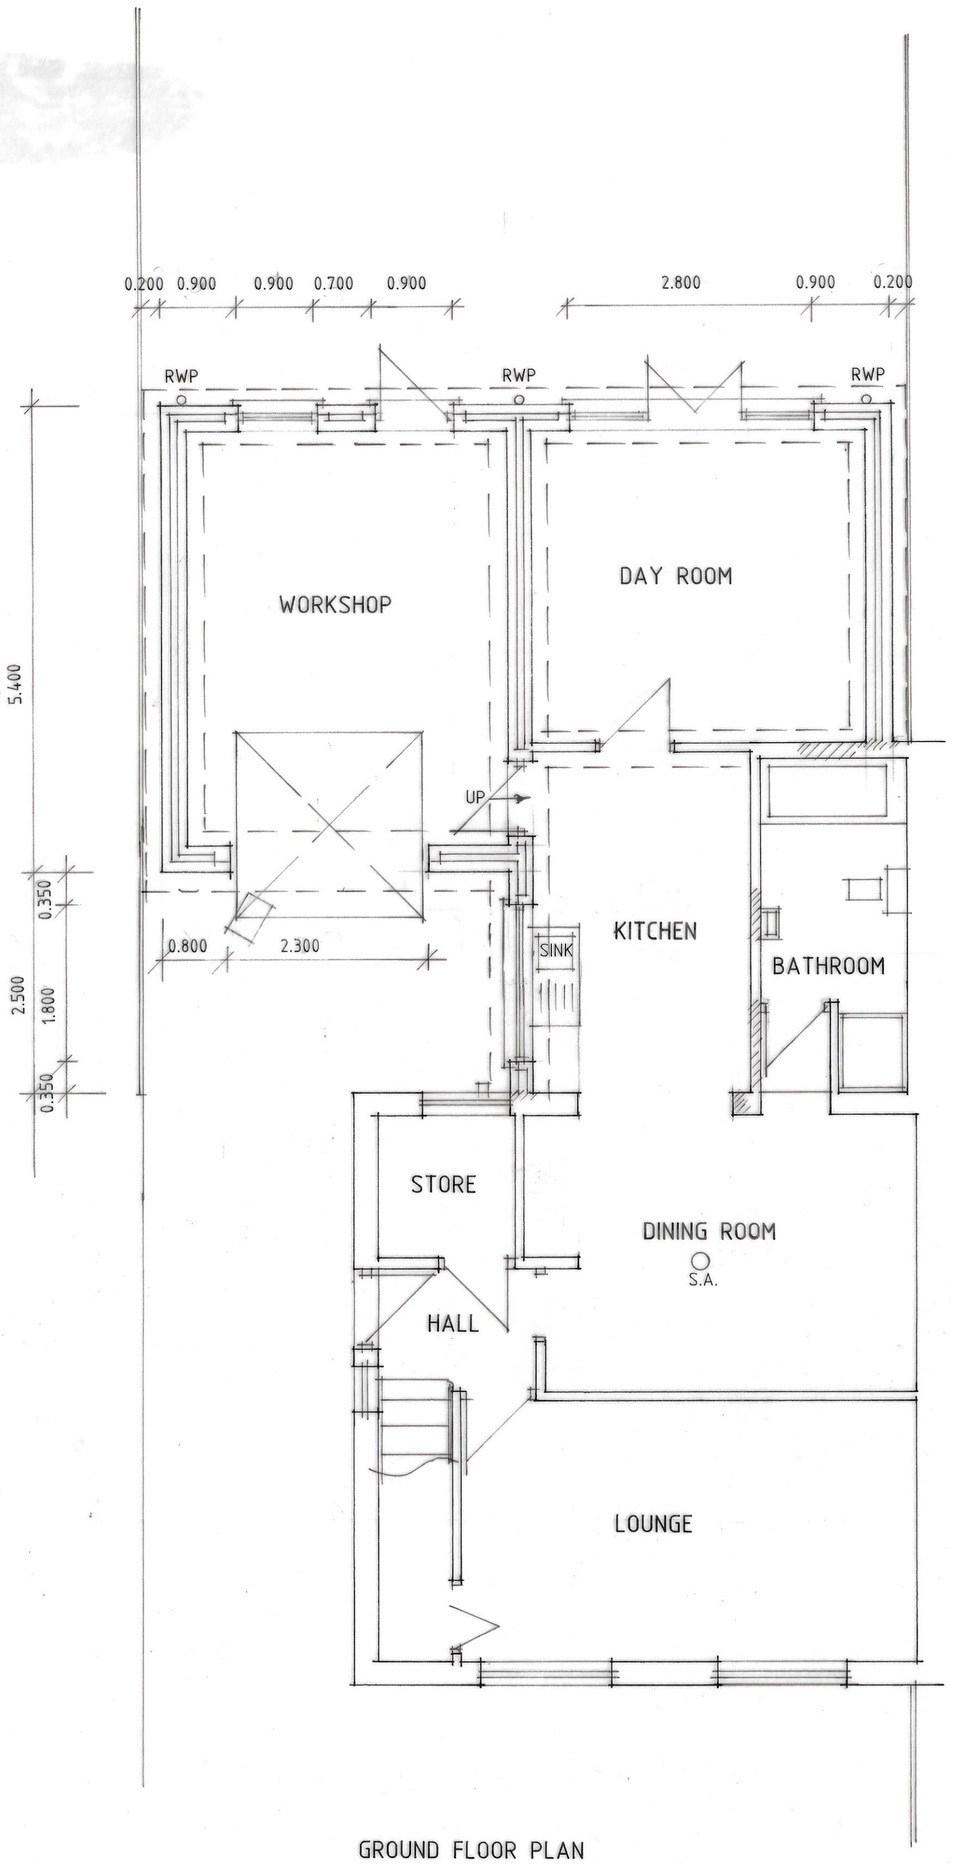



GROUND FLOOR PLAN

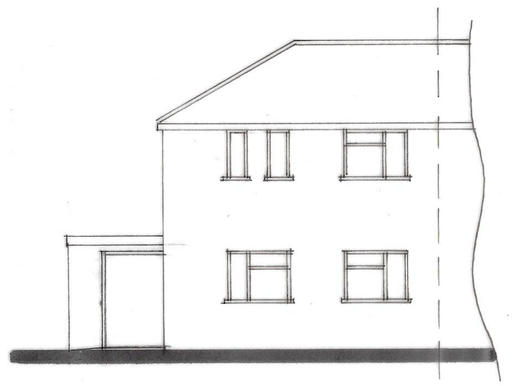


FRONT

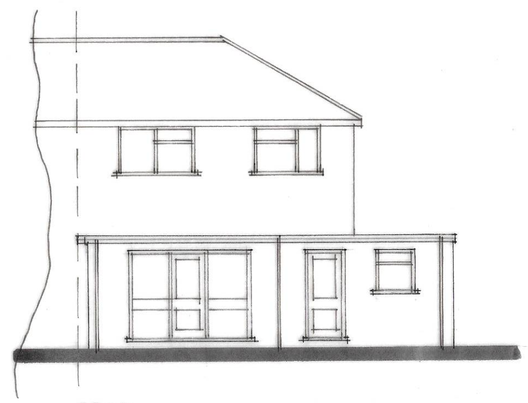

REAR

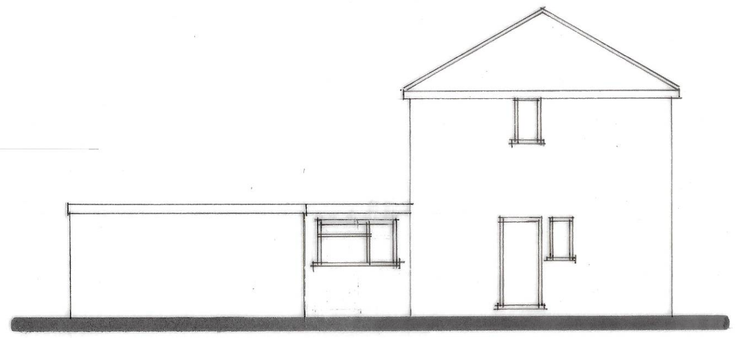

SIDE

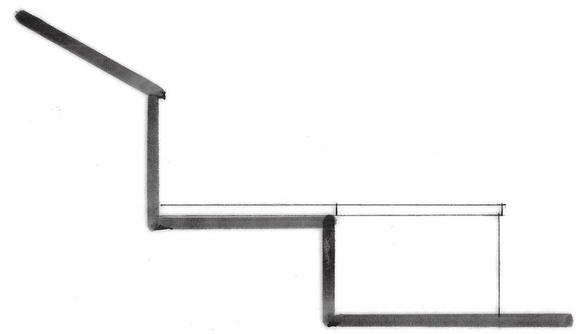

SIDE

B - ALTS - 19.8.21
A - INF. ADDED - 29.7.21

Status DESIGN
CONSULTANTS IN ARCHITECTURE & PLANNING

PROPOSED EXTENSION AT
82 BATTLEFIELDS LANE,
HOLBEACH FOR

MISS. R. LEE.

PLAN AS PROPOSED

1:50 1:100	SD21-014/2
MAY-21	B.GILHAM.

2 Edinburgh Walk, Holbeach,
Spalding, Lincs. PE12 7AP
Tel: 01406 424343 Fax: 01406 490702