

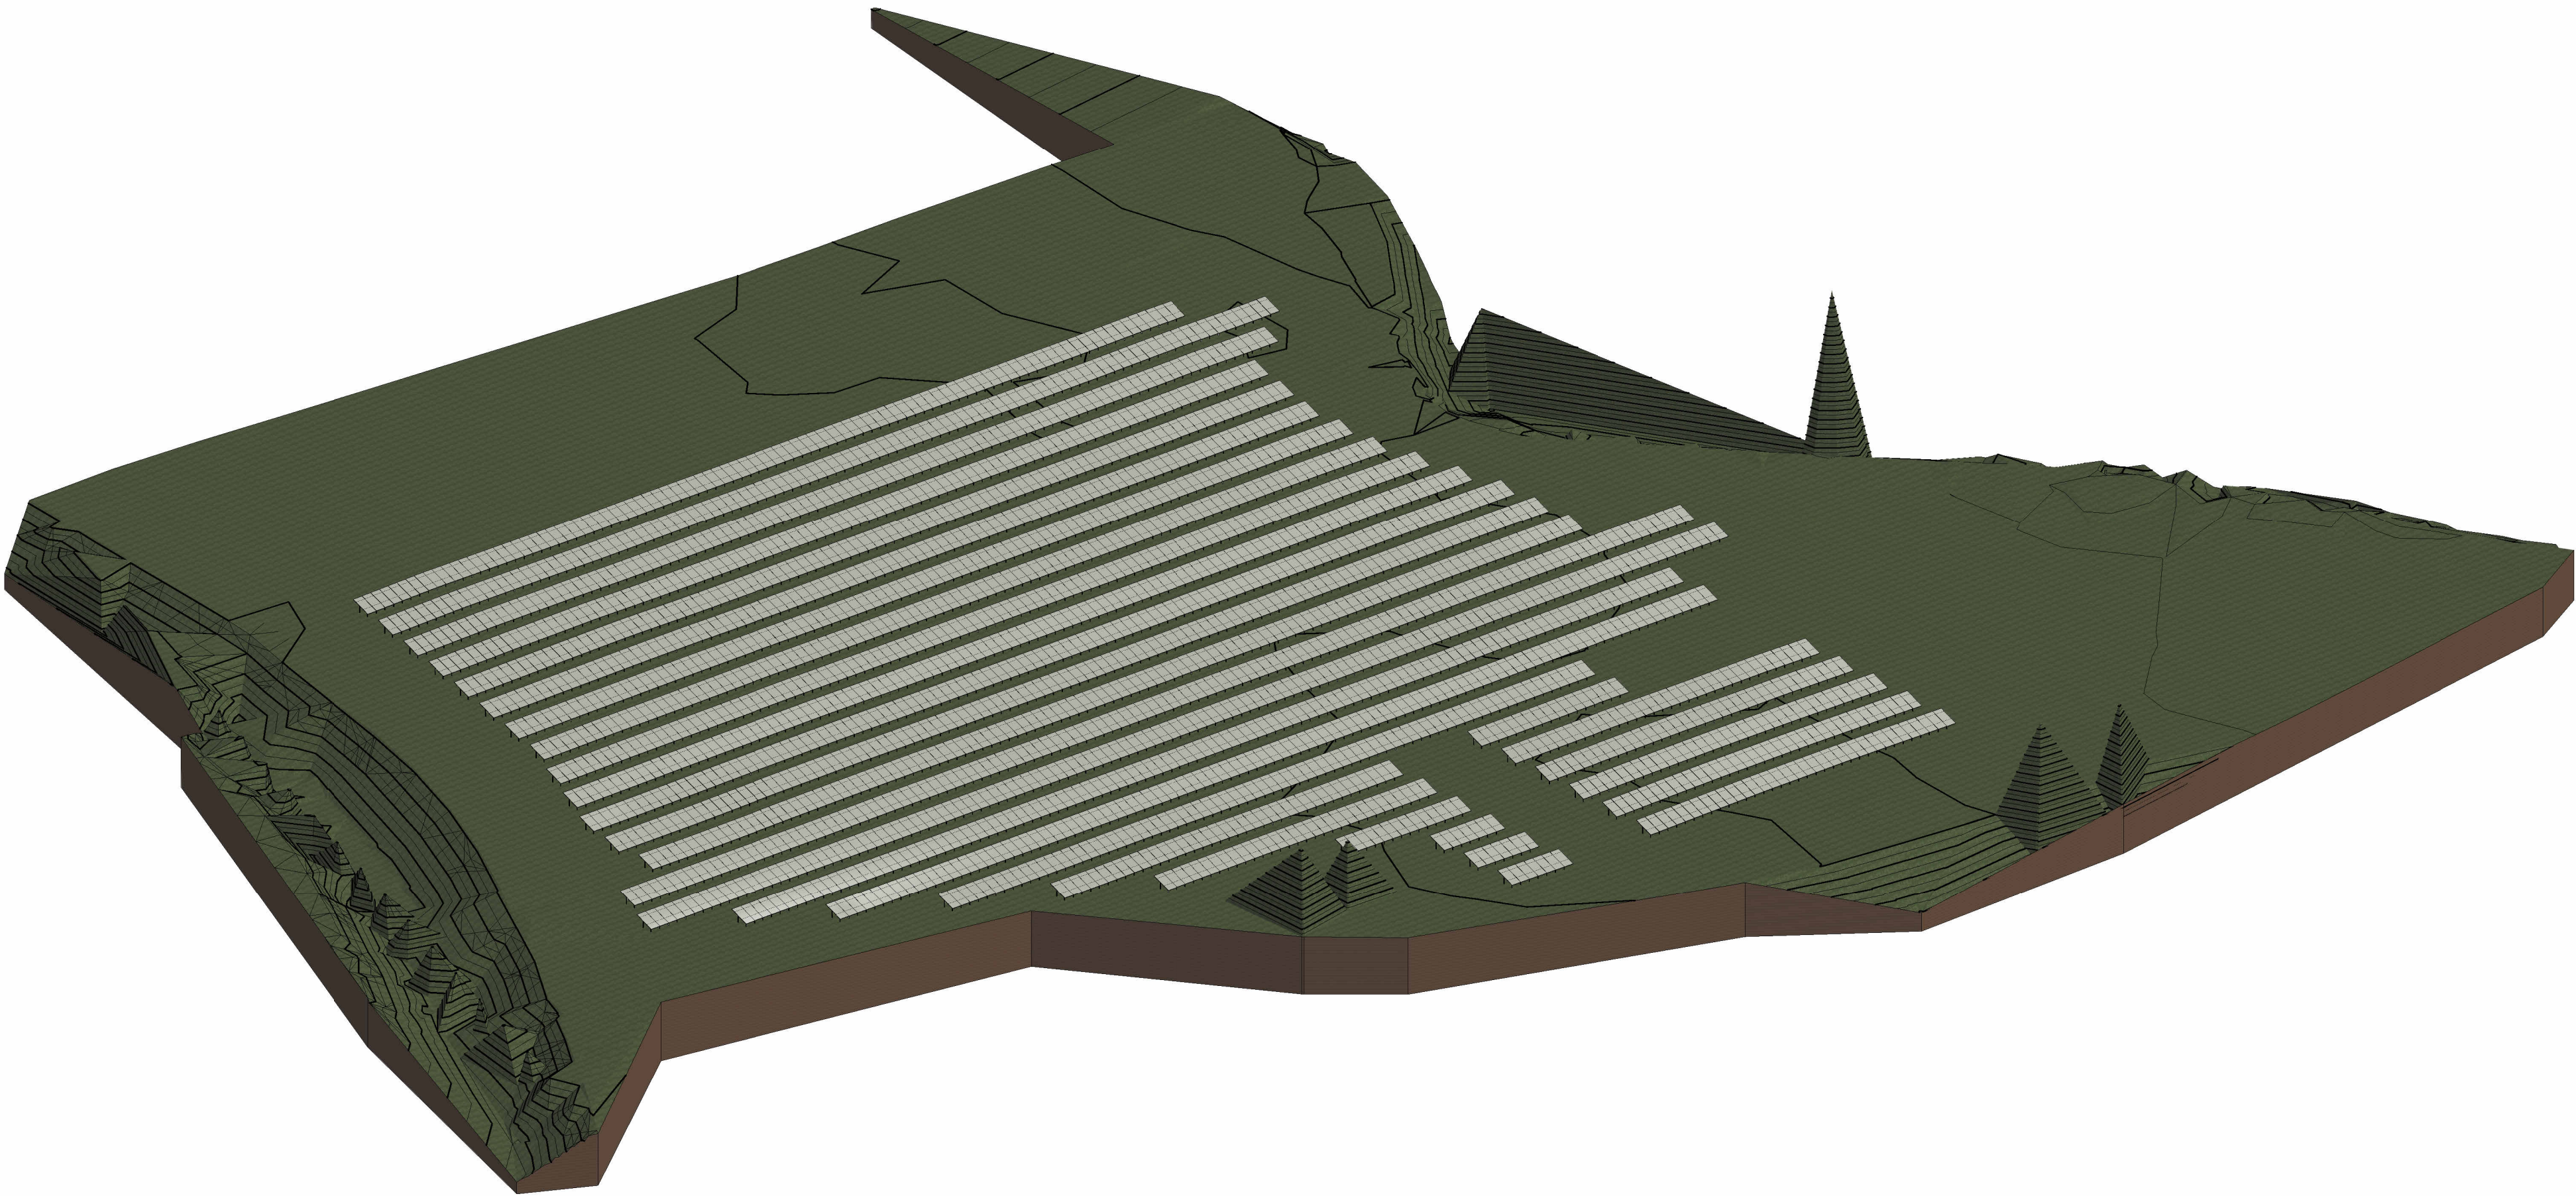
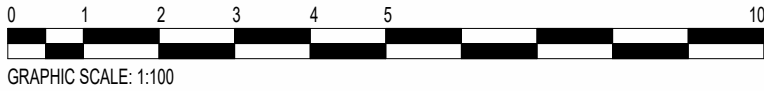
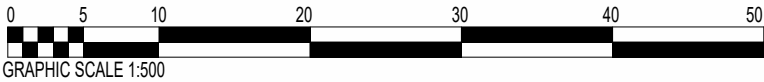


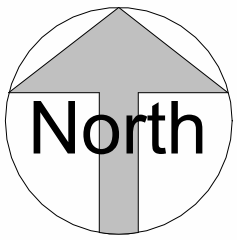


1 Proposed 3D

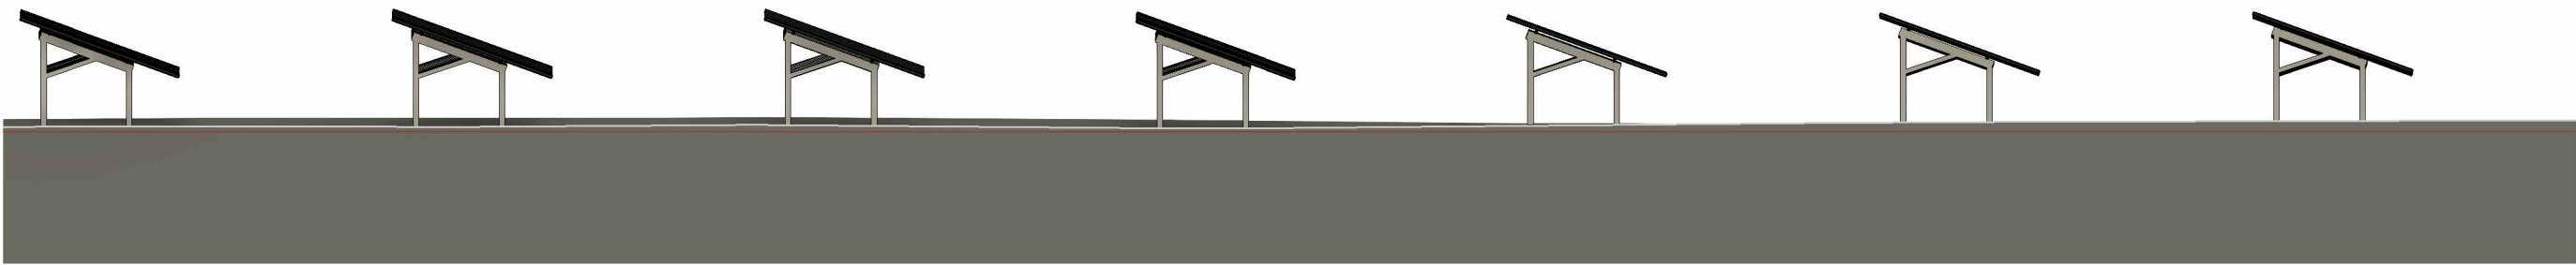

2 Typical Section
1 : 100

This drawing is the property of MJF CAD Solutions and must not be copied or disclosed for any purpose except as authorised by MJF CAD Solutions or the Client

Rev	Date	Description
-----	------	-------------

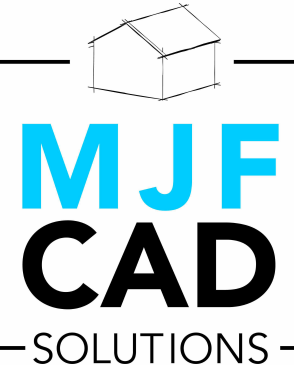

MJF CAD SOLUTIONS
MJF CAD Solutions
Basepoint Business Centre
Rivermead Drive
Swindon, SN5 7EX
Tel - 07783 226700
Email -
mike@mjfcadsolutions.co.uk

Client		Bakkavor	
Project Title			
Solar Project			
Drawing Title			
Proposed Ground Layout - 3D and section			
Scale (@ A1)	Date		
1 : 100	Jan 2026		
Drawing No.	Drawn	REV	
368_07	MJF	A	

06/03/2026 16:19:21