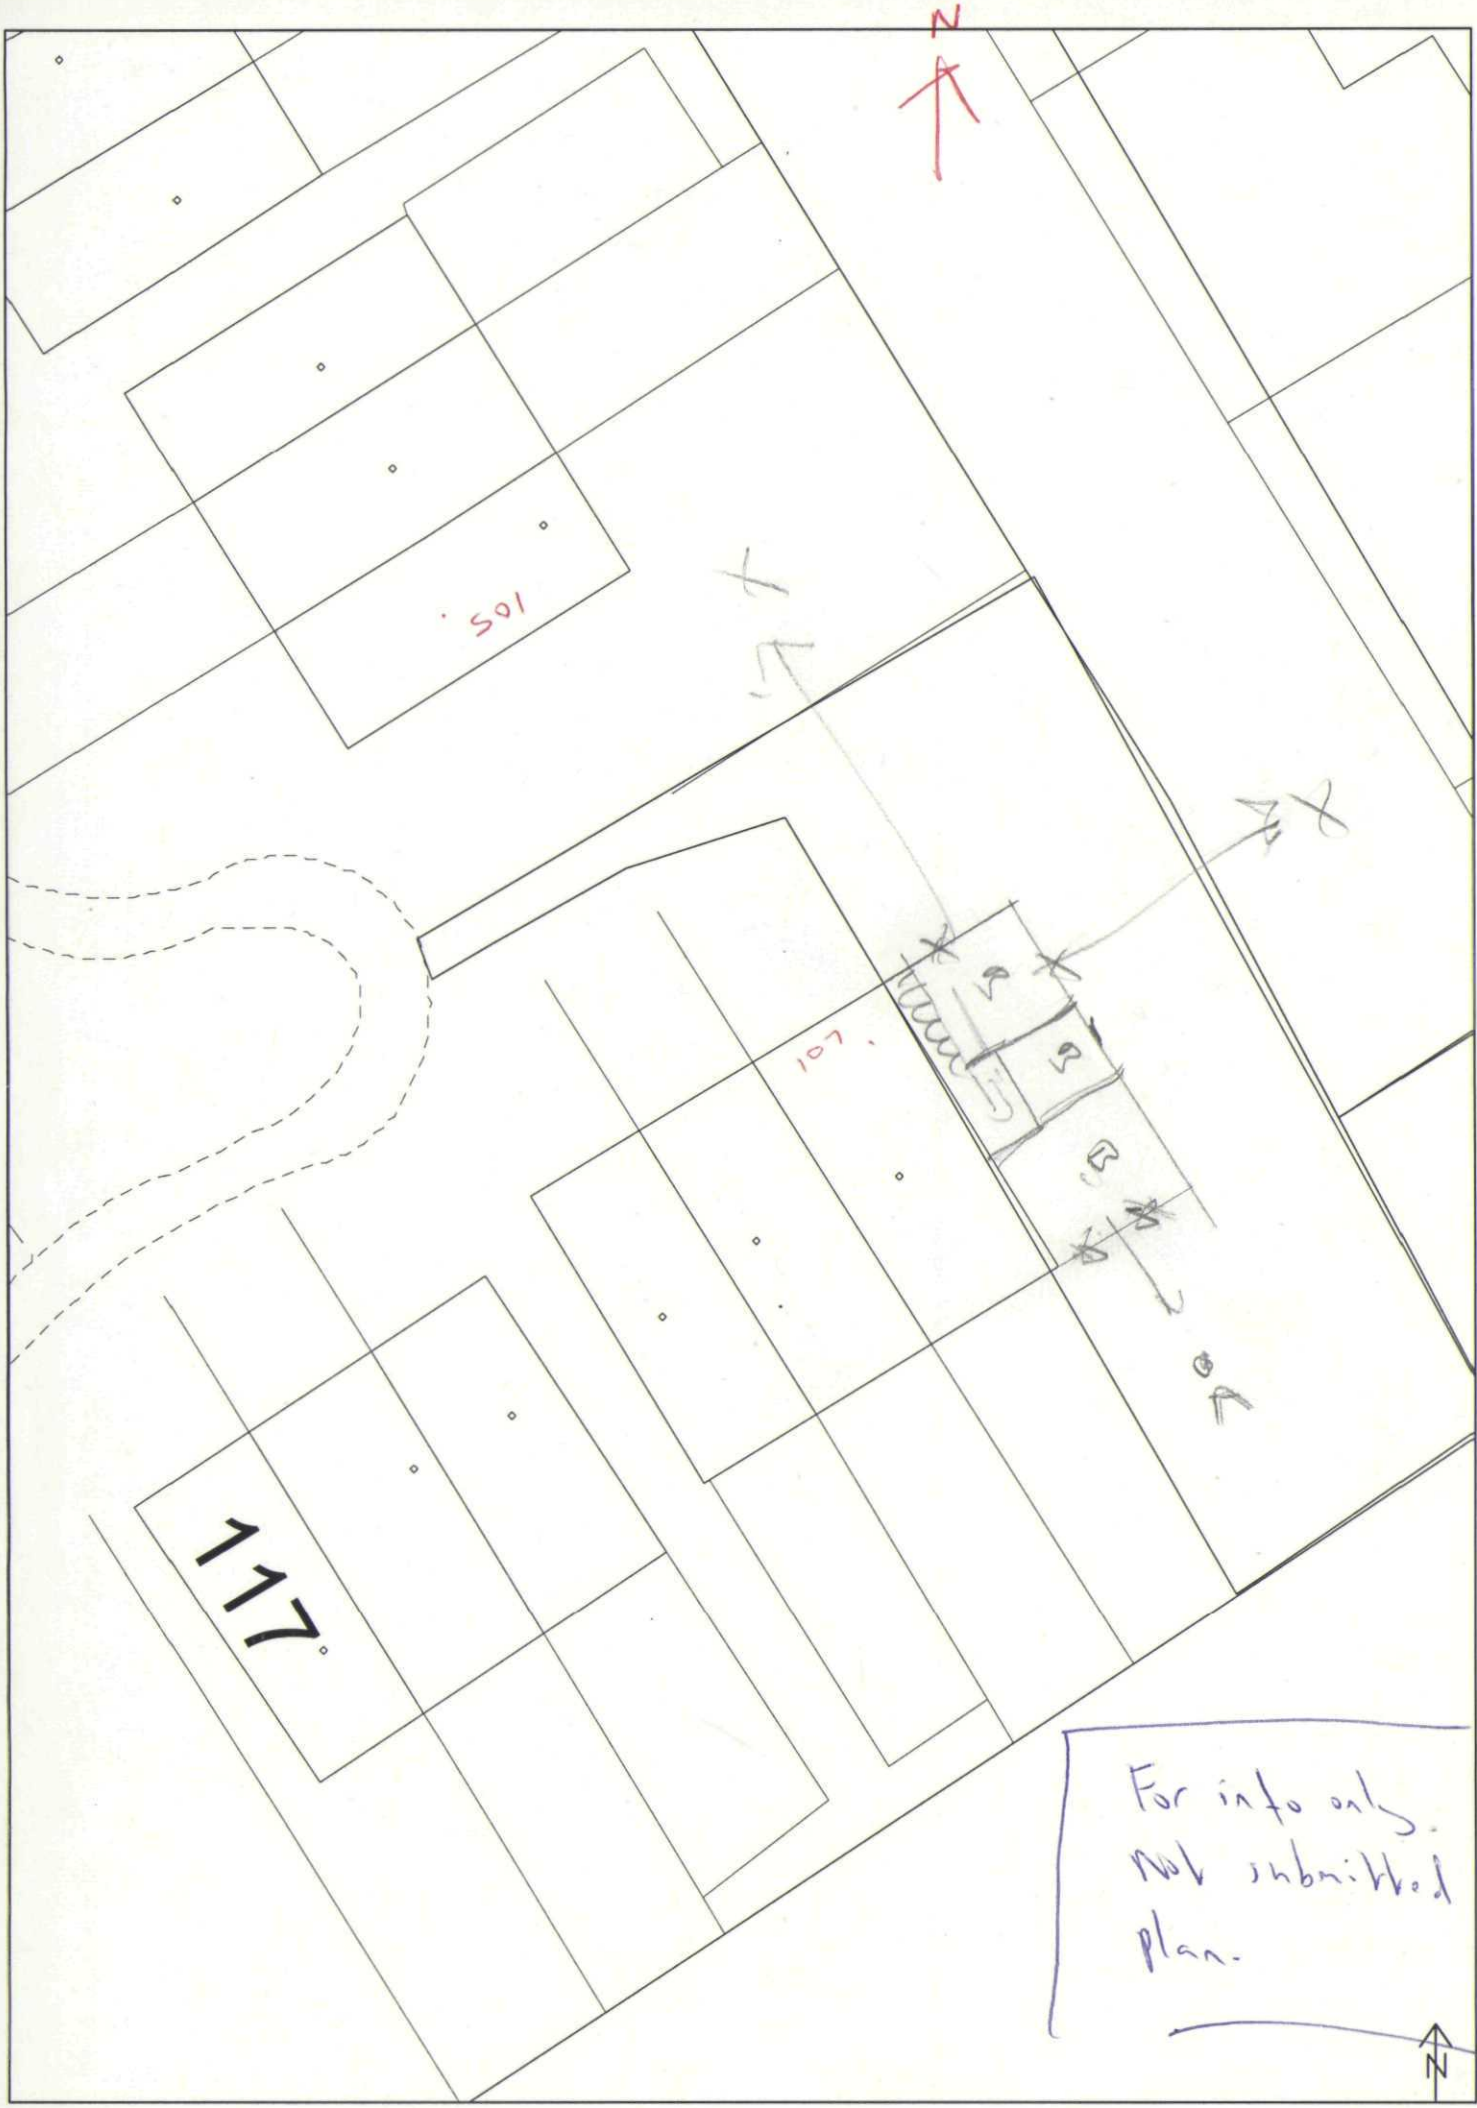


(c) Crown Copyright South Holland District Council 100018215 2004 TF3625SE 1:200