

SCALE 1:50

VEGETABLE

PLAN

TIMBER FRAME 9/5 50x50


OUTSIDE CLADDING 125x12 SHIPLAP

INSIDE CLADDING 12" STERLING BOARD

ROOF STERLING BOARD AND FELTED

CONCRETE FLOOR

PLAN 1:100 SCALE

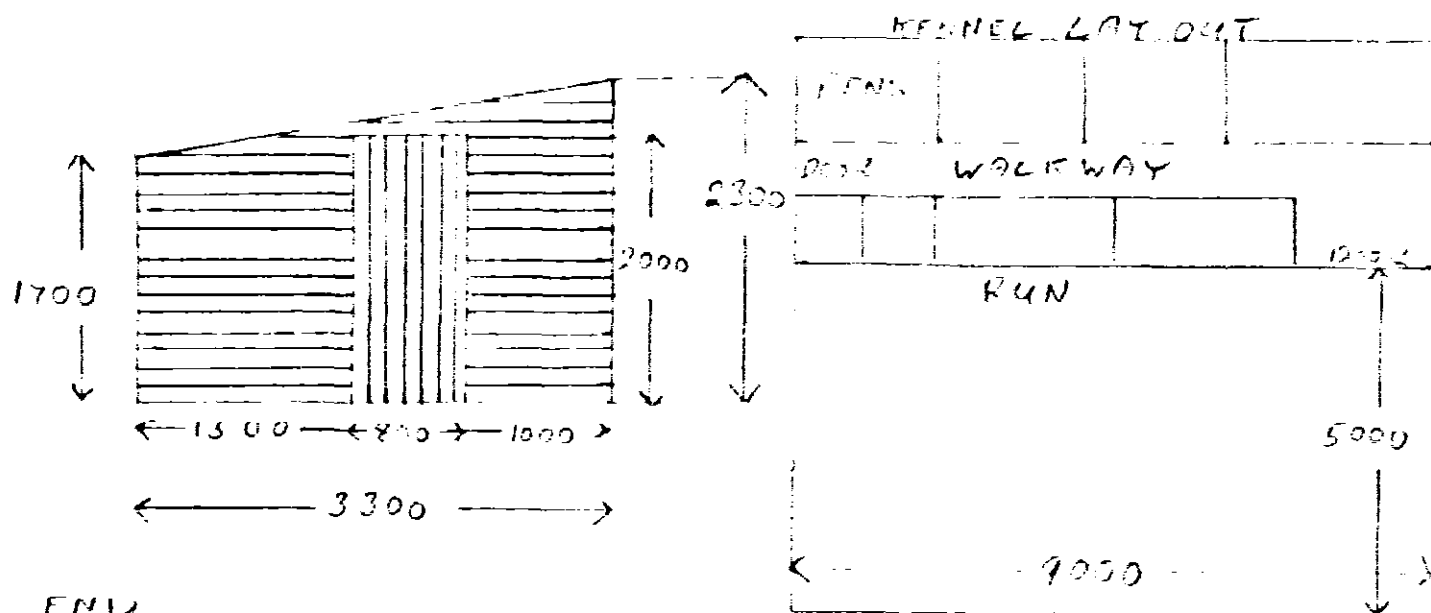


END

ONE AS DRAWN ONE OFF WITHOUT DOOR

DATE 03/11/04

- 9 MAR 2004

← 1000 → 1000 → 03/11/04

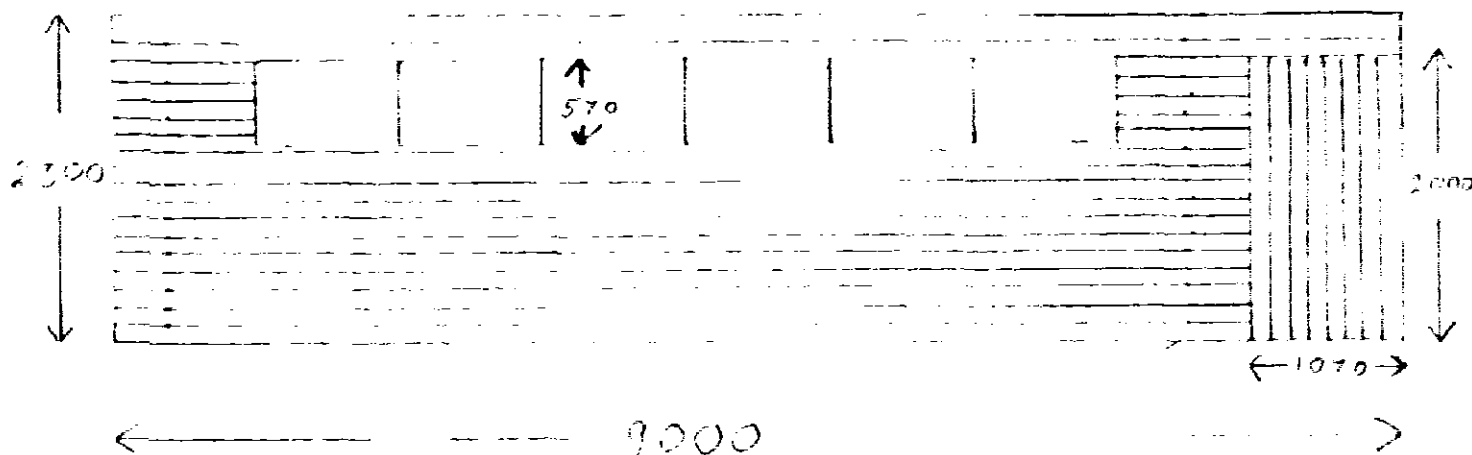

FRONT AS DRAWN REAR NO DOORS NO WINDOWS 1700x9000