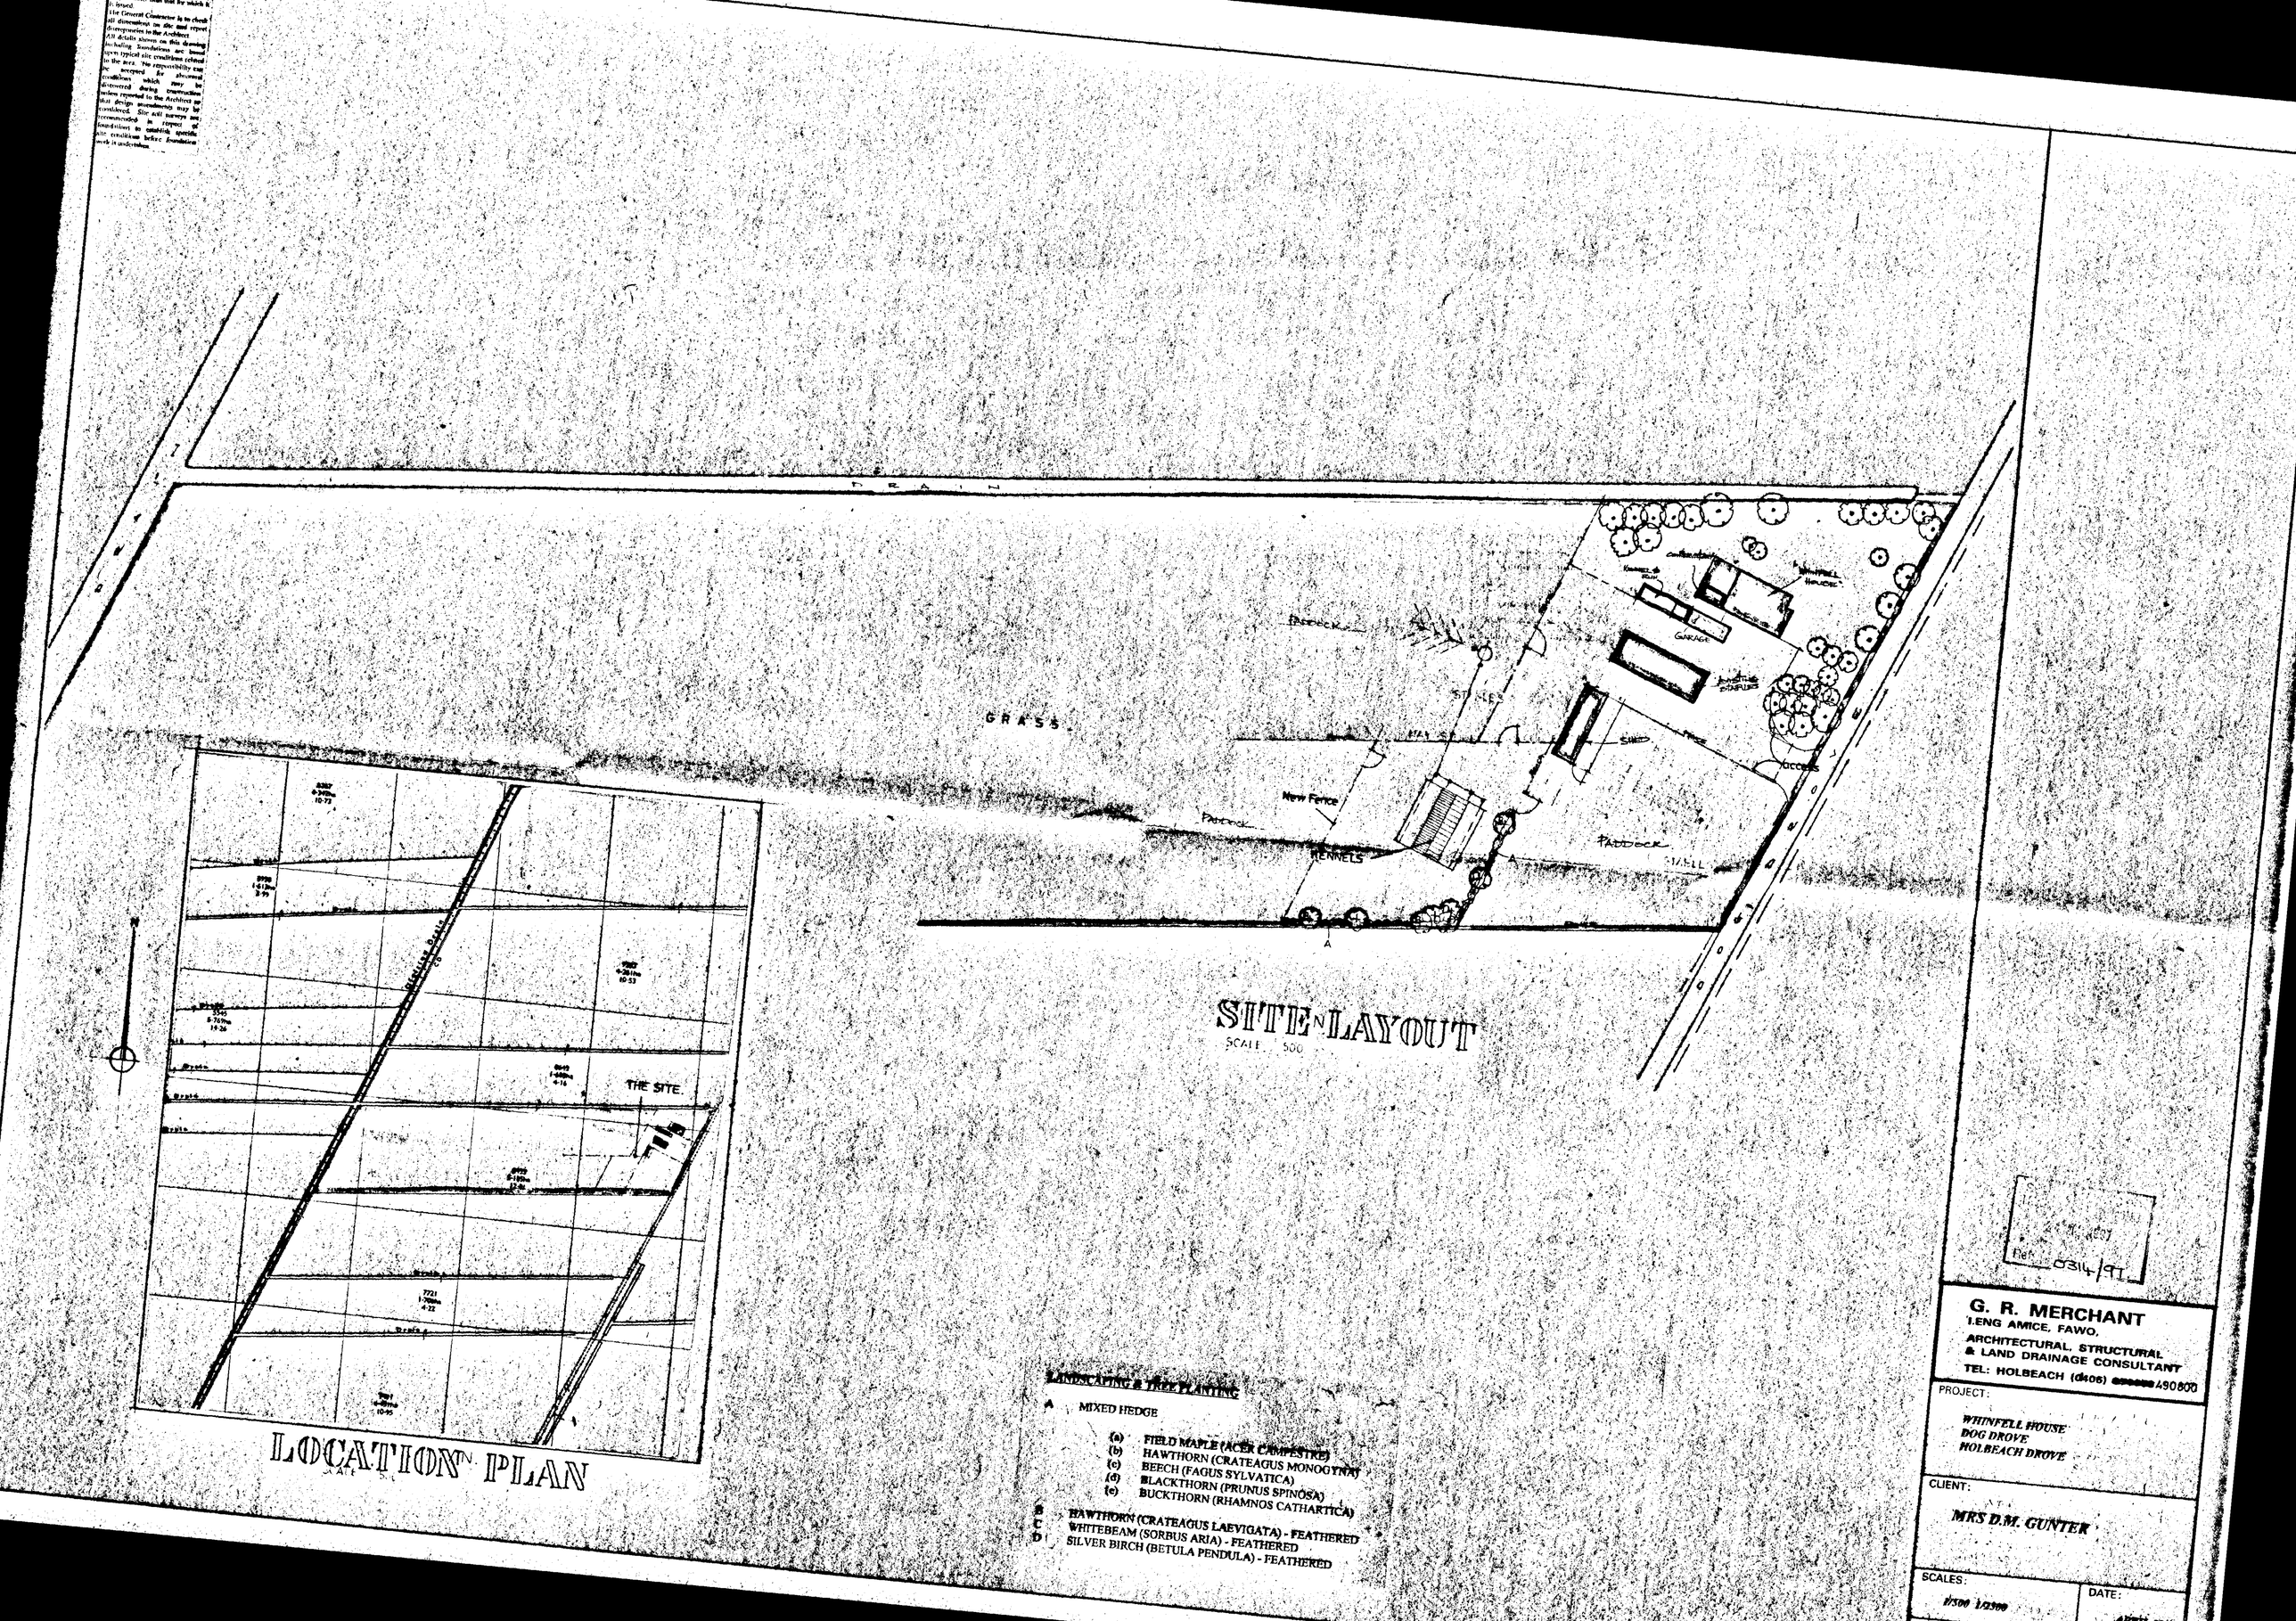

SITE LAYOUT
SCALE 1:500

LOCATION PLAN
SCALE 1:500

LANDSCAPING & TREE PLANTING

A MIXED HEDGE

(a) FIELD MAPLE (ACER CAMPESTRE)
(b) HAWTHORN (CRATEAGUS MONOGYNA)
(c) BEECH (FAGUS SYLVATICA)
(d) BLACKTHORN (PRUNUS SPINOSA)
(e) BUCKTHORN (RHAMNOS CATHARTICA)

B HAWTHORN (CRATEAGUS LAEVIGATA) - FEATHERED
C WHITEBEAM (SORBUS ARIA) - FEATHERED
D SILVER BIRCH (BETULA PENDULA) - FEATHERED

Ref. 0314/91

G. R. MERCHANT
I.ENG AMICE, FAWO,
ARCHITECTURAL, STRUCTURAL
& LAND DRAINAGE CONSULTANT
TEL: HOLBEACH (0406) [redacted] 490800

PROJECT:
WHINFELL HOUSE
DOG DROVE
HOLBEACH DROVE

CLIENT:
MRS D.M. GUNTER

SCALES: 1/500 1/2500

DATE: